


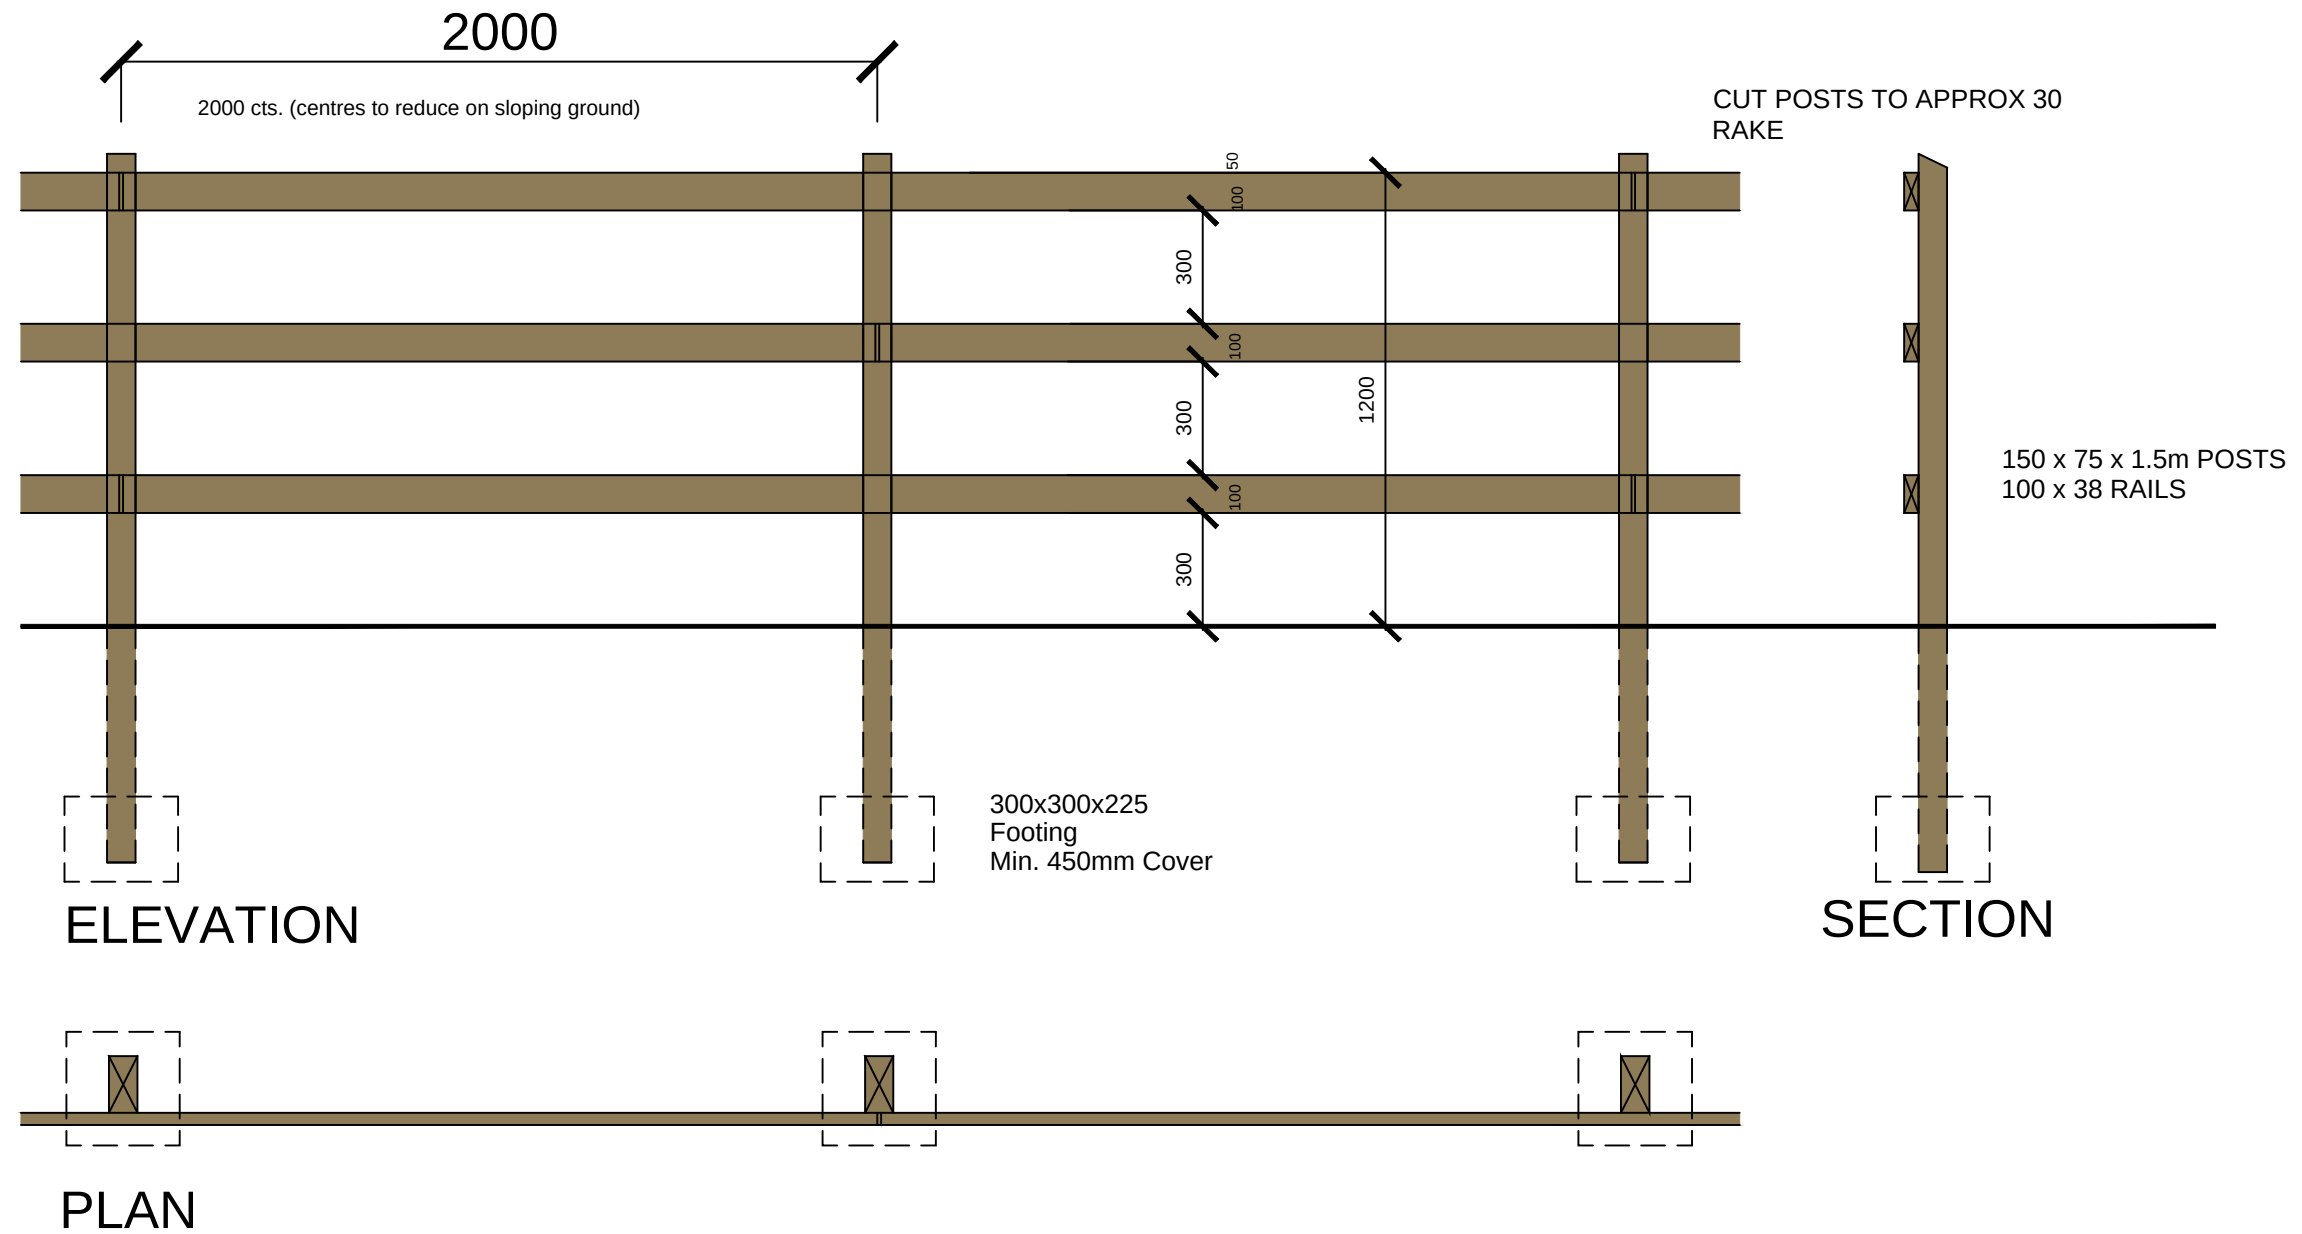

SCALED AT
1:20



Drawing Number:
B.PR.D.01

Project:
MAPPLEWELL

Date:
JULY 2015

Scale @ A3:
1:20

Revision:
--

Client:
BEN BAILEY HOMES

Drawing Title:
BOUNDARY TREATMENTS
0.9M POST & RAIL DIVISIONAL FENCE

BenBailey
Design & style. All-inclusive.

STEN Architecture Ltd
Suite 4, Unit 1,
Benton Office Park,
Bennett Avenue,
Horbury,
Wakefield,
WF4 5RA
Telephone: 01924 669424

Web: www.sten-architecture.co.uk
Twitter: @STEN_arch
Facebook: [stenarchitectureltd](https://www.facebook.com/stenarchitectureltd)
Linkedin: [Sten Architecture](https://www.linkedin.com/company/sten-architecture)

STEN
ARCHITECTURE