

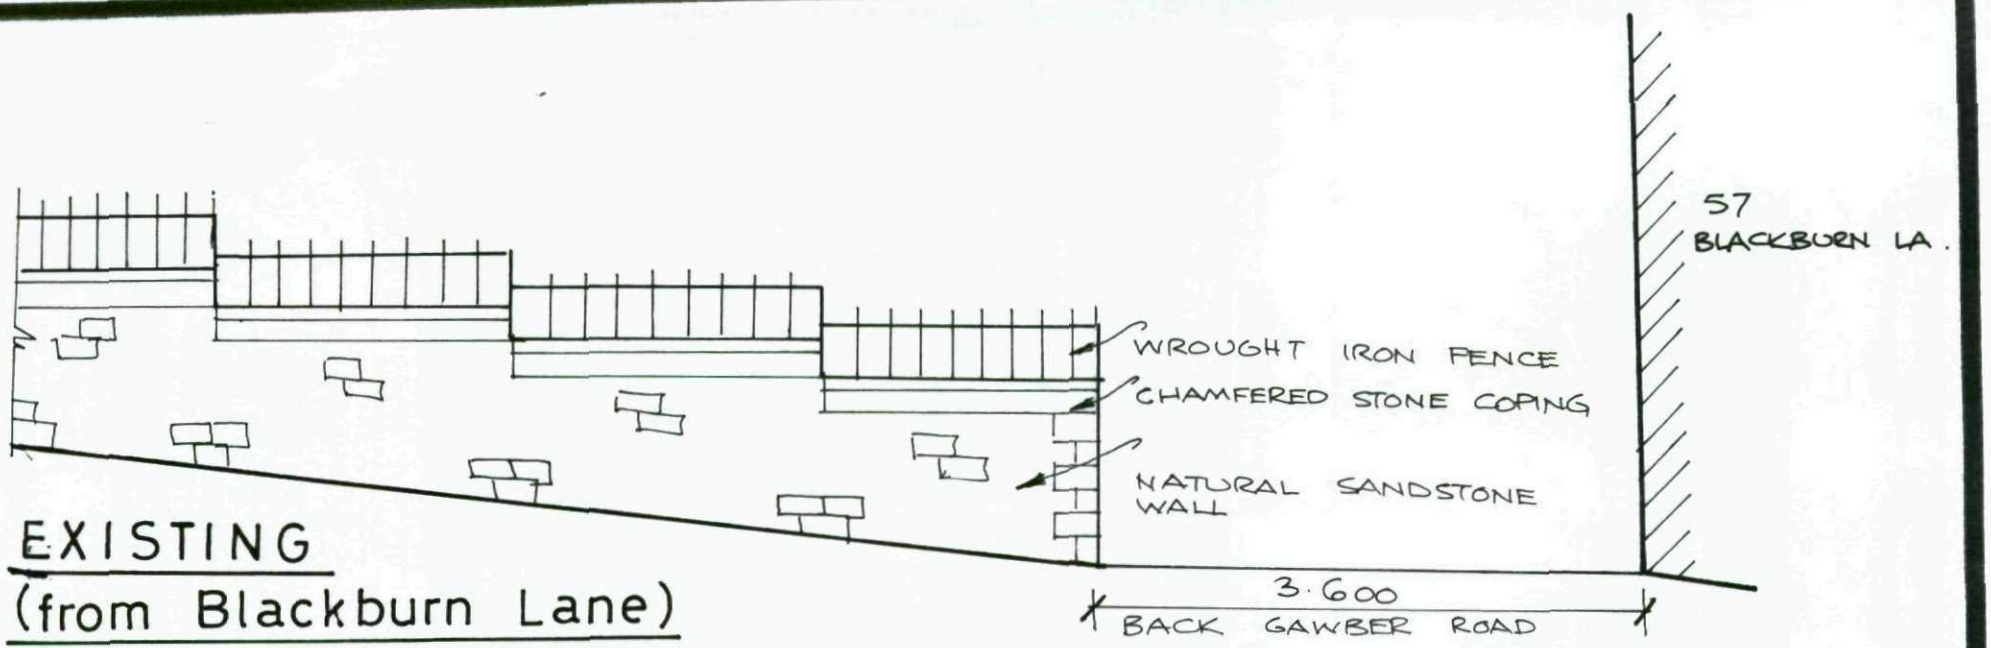



EXISTING
(from Blackburn Lane)

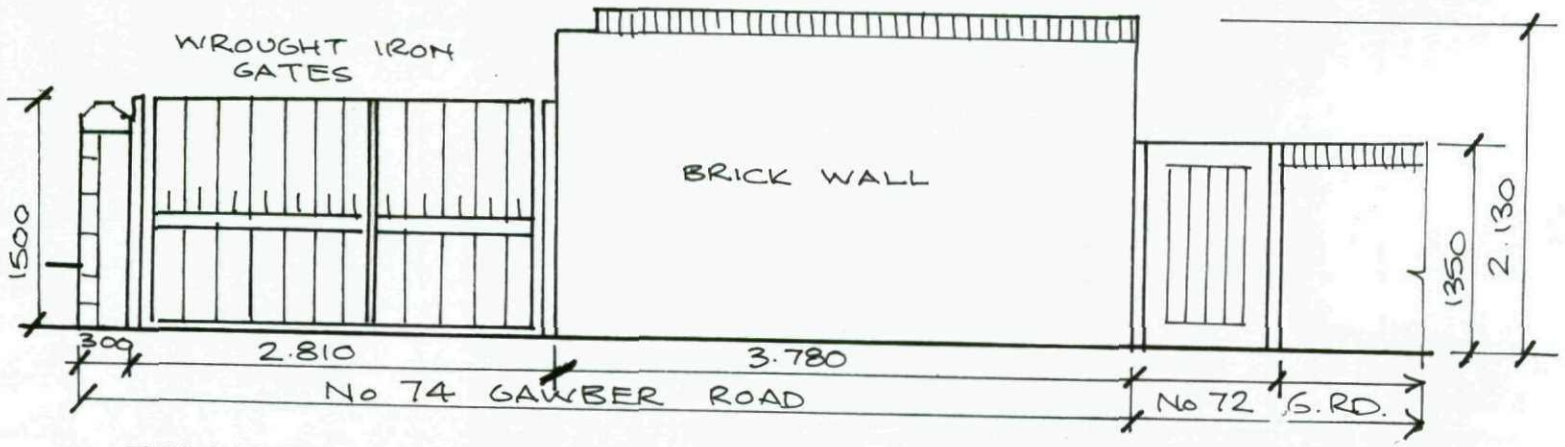

EXISTING (from back Gawber Road)

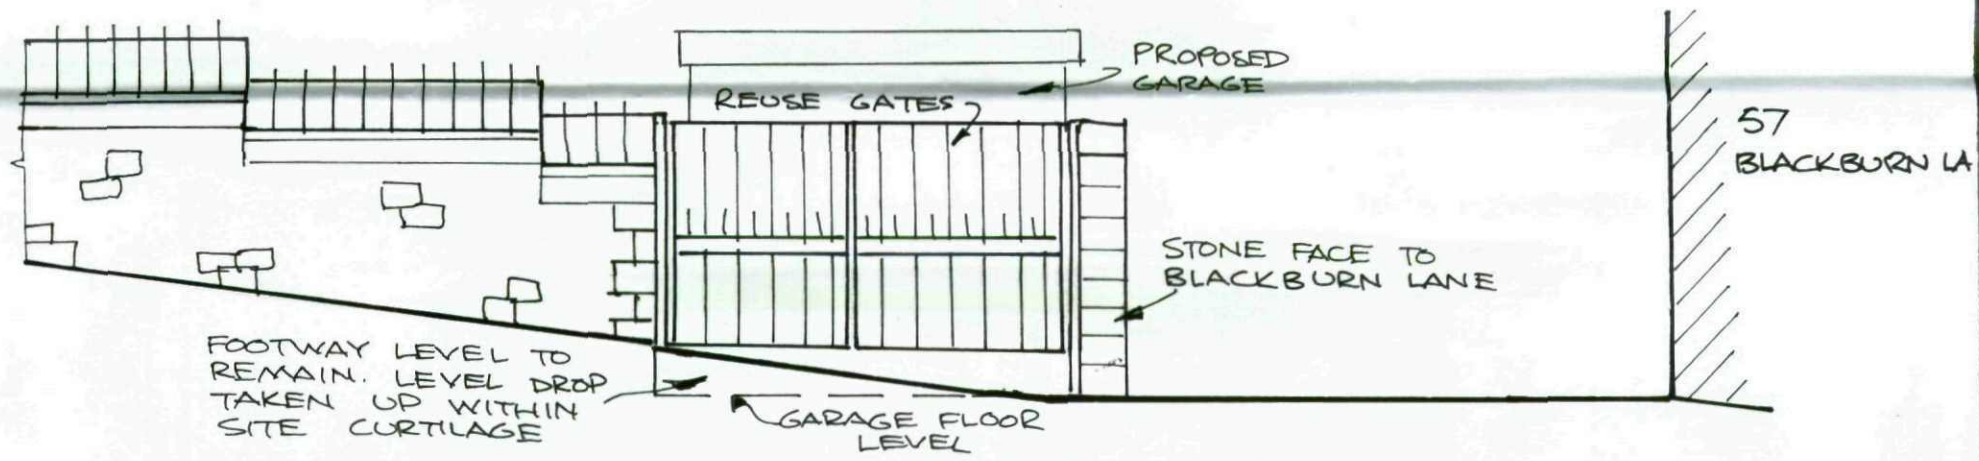

PROPOSED (from Blackburn Lane)

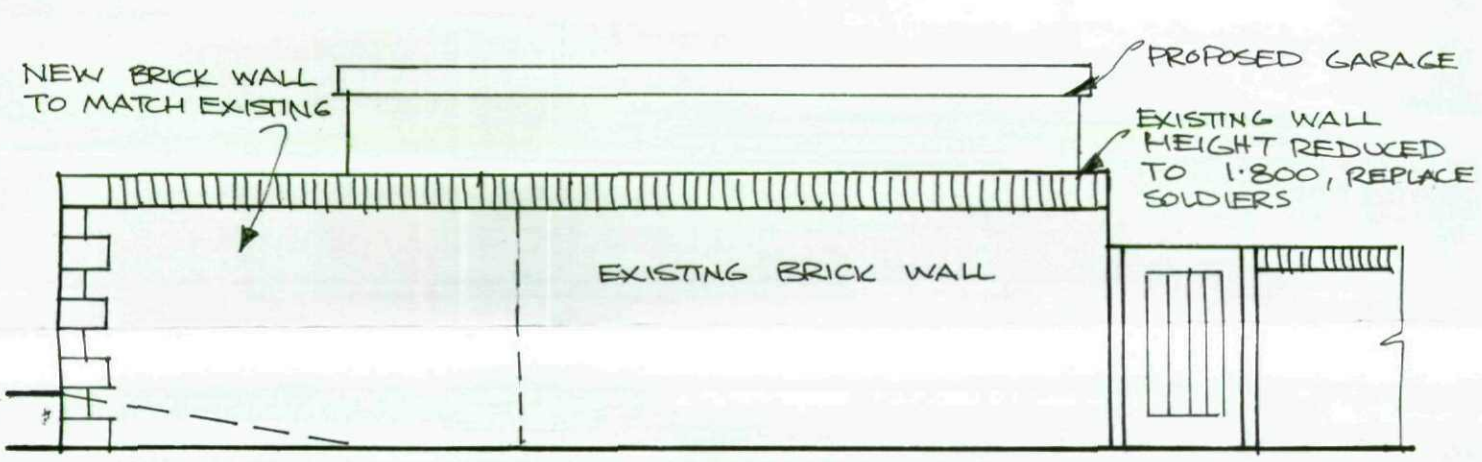

PROPOSED (from back Gawber Road)

SCALE 1:50th

APPLICATION 2011/0562

PROPOSED DETACHED GARAGE at 74 GAWBER ROAD BARNSLEY

ADDITIONAL DRAWING - BOUNDARY WALL DETAILS