


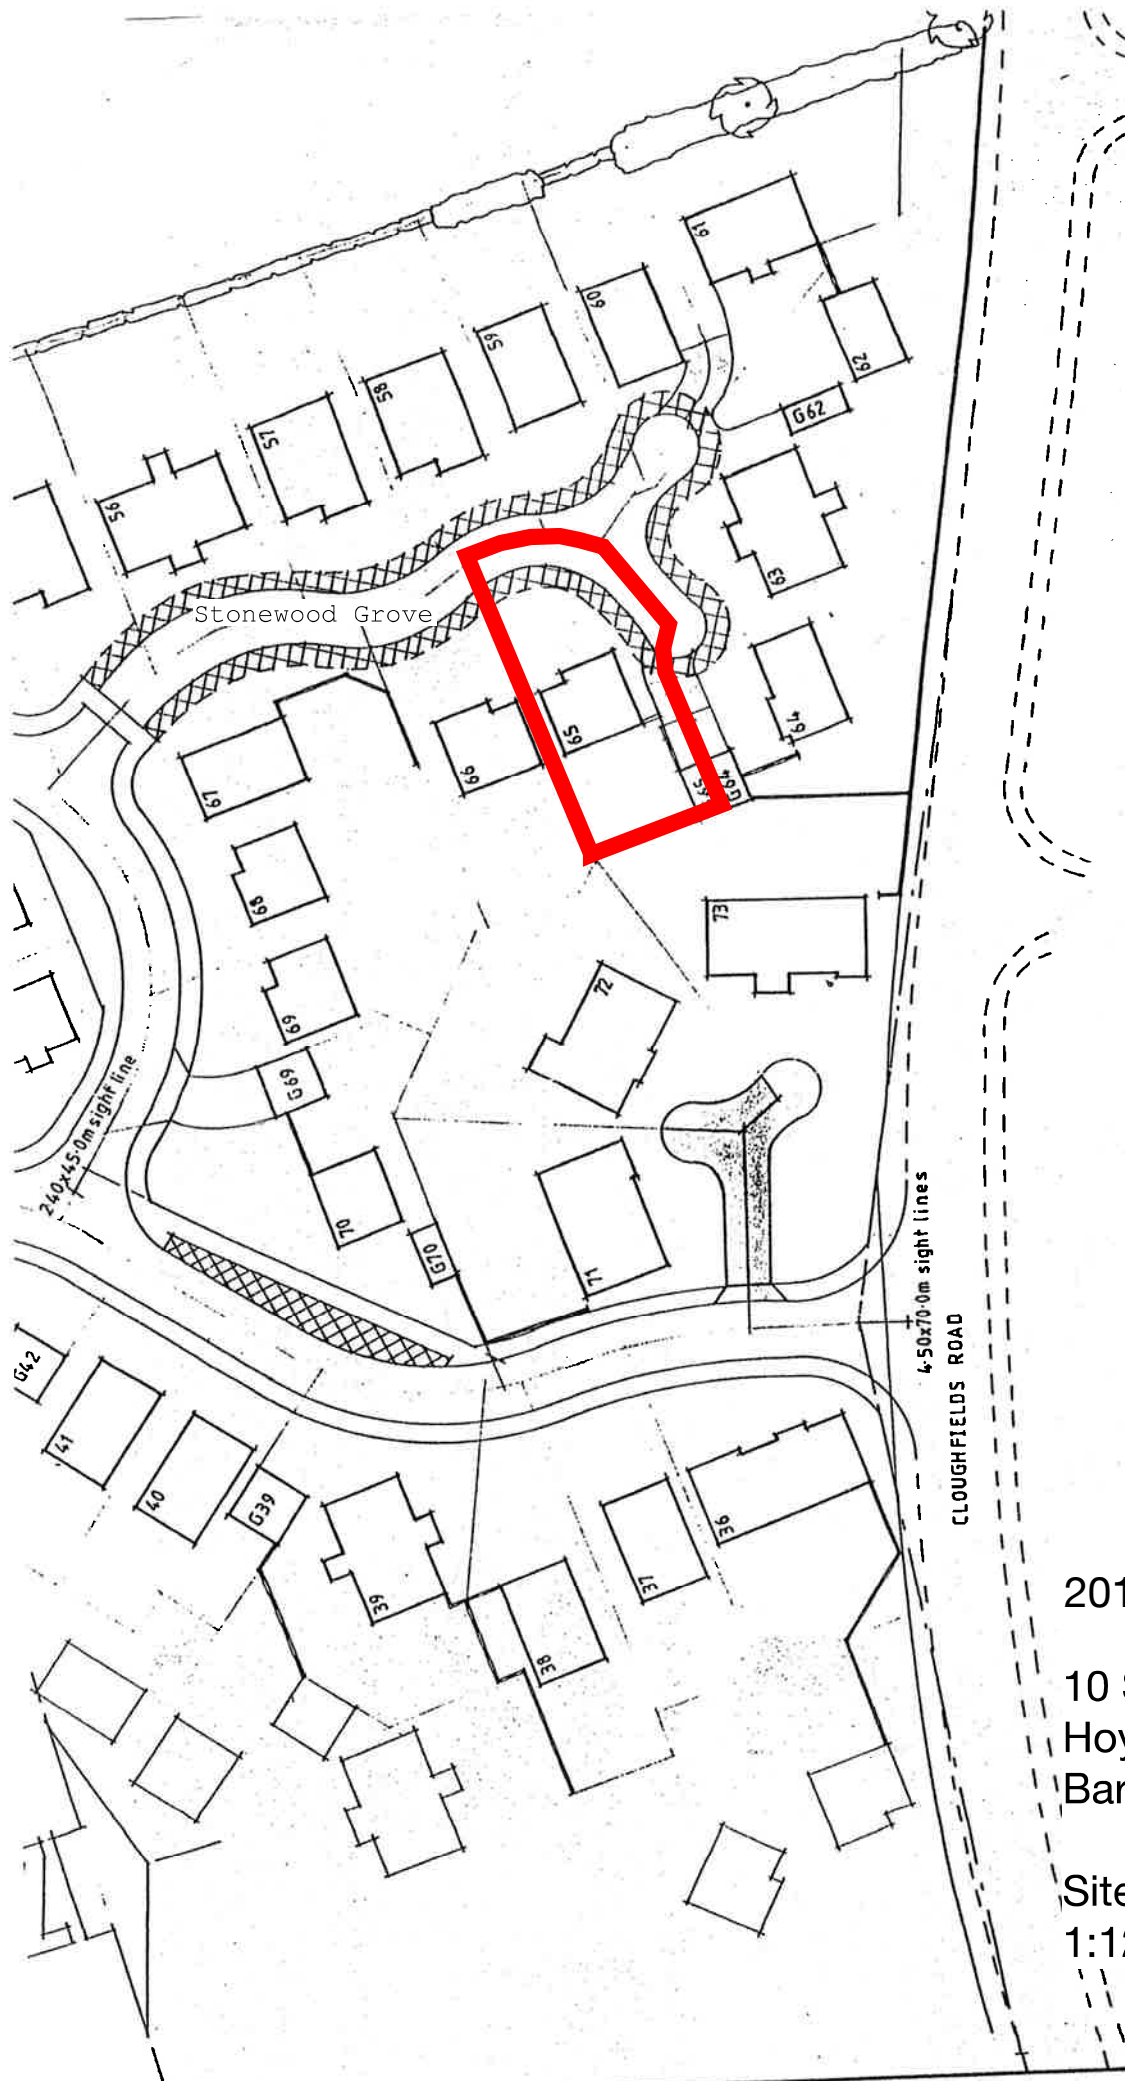

2013-02-02

10 Stonewood Grove
Hoyland
Barnsley

Site Location Plan
1:1250 @ A4