




ROAD1
Horiz. 1:500
Vert. 1:100
42.00 A.O.D.

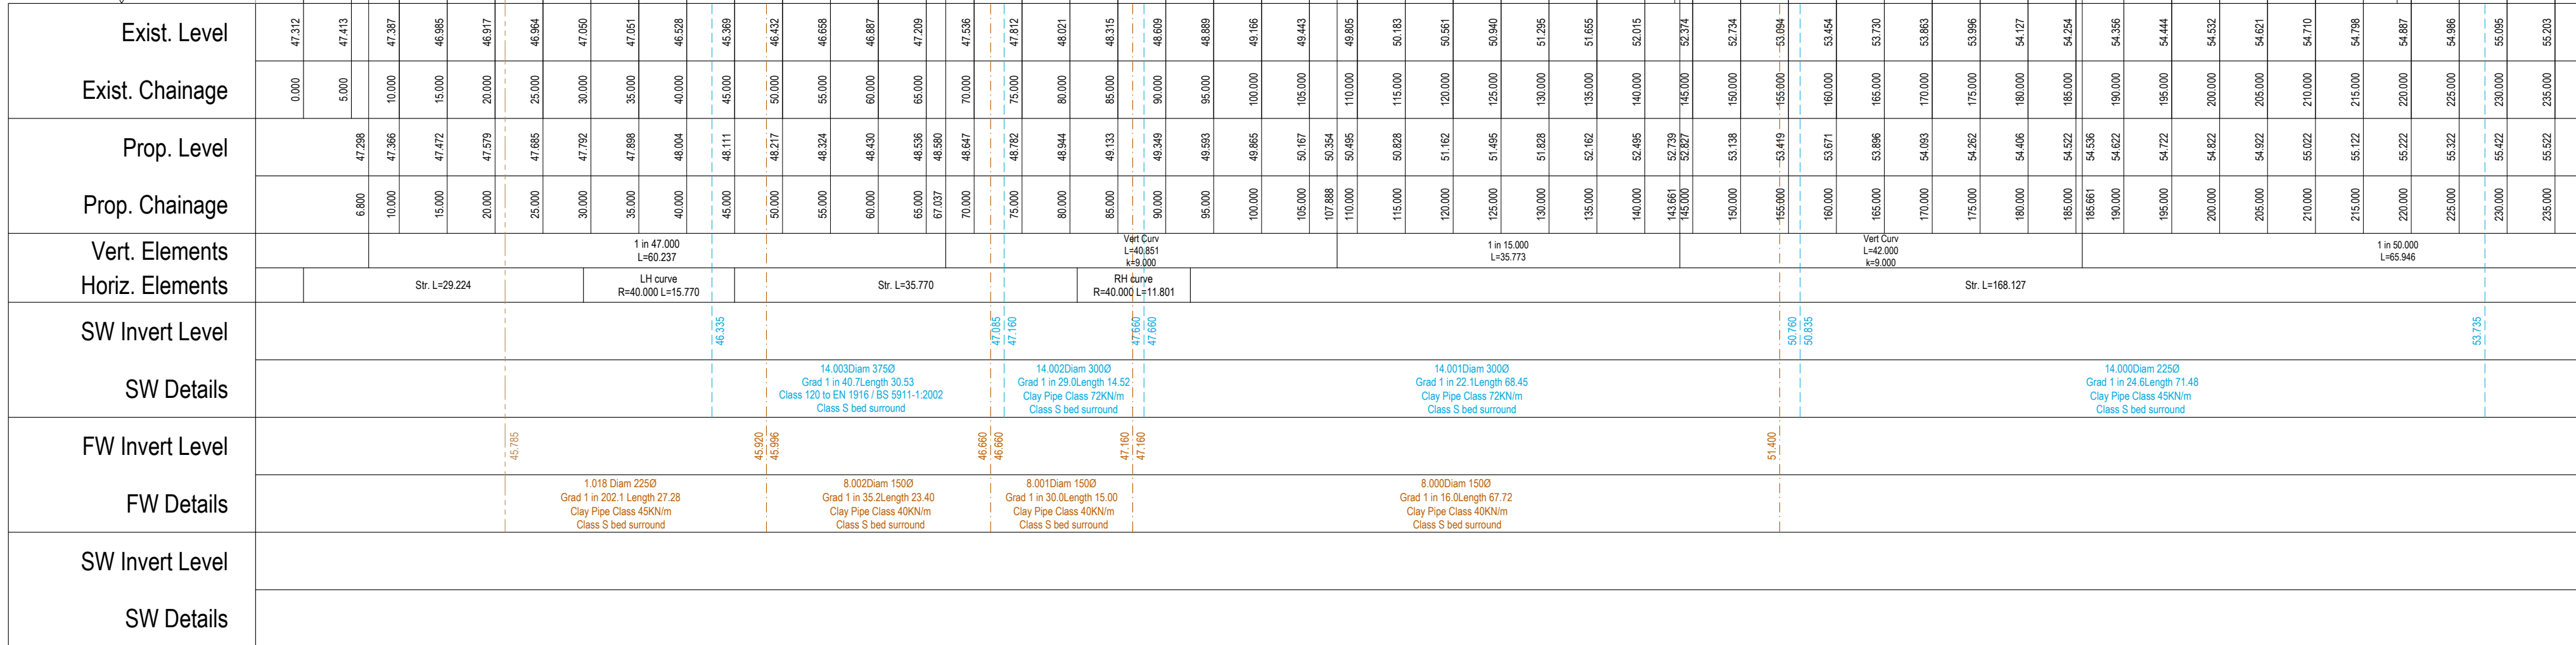


ROAD1
Horiz. 1:500
Vert. 1:100
42.00 A.O.D.

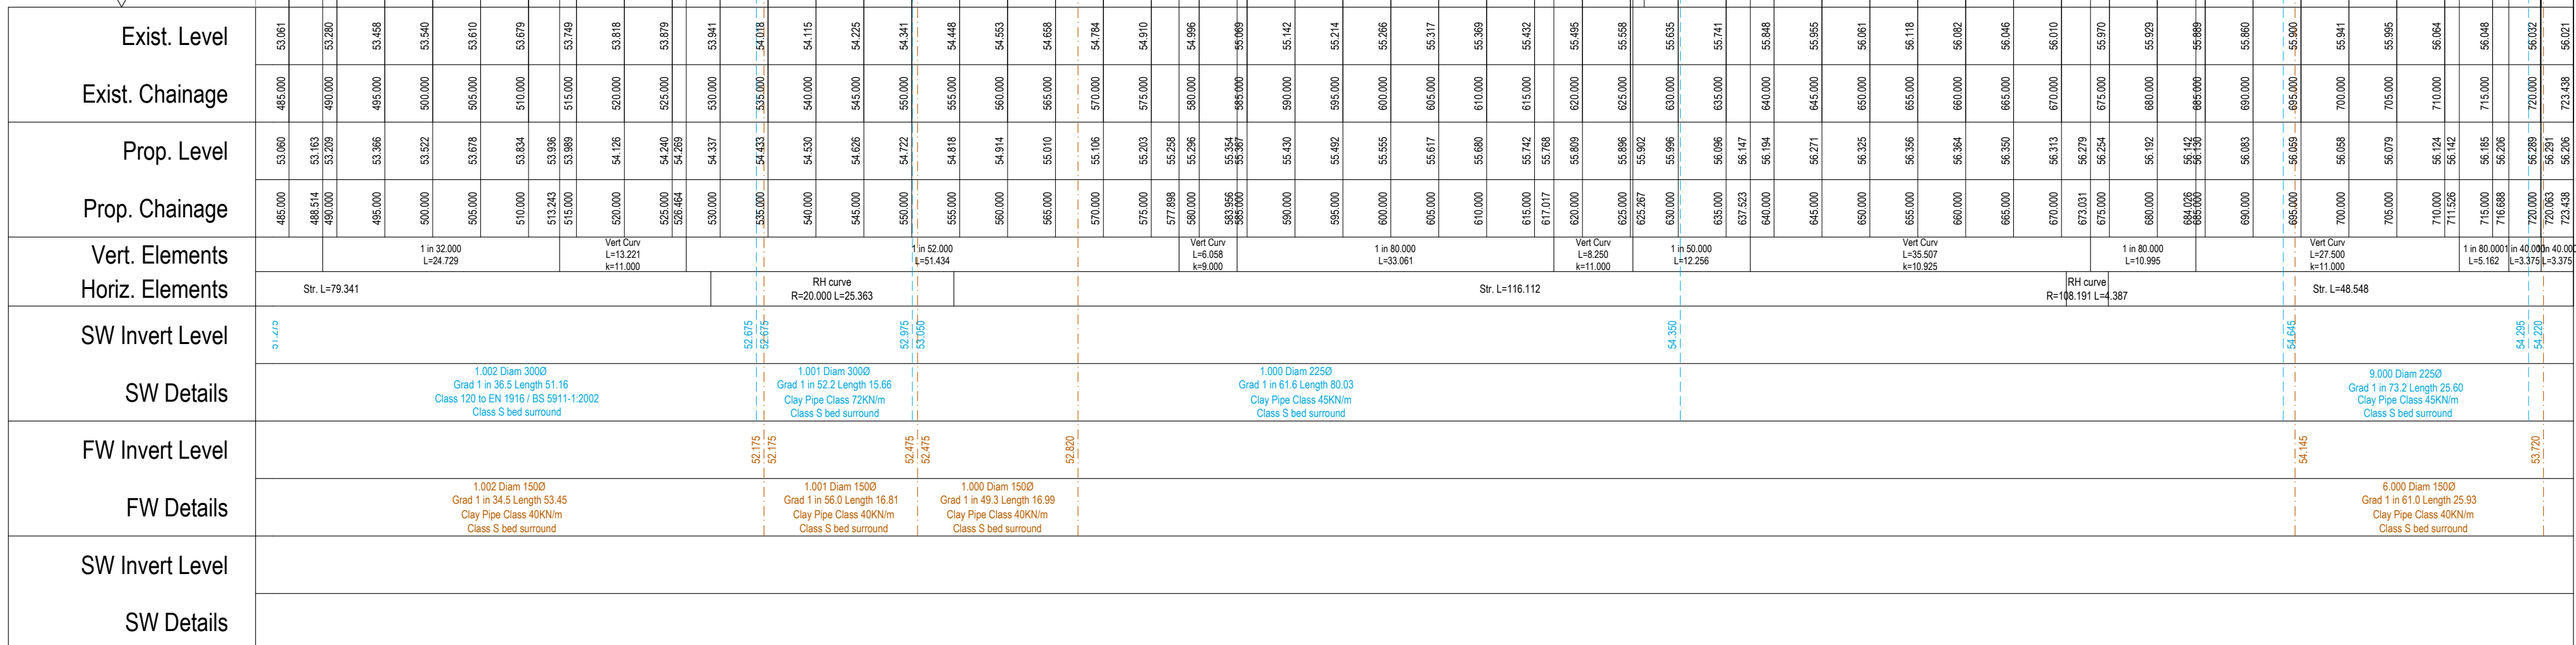

ROAD2
Horiz. 1:500
Vert. 1:100
46.00 A.O.D.

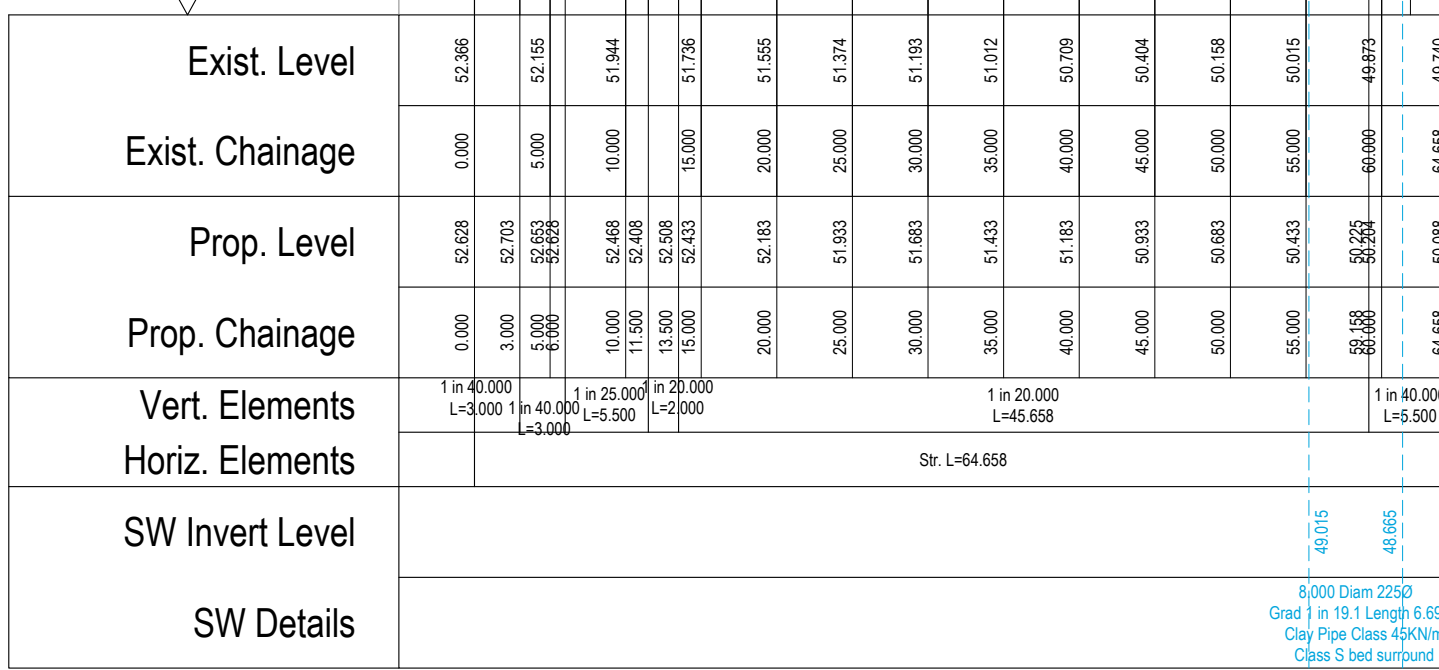

ROAD3
Horiz. 1:500
Vert. 1:100
46.00 A.O.D

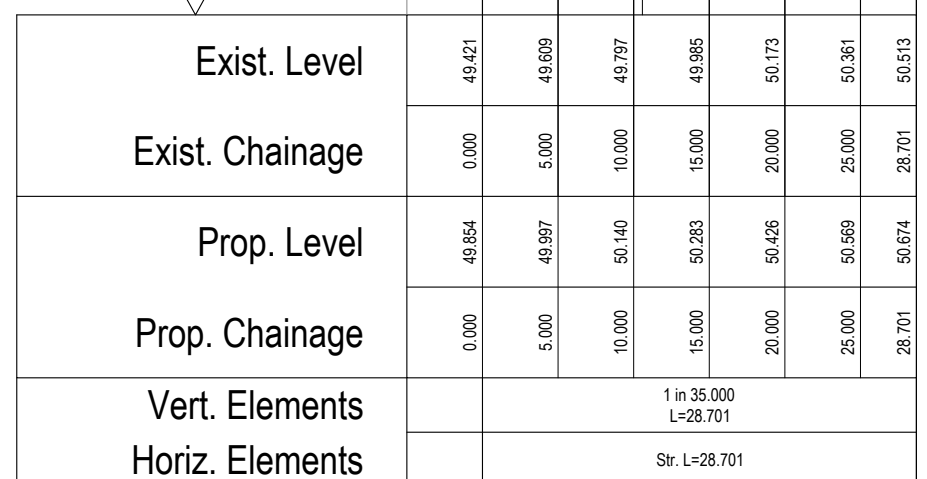

E	08.10.20	VERTICAL AMENDED ROAD 1	ND	ND
D	09.09.20	CHANNEL BLOCKS INDICATED	ND	ND
C	15.07.20	SECTION 164 COMMENTS ADDED	ND	ND
B	15.03.20	RE-DESIGNED TO NEW PLANNING LAYOUT	ND	ND
A	24.01.20	RE-DESIGNED TO NEW PLANNING LAYOUT	ND	ND
-	29.07.19	FIRST ISSUE	ND	ND

© This drawing is the property of Queensberry Design Limited and the information can only be reproduced with their prior permission.



KEEPMOAT HOMES

Project THURNSCOE PHASE 3

Title	
-------	--

[illegible]

Drawn	Checked	Date
ND	AL	25.07.19
Executive Member		

Drawing Number			QD1386-05-01		
Drawing Status		Scale		Rev.	

TENDER	1:500/100 - A0	E
--------	----------------	---