'K' BARRIER DETAILS - Elevation

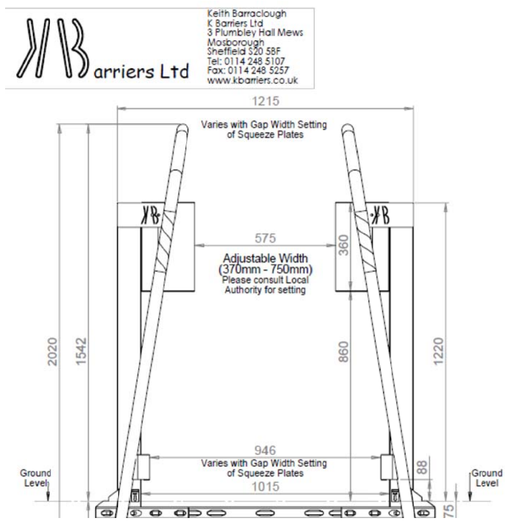

'K' BARRIER DETAILS - Plan

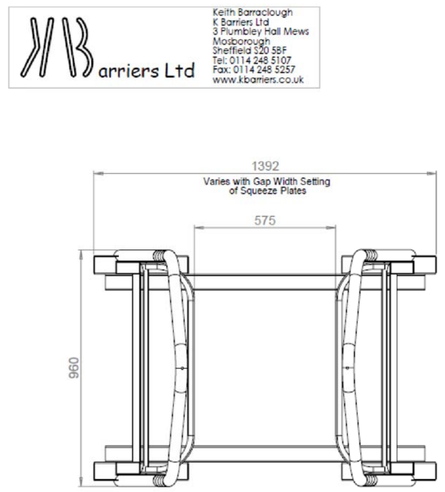

GATE DETAILS (1:50)

Proposed Front Elevation

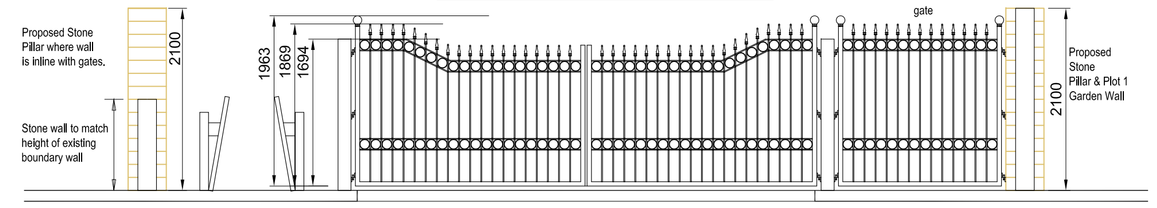

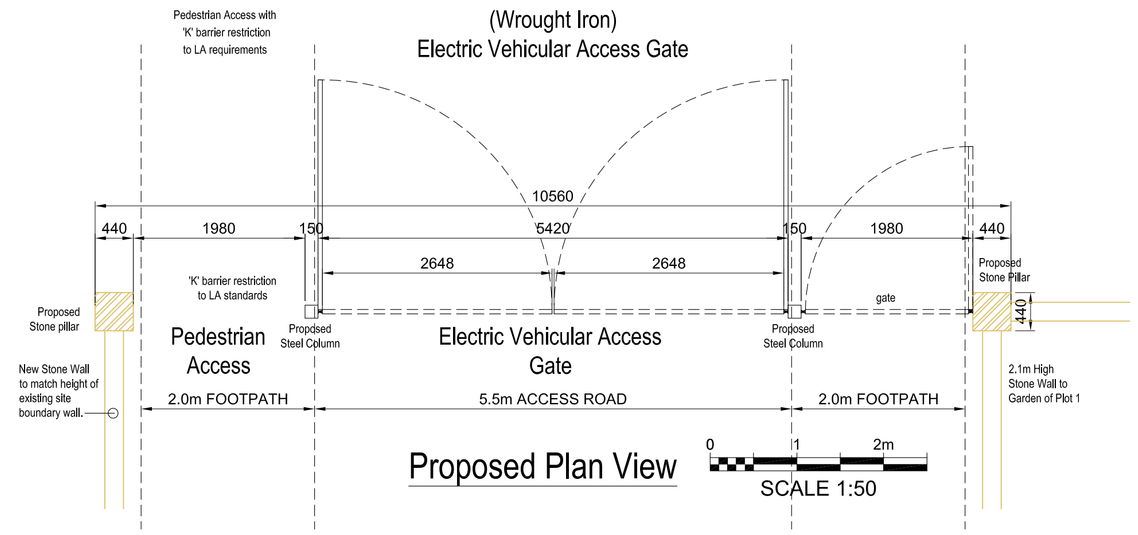

Proposed Plan View

0 1 2m

SCALE 1:50

NOTES

ALL DIMENSIONS TO BE CHECKED ON SITE PRIOR TO ANY MANUFACTURING OR FABRICATION AND ANY ANOMALIES TO BE BROUGHT TO THE ATTENTION OF THE ARCHITECT.

SITE PLAN (1:500)

0 25m

SCALE 1:500

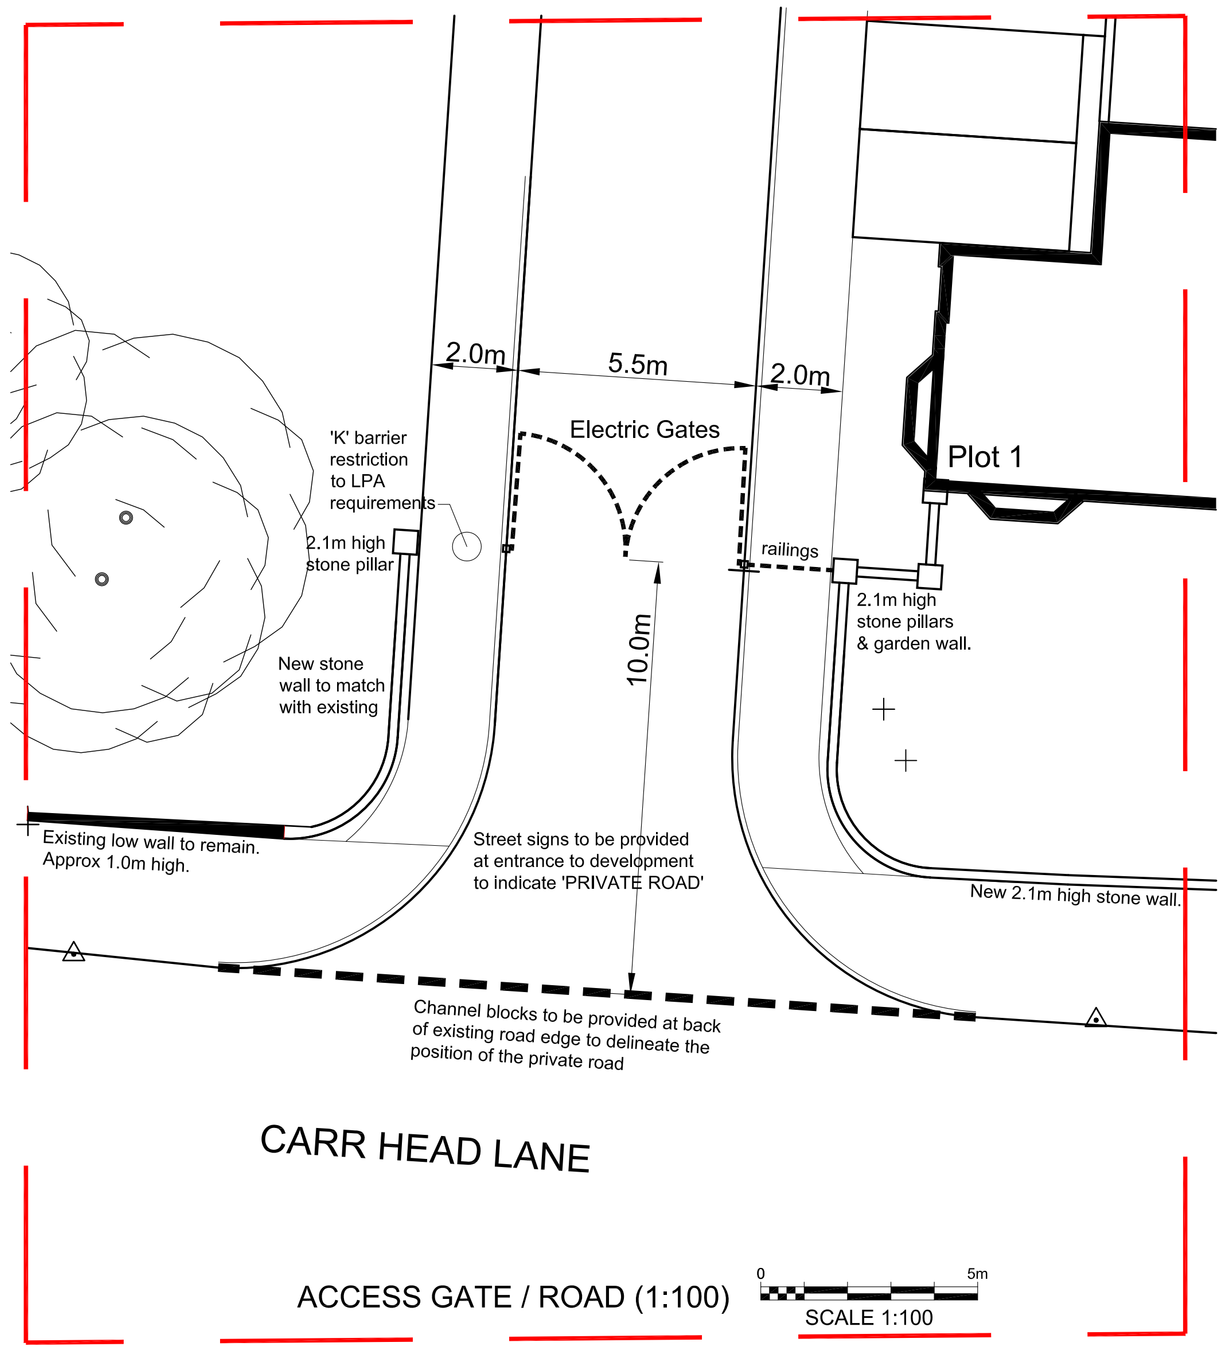

ACCESS GATE / ROAD (1:100)

0 5m

SCALE 1:100

REV	AMENDMENTS	BY	DATE
B	K BARRIER INFO ADDED	BLW	30.10.2017
A	FIRST ISSUE		03.08.2017

PLANNING ISSUE

SUBJECT TO LOCAL AUTHORITY APPROVAL

PROJECT

PROPOSED DEVELOPMENT
BOLTON HALL NURSING HOME
CARR HEAD LANE
ROTHERHAM
S63 8DA

CLIENT

HALL & CO PROJECTS LTD

DRAWING TITLE

PROPOSED SITE PLAN
WITH ACCESS GATE DETAILS

DRAWN BLWORTHINGTON | DATE 02.08.2017

CHECKED | SCALE 1:500/100/50 (A1)

APPROVED

HOWARD & SEDDON A.R.I.B.A.
CHARTERED ARCHITECTS
64 WASHWAY ROAD
SALE, CHESHIRE, M33 7RE
TEL NO. 0161 - 973 8296
FAX NO. 0161 - 962 3485
E-MAIL : ADMIN@HOWARDANDSEDDON.CO.UK

JOB No.	DRG No.	REVISION
12,387	209	B