
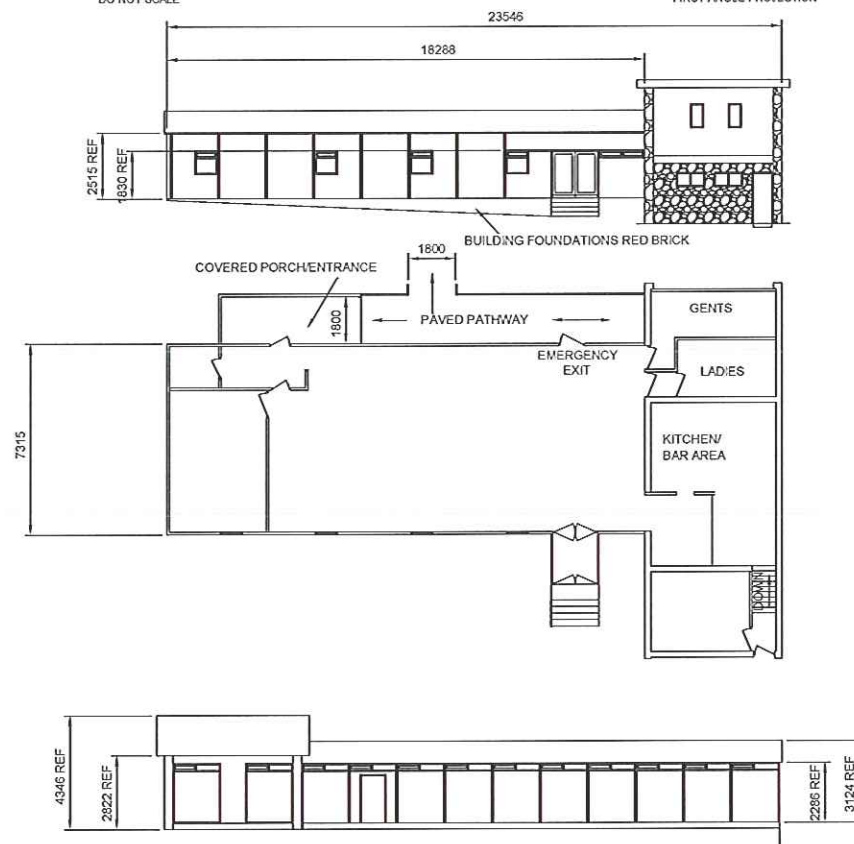
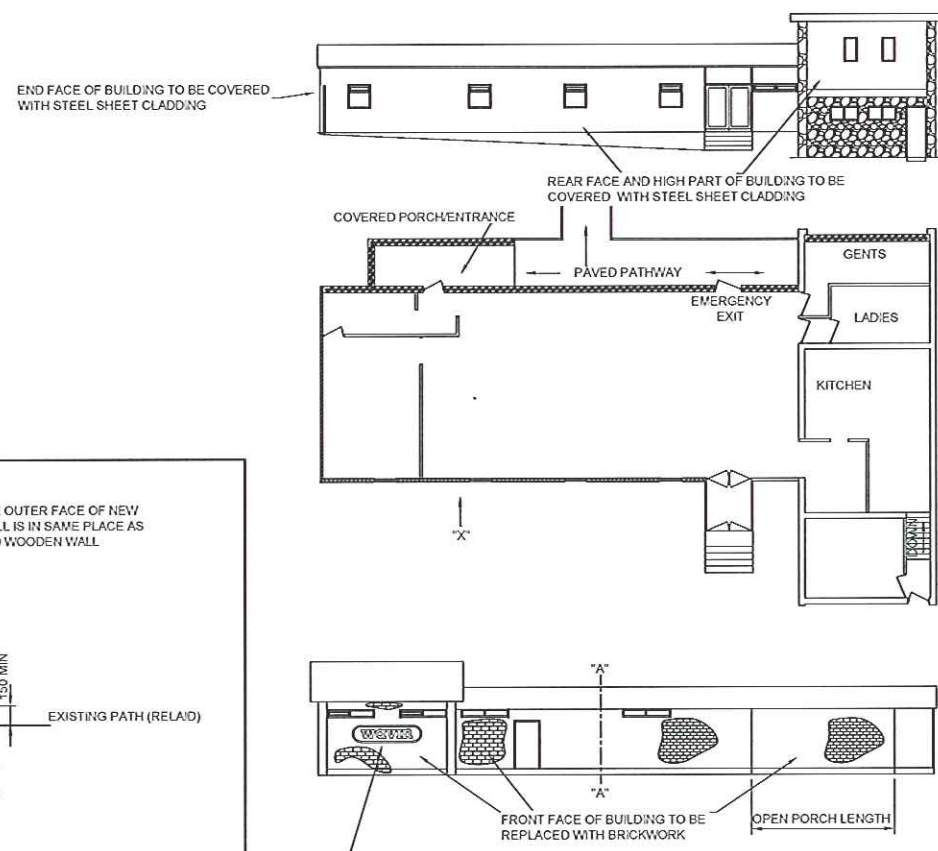
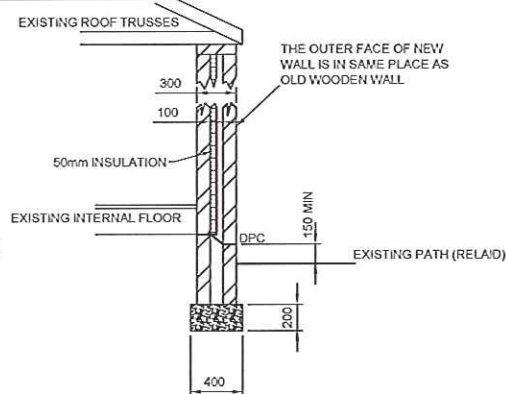
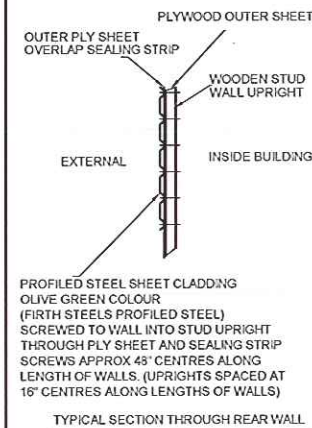
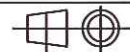
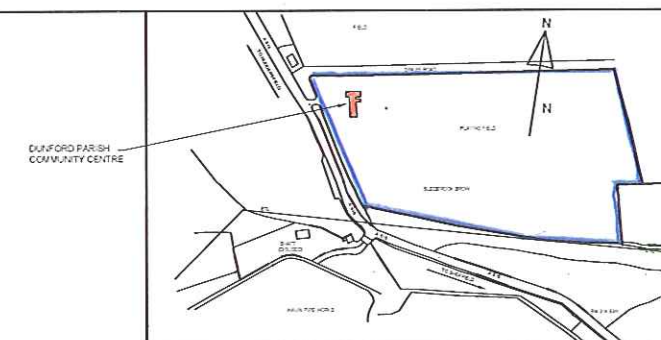


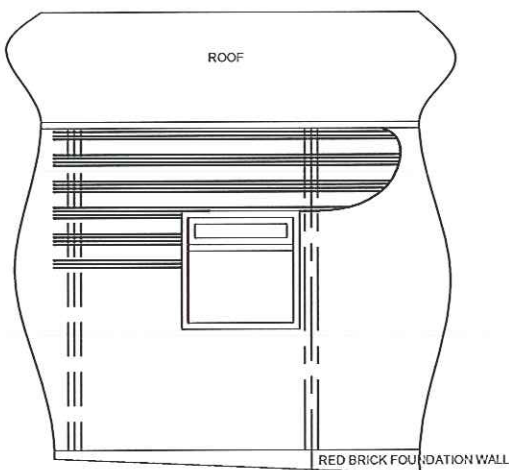

EXISTING PLAN OF BUILDING (SCALE 1:500)

PROPOSED PLAN OF BUILDING
SHOWING CHANGE OF WALL MATERIALS (SCALE 1:500)SECTION "A"-A" SHOWING NEW CAVITY WALL
REPLACING OLD WOODEN EXTERAL WALL
SCALE 1:20SCRAP VIEW ON ARROW "X" SHOWING REAR WALL
WITH STEEL CLADDING FASTENED
SCALE 1:20LOCATION PLAN OF COMMUNITY CENTRE TO BE
MODIFIED (THE BUILDING IS SHADED IN RED
AND THE AREA BELONGING TO THE CENTRE IS
SHOWN IN BLUE OUTLINE)
SCALE 1:2500

REVISION

NAME

DATE

Copyright and Confidentiality Notice

This drawing is the property of Wavin. Wavin owns the copyright subsisting in this drawing. The contents of this drawing are confidential to Wavin. Each article depicted herein is subject to design right protection. In accordance with the Copyright, Designs and Patents Act, 1988, neither the drawing, nor any article depicted herein, may be copied (in whole or in part) without the prior written consent of Wavin. This drawing may not be used or disclosed to third parties without the prior written consent of Wavin. Any copies of this drawing made with prior written consent of Wavin must include this statement on the legend: "© Wavin 2014". Any articles made to this drawing with the prior written consent of Wavin must carry the legend: "Wavin Design Right 2014".

TOLERANCES AS BELOW EXCEPT AS SHOWN
UNLIMITED MACHINING DIMENSIONS ± 25
UNLIMITED FABRICATED DIMENSIONS ± 25
SURFACE FINISH V EXCEPT AS SHOWN
DRAWING OFFICE PRACTICES BS 308
WELDING PRACTICES BS EN 1211 Pt 1 & 2
SCREW THREADS SEE BS 3643 Pt 1 & 2

PROCESS & ENGINEERING
DEPARTMENT

TITLE
DUNFORD PARISH COMMUNITY CENTRE
LAYOUT SHOWING PROPOSED
MODIFICATIONS TO EXTERIOR WALLS

DRAWN
D CROSSLAND
CHECKED
XXX
SCALE AT A0
AS STATED
DATE
12-09-14
APPROVED
XXX
DRG No. G 00-06-026