


		01R 2144	
ORDNANCE SURVEY PLAN REFERENCE	COUNTY	SHEET	NATIONAL GRID
	SOUTH YORKSHIRE		SE 4003
Scale: 1/1250 Enlarged from 1/2500 BARNSELEY DISTRICT			
			©Crown cop

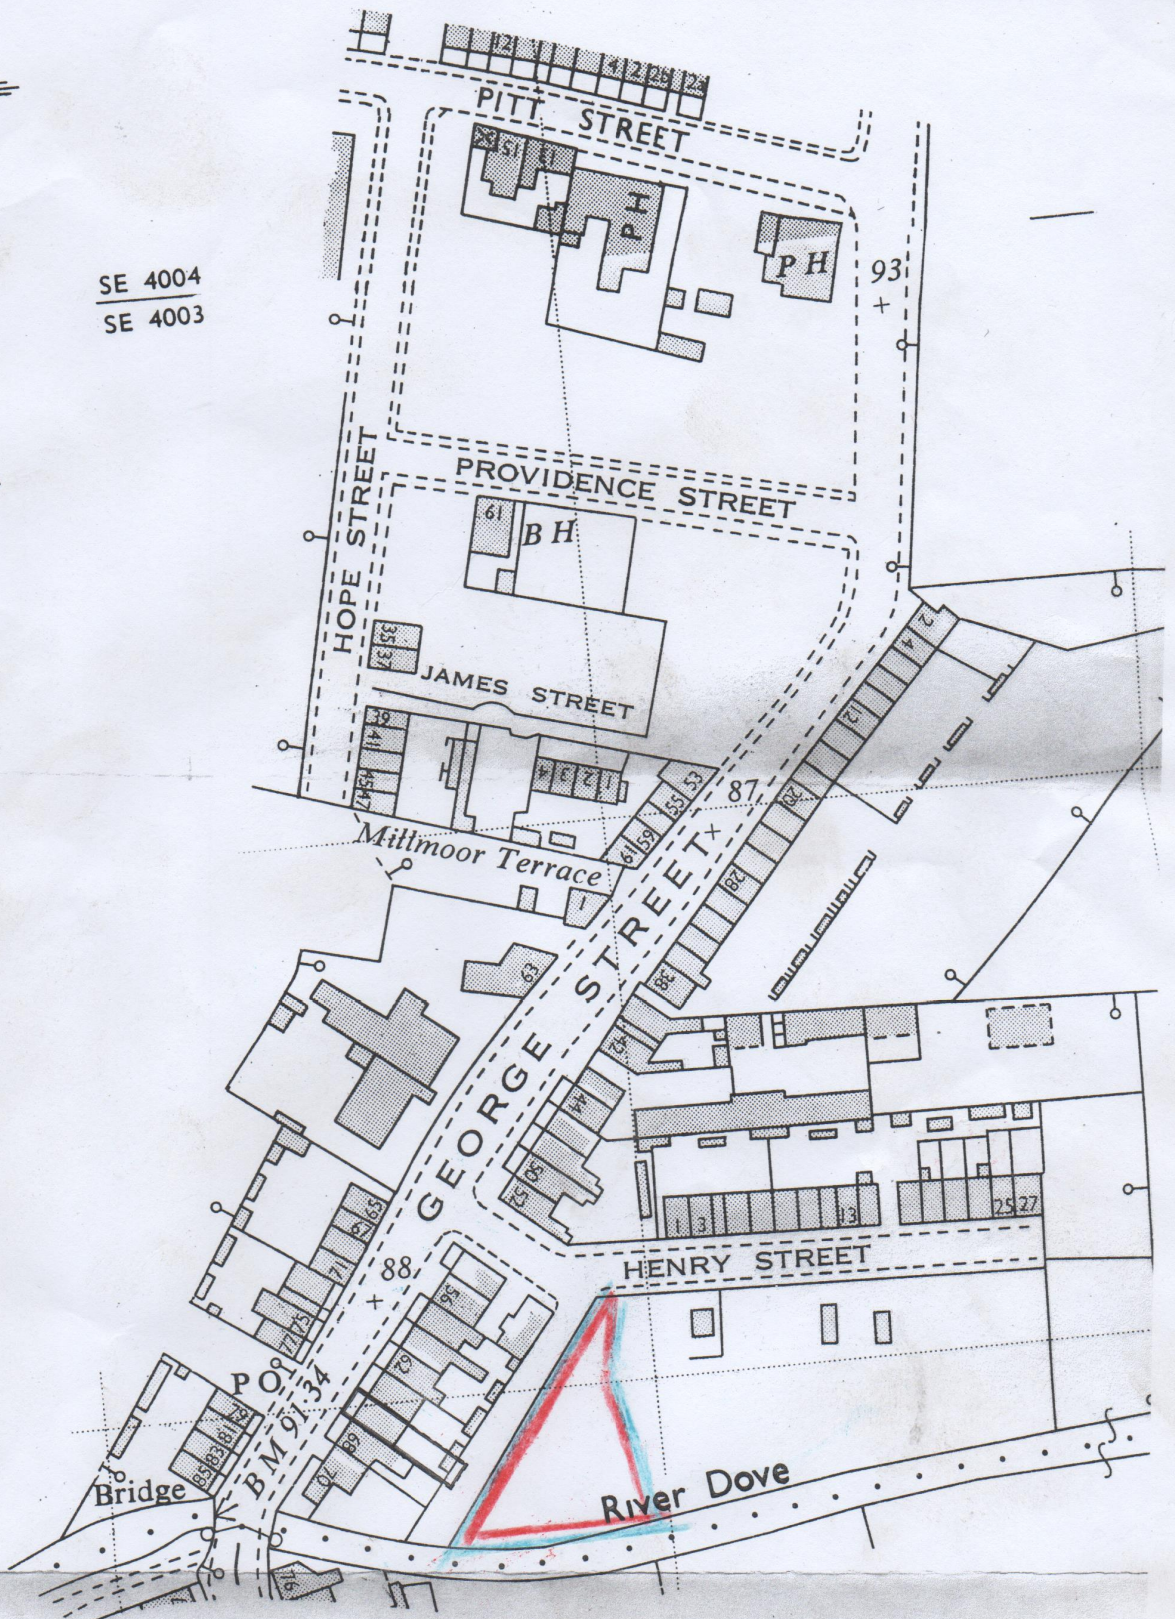

SE 4004
SE 4003



WOMBWELL PARISH



PROPOSED SIDE ELEVATION

PROPOSE

ATIONS SCALE 1:100



SITE PLAN SCALE 1:200

PROPOSED DETACHED BUNGALOW
REAR OF 66 GEORGE STREET

Appendix A Topographic Map of the Site

LIDAR-se4003_DTM_2m

Site:Rear of 66 George Street, Wombwell, Darfield , Barnsley, South
Yorkshire S73 0DS

