



The Lakes: Boat Store-Location 1:1000
& Boat Landing Jetty

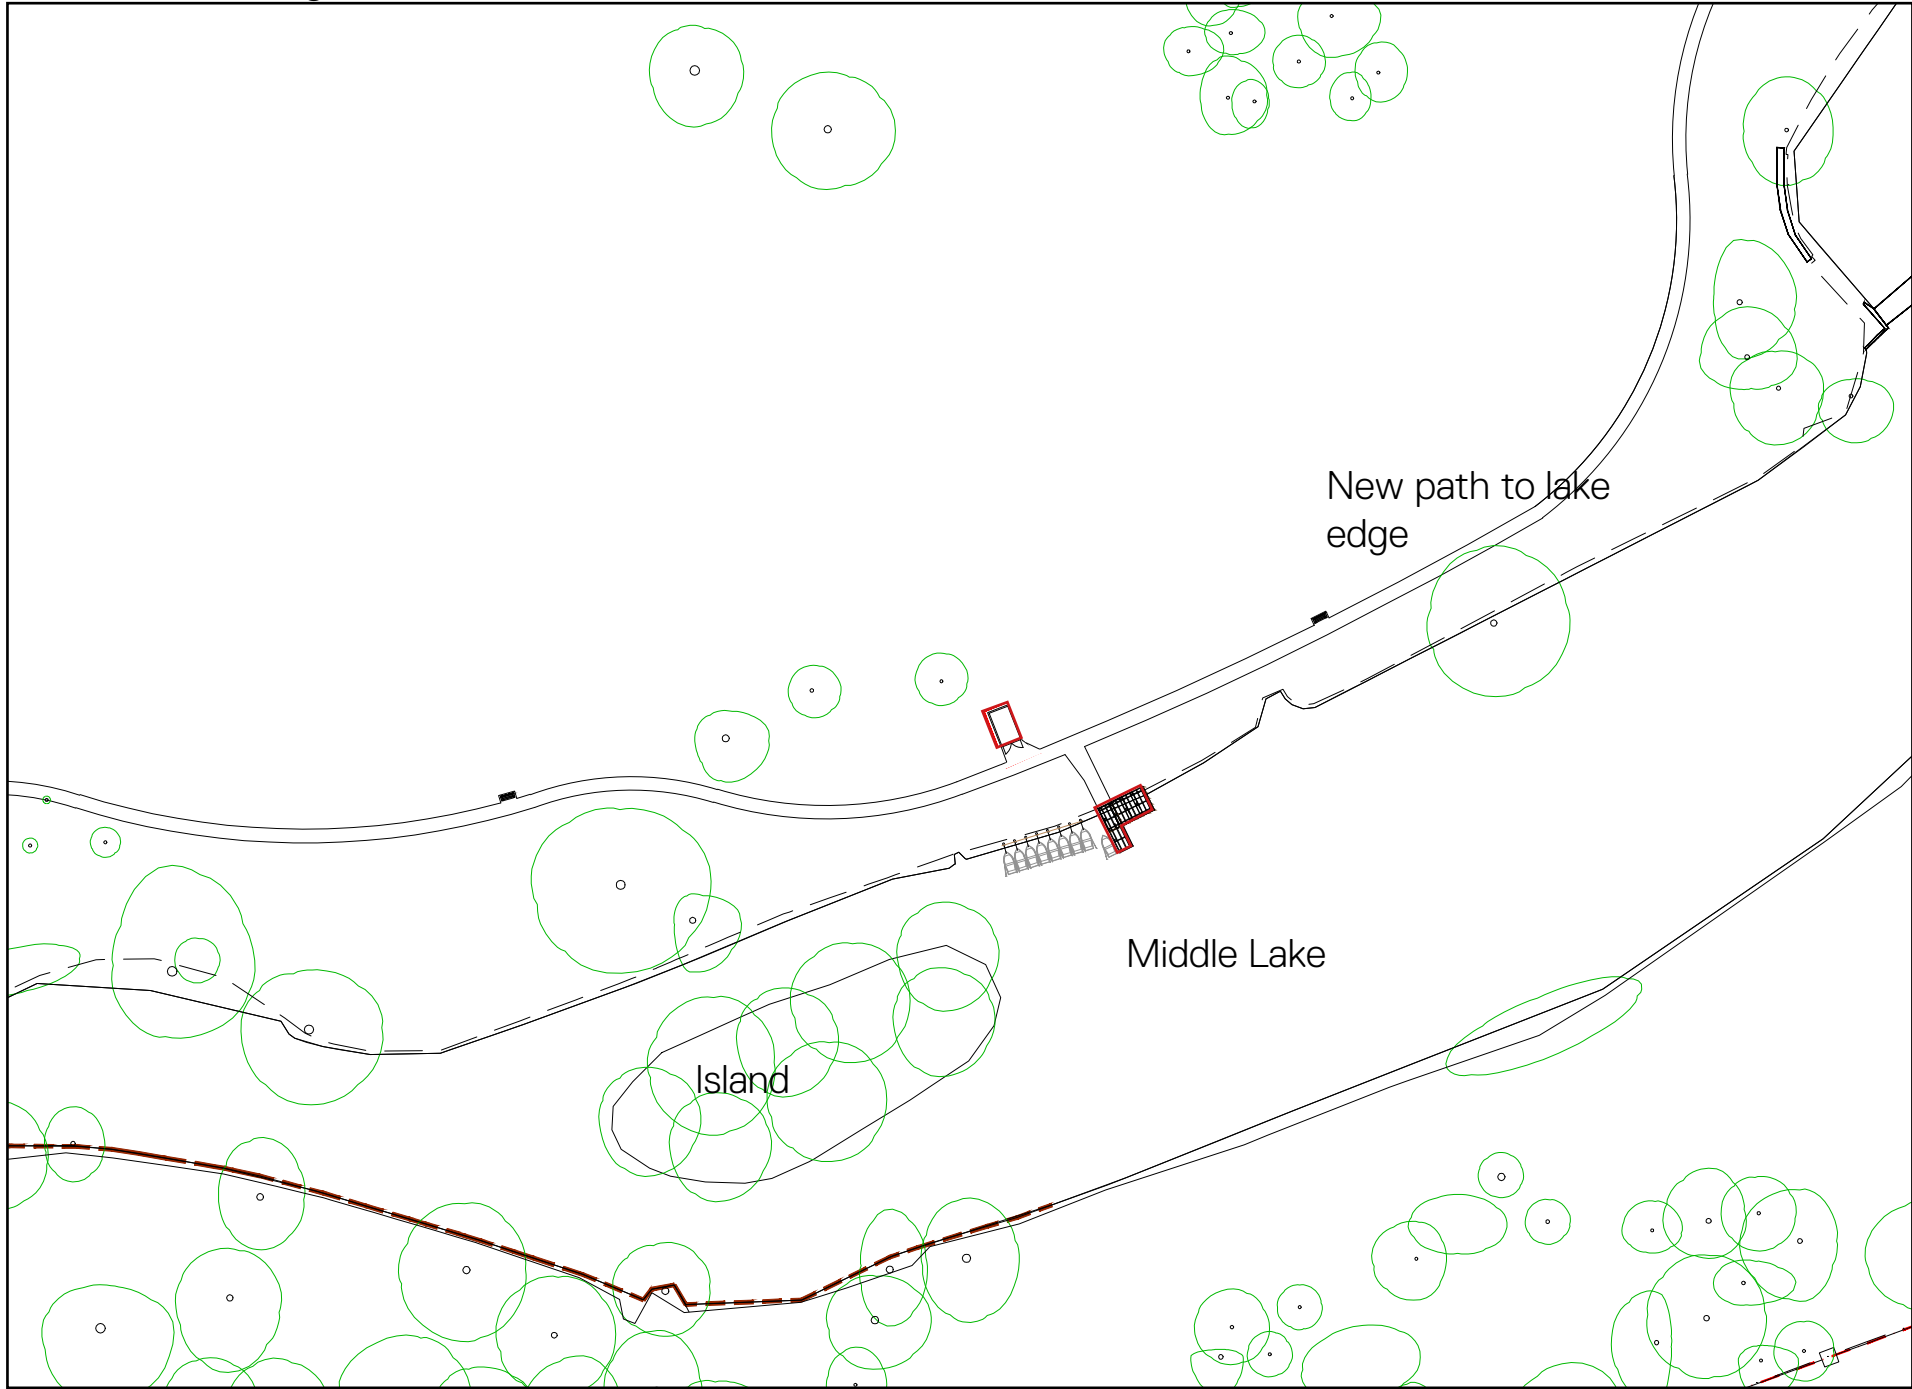


The Lakes: Red line-Location 1:500

Red line area=47 sqm

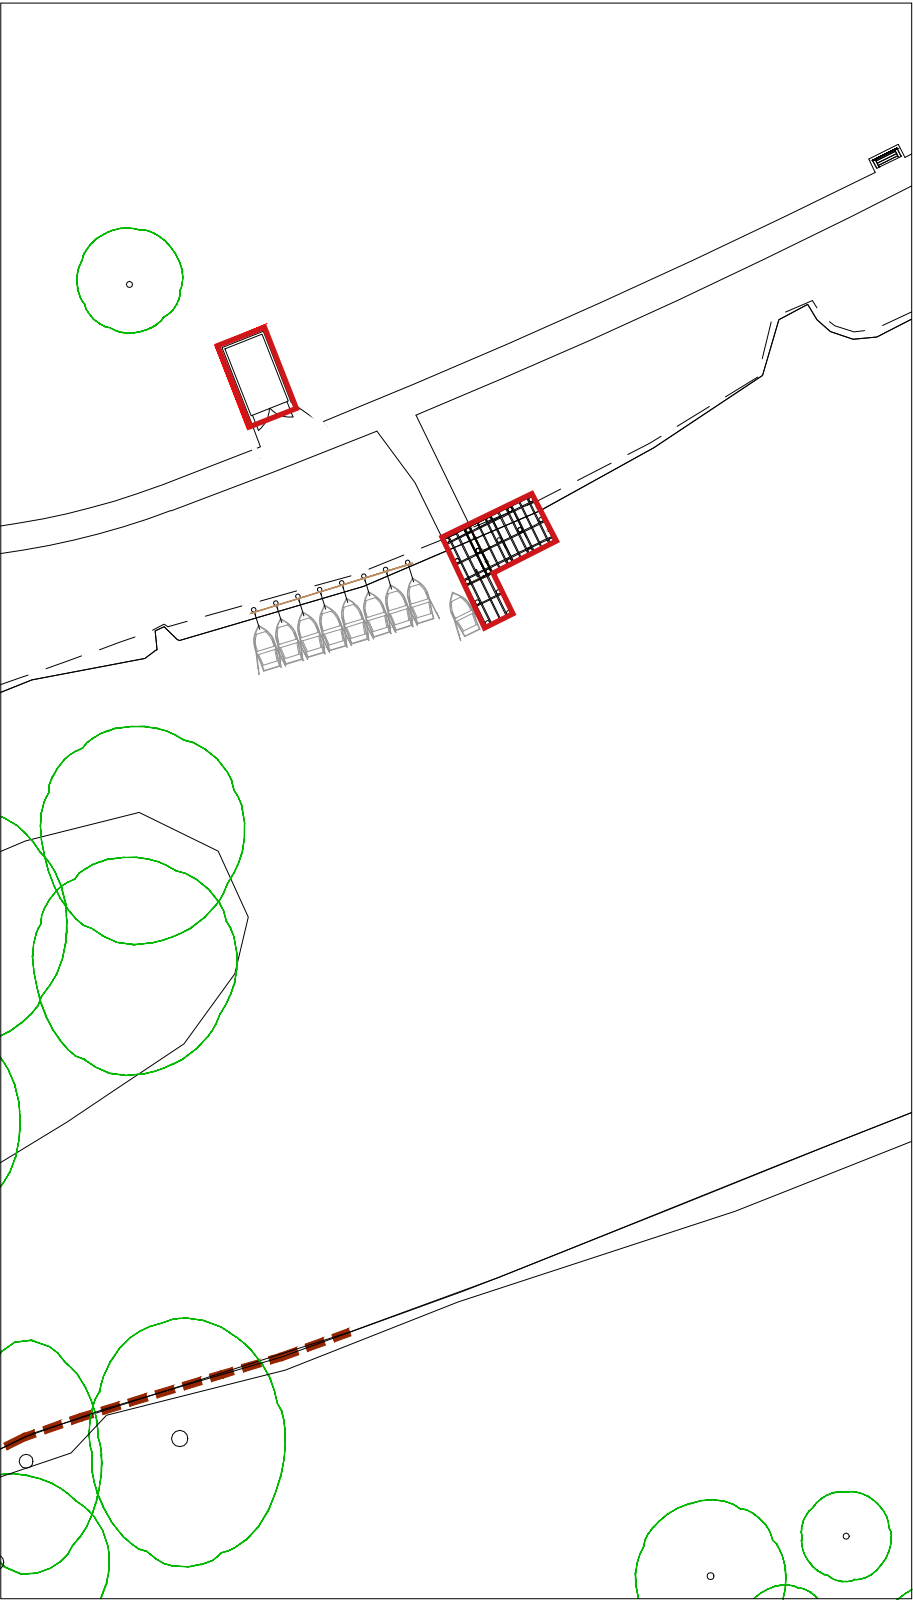

The Lakes: Boat Store-Plan 1:100

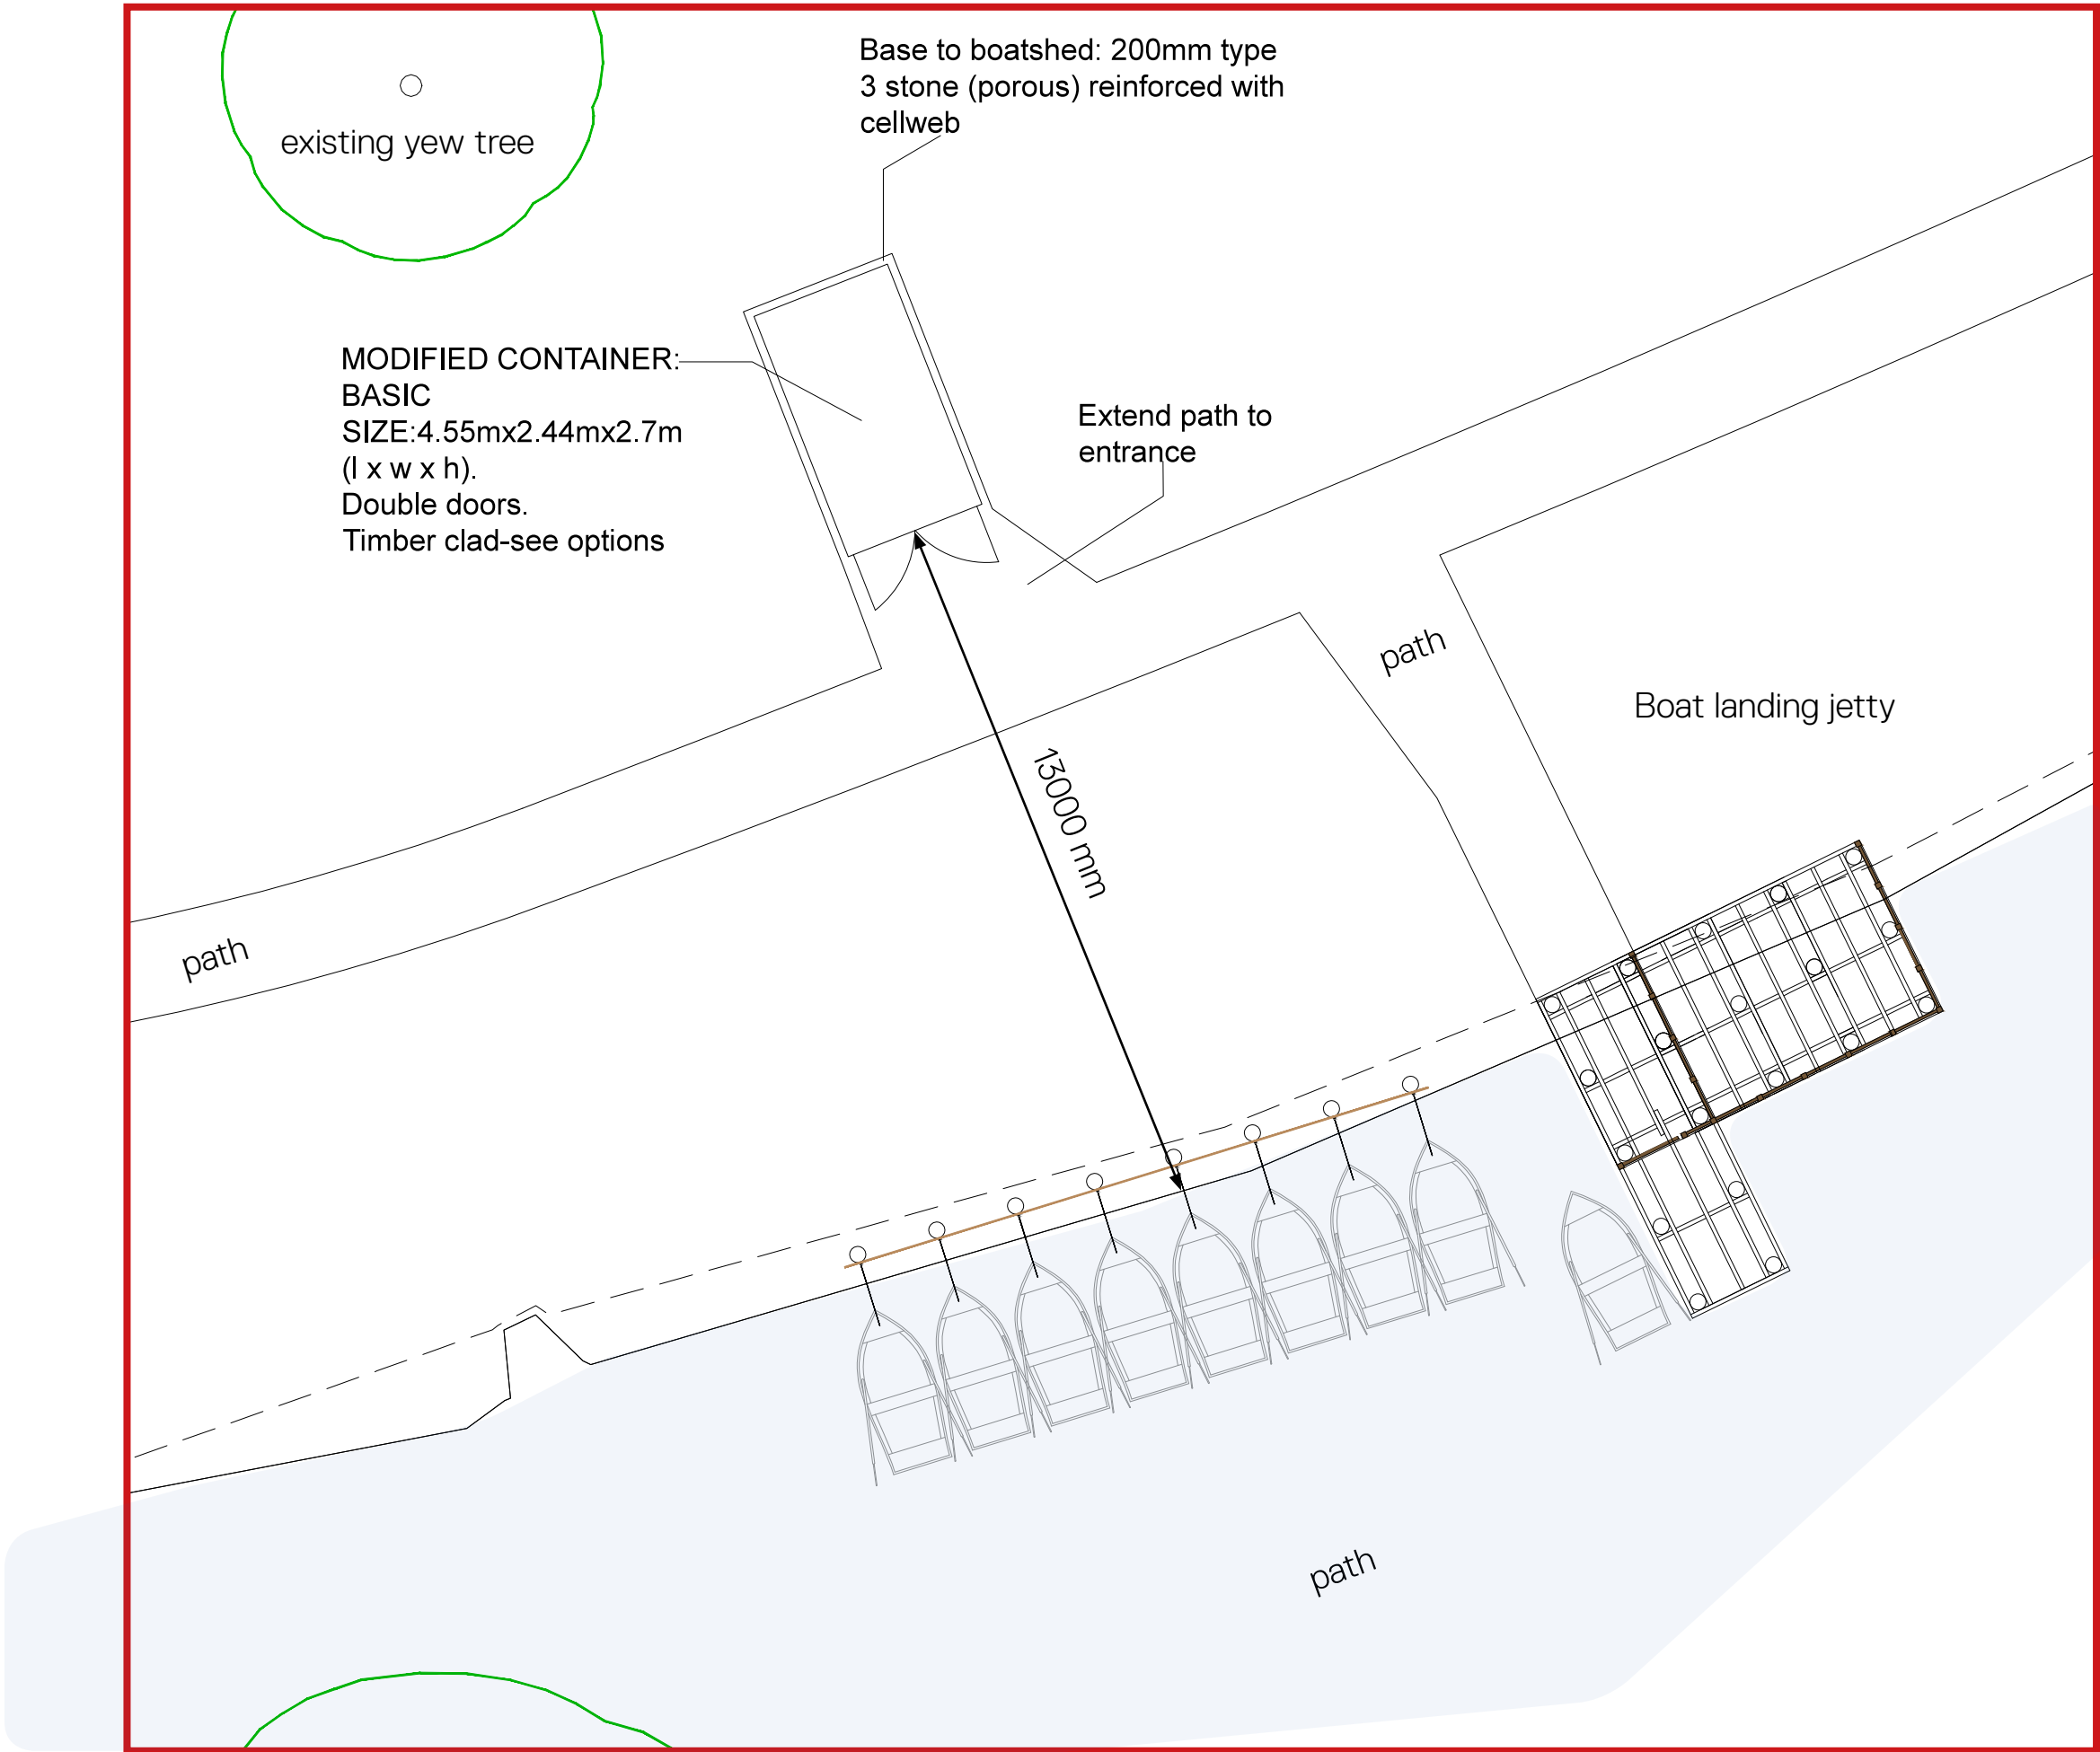

Basic unit



Example of cladding type-option-softwood timber



Example of cladding type-option-horizontal ship-lap softwood timber



Heritage Statement

The park is a grade II listed park and garden

Summarised as ‘Gardens and a park laid out in the 1760s by Richard Woods, and parkland added in the late C18/early C19’

The development of the lakes complex was began in the 1760 when the Daking Brook was re-shaped to form a complex of lakes with weirs.

The basic form of a cascading series of lakes has remained to this day and the recent improvements to improve bank edgings and dredging follow the sinuous forms of the original intent.

The boat landing has been designed to be sympathetic to the existing lake edge, but also to provide access for bating, but also pond dipping activities giving safe educational opportunities to appreciate the natural heritage /biodiversity of the lakes.

NB. The inclusion of the boat landing jetty was submitted to the HLF in August 2016 as part of the overall funding package/grant. It was seen as a positive addition to the middle lake as it allowed people to be able to row around the island. Again the idea of boats in the lakes echoes the original intent of the middle lake for pleasure boating that took place in the 18th and 19th century.

The need for a low-key storage place for boats, as well as a place to take payment and provide for staff necessitated the inclusion of a small shed. The design of this has been discussed with Barnsley Conservation officer and timber cladding and roofing is used to minimise impact on the wider parkland.

Key sightlines to and from the Hall to the lakes have been re-viewed to ensure the location of the boat shed does not interfere with these.

Wooden Roof



Front View




Rear view



View from the path



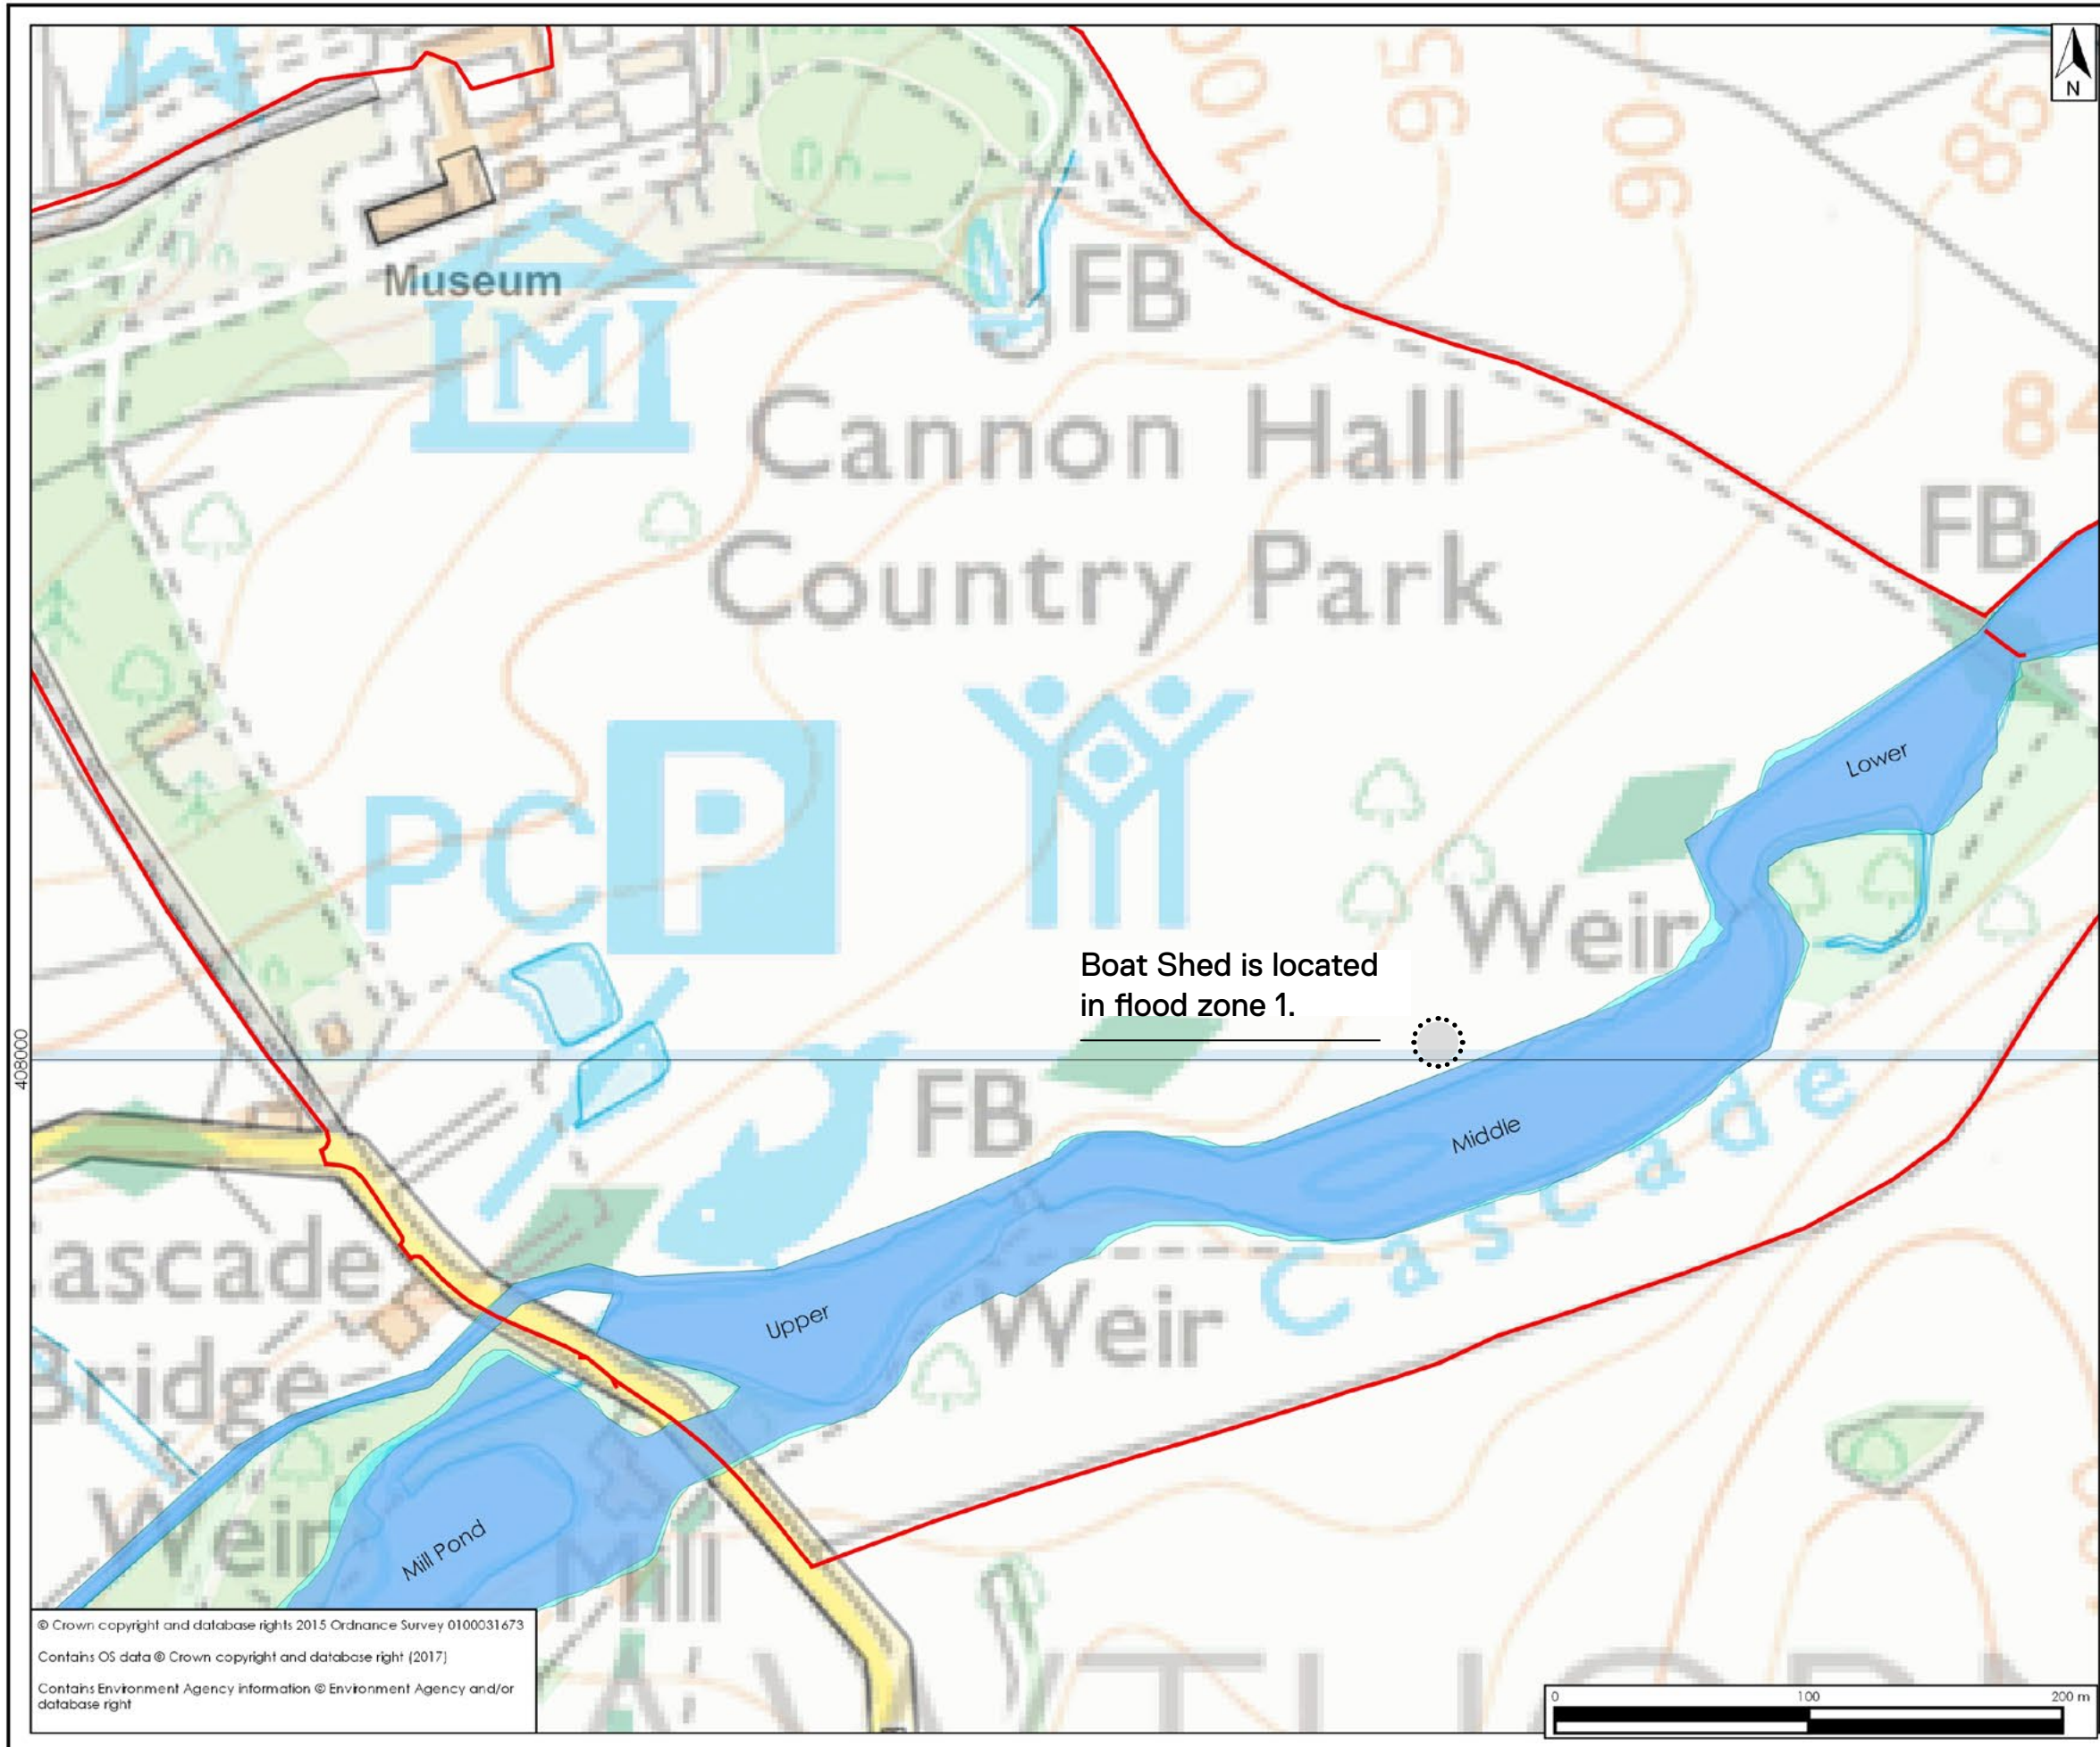

Legend

— Boundary

Flood map for Planning

■ Flood zone 3

■ Flood zone 2

□ Flood Zone 1

Scale correct at A3

Client

Barnsley MBC

Title

EA Flood Map for Planning

Project

Cannon Hall Park Works

Drawing 2409/01

Version 1

Date Aug-2017

Scale 1:3,500

hafrenwater
environmental water management

Barkers Chambers • Barker Street • Shrewsbury •
Shropshire • SY1 1SB
www.hafrenwater.com • Tel. 01743 355 770

© Crown copyright and database rights 2015 Ordnance Survey 0100031673
Contains OS data © Crown copyright and database right (2017)
Contains Environment Agency information © Environment Agency and/or
database right