


BOUNDARY FENCE

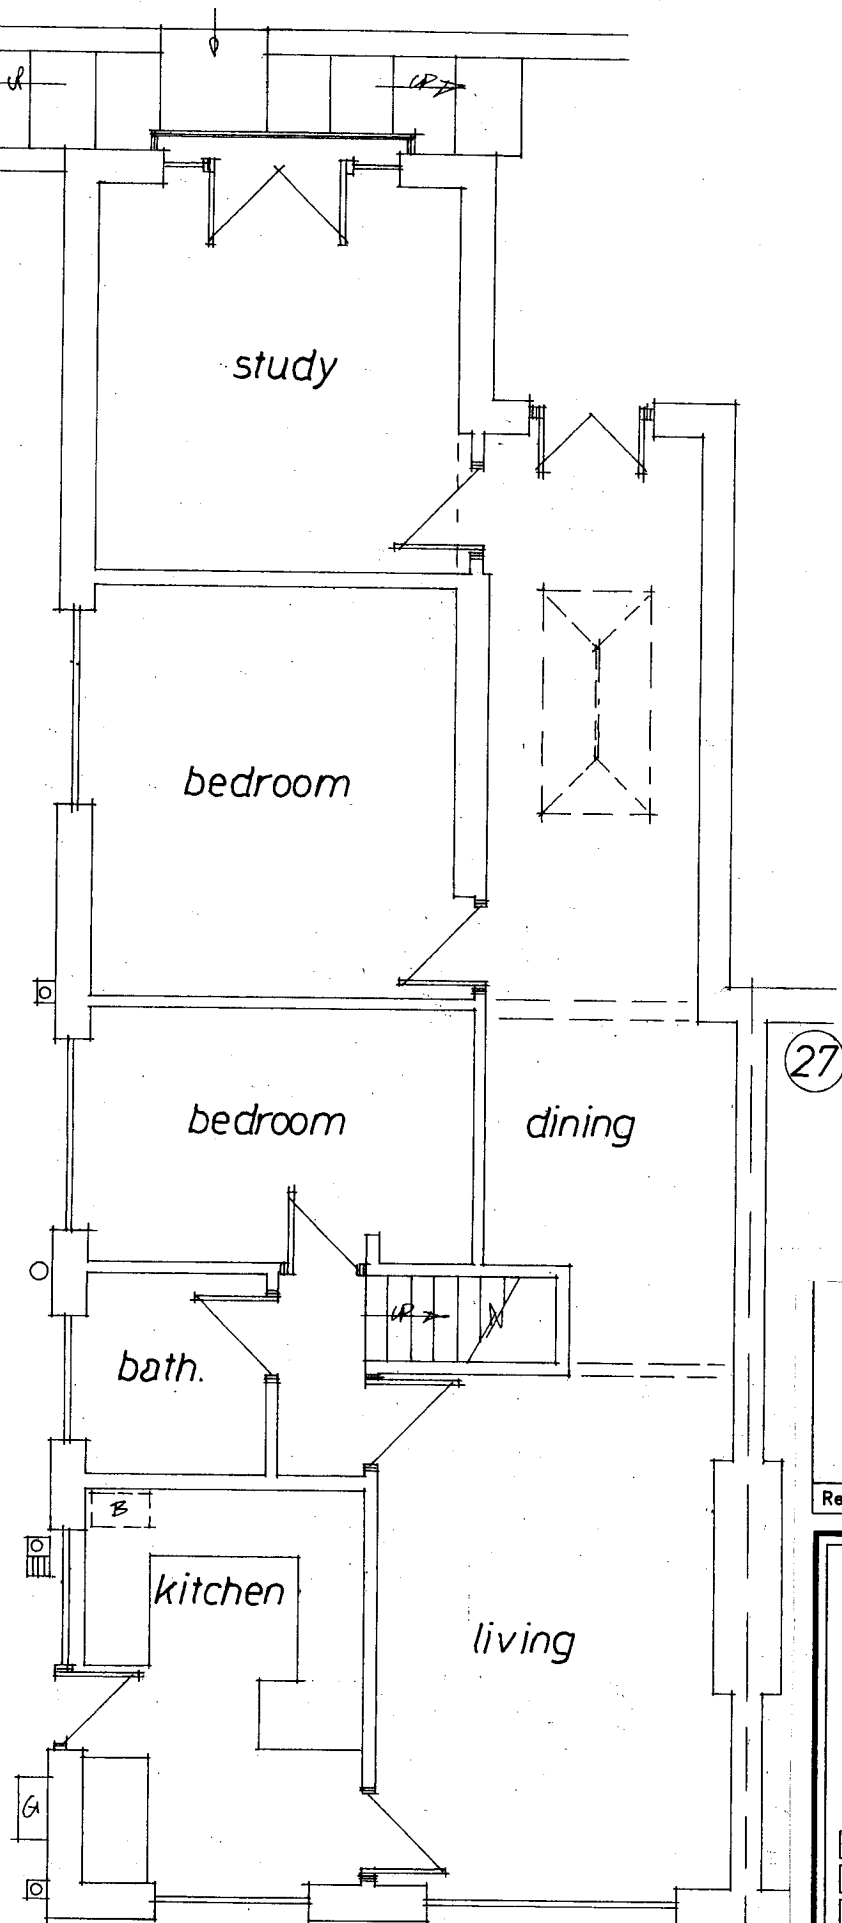

Rev	Notes	Date

Garry
Greetham
Associates

Residential
Design Consultant

Westwood House
18 Carr Lane
Tankersley

Barnsley S75 3BE
Tel(01226)746573

PROJECT Side/Front Extensions

CLIENT Mr. & Mrs. K. Morley

TITLE Layout as Existing

ADDRESS
25 Herons Way, Birdwell,
Barnsley. S70 5SF

DRAWN BY 999

SCALE 1:50 • A3 DATE Jun 22

DRAWING No. 970-03 REV

Member of the Chartered Institute
of Architectural Technologists