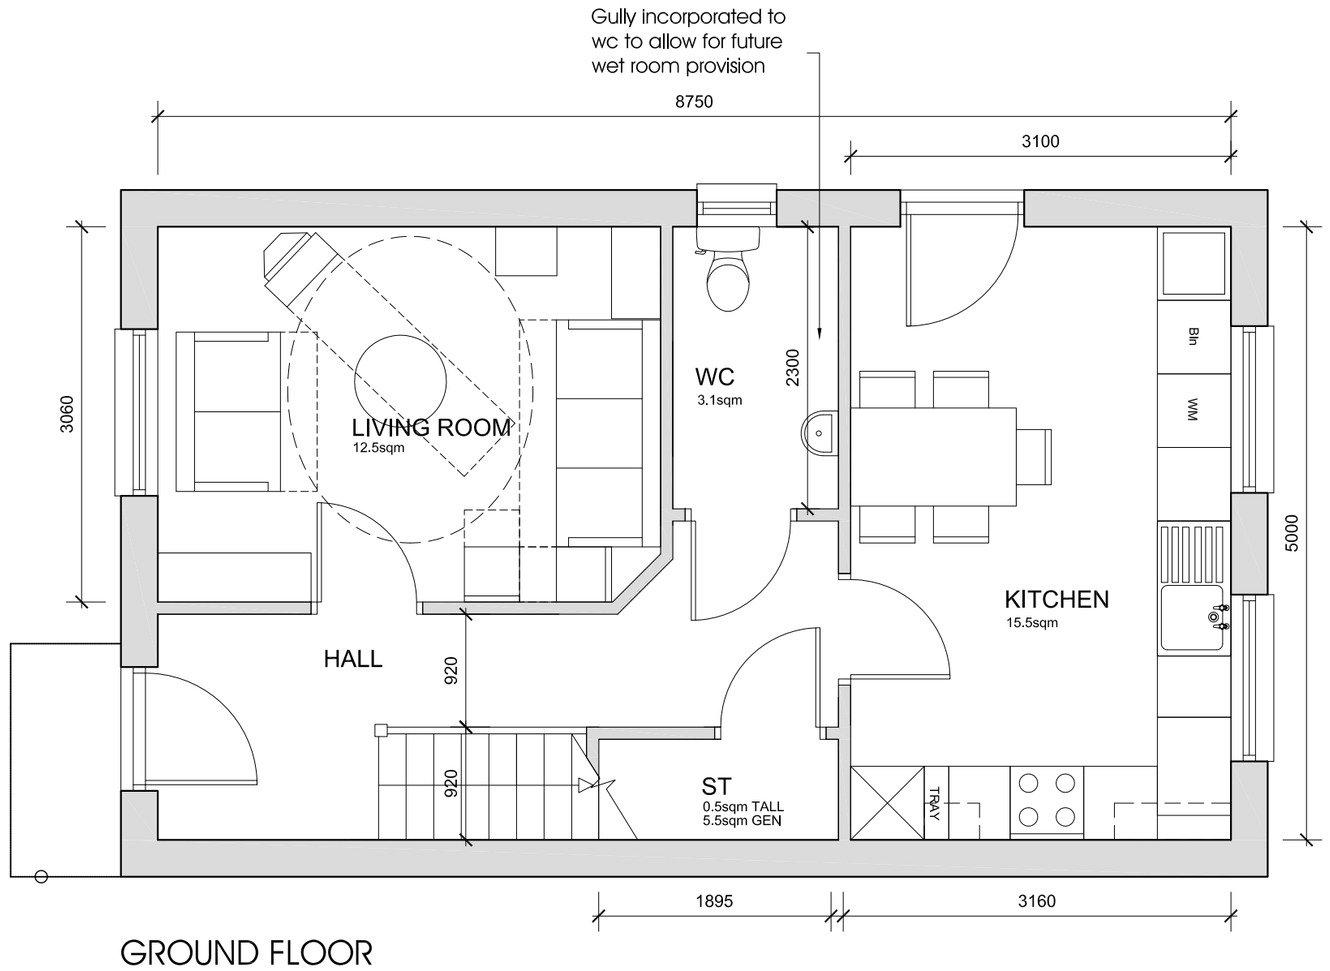

GROUND FLOOR

Plot size - 87.5sqm

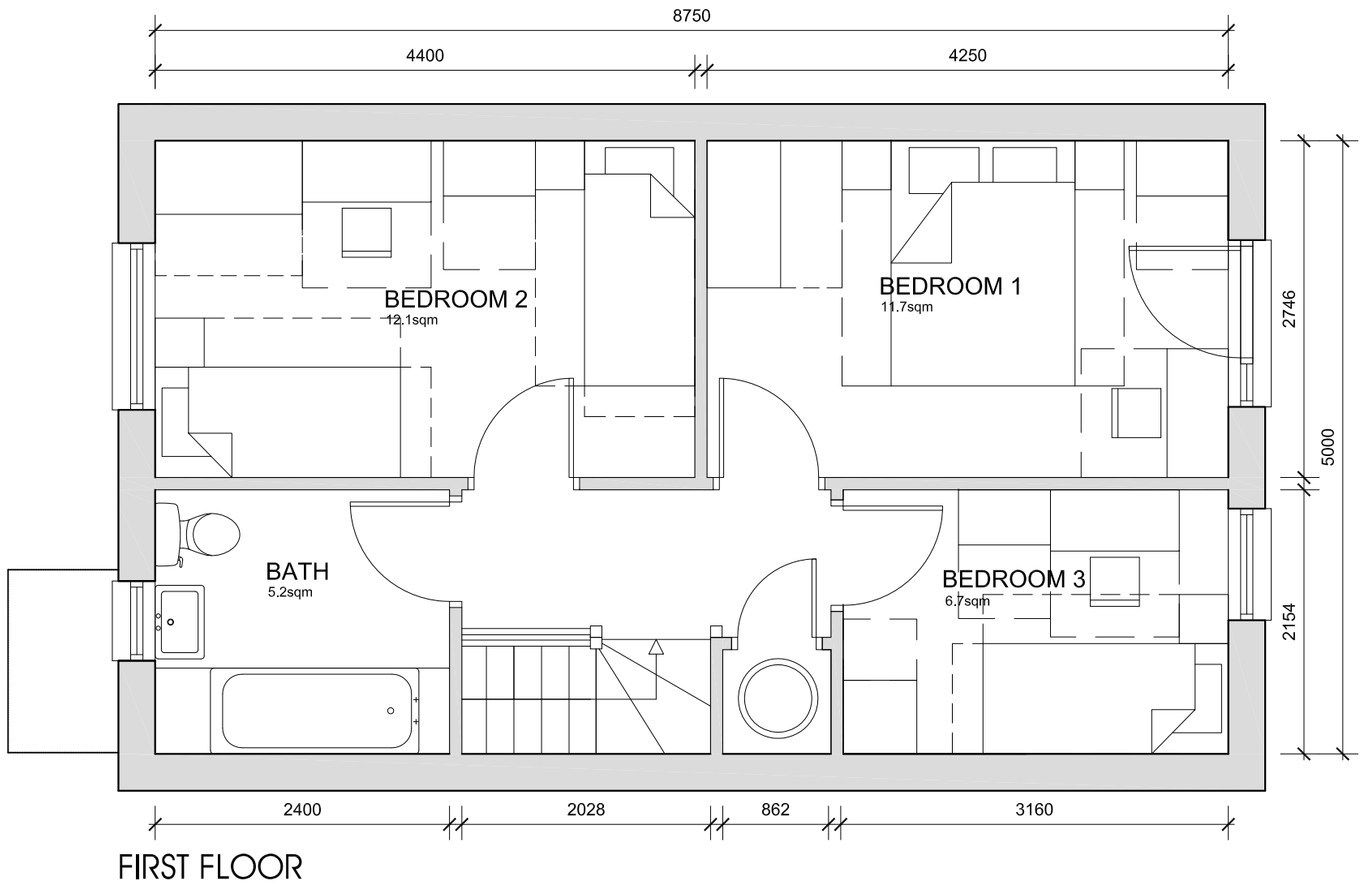

FIRST FLOOR

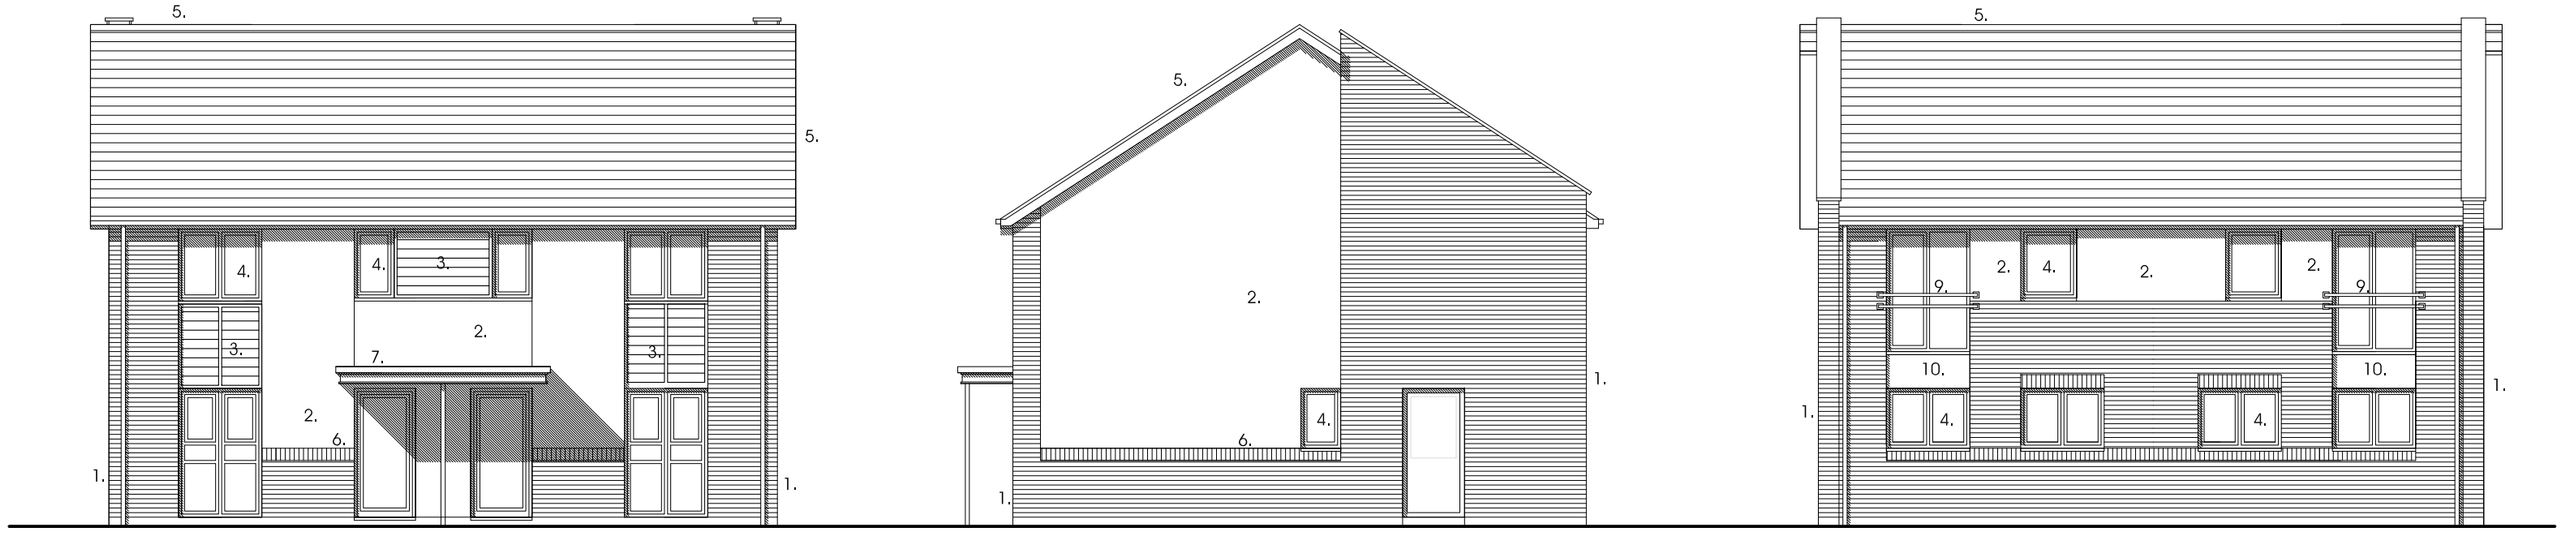

Entrance Elevation
Simple Pitched Roof Option

Side Elevation

Rear Elevation

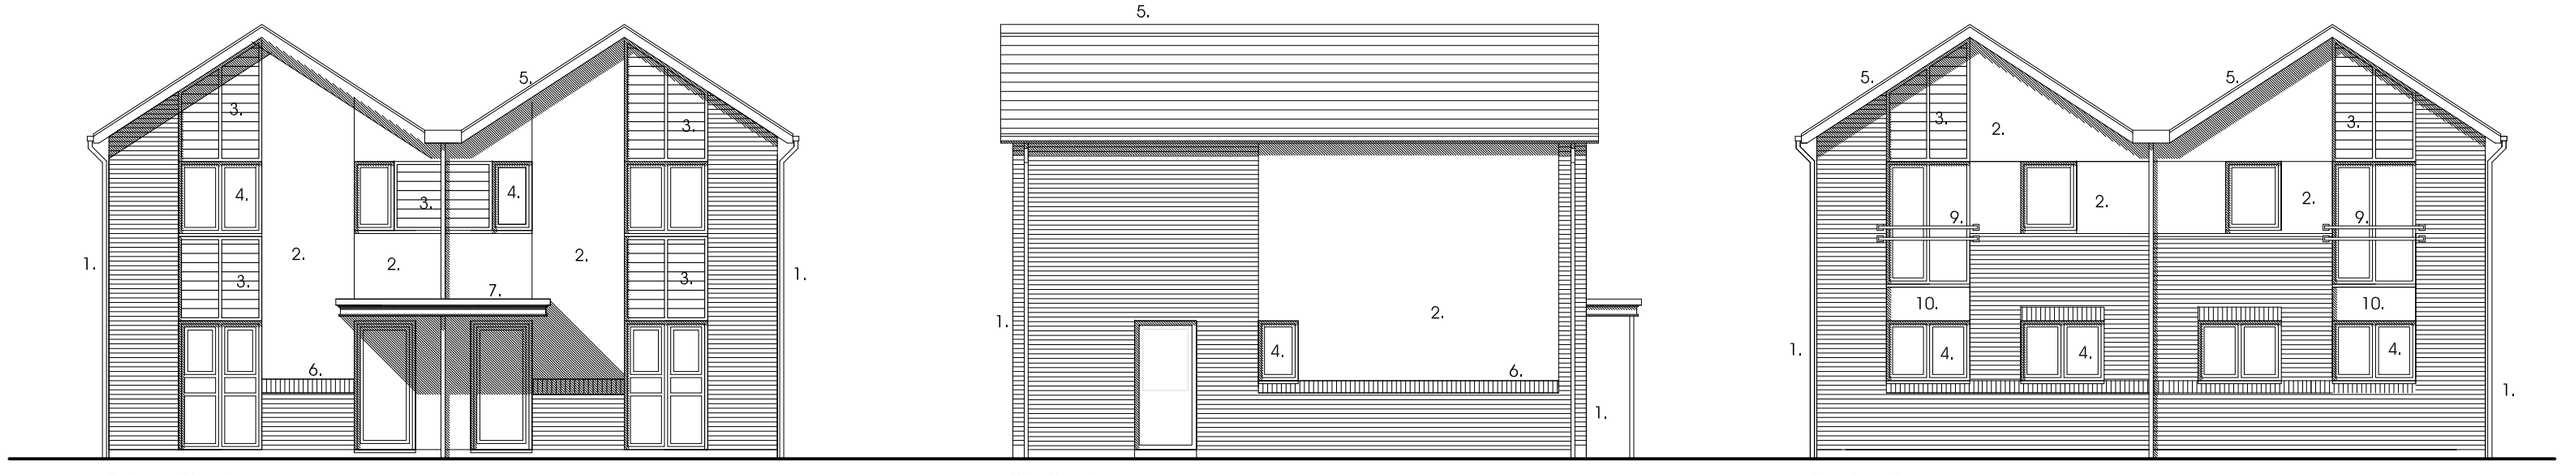

Entrance Elevation
Gable to Street Option

Side Elevation

Rear Elevation

© Acanthus WSM Architects

The general contractor is responsible for the verification all dimensions on site and the architect is to be informed of any discrepancy.

The status of information contained in a computer copy of this drawing shall be limited to that conveyed by the paper copy.

Revisions:

A. 01.08.08 C.ODDY
GA plan amended and furniture altered to suit.

1. FL Quality facing brickwork
2. Through coloured render system (ie. Sto / Weber or similar approved)
3. 25mm x 125mm horizontal timber PMV boarding on vertical tanallized softwood batterns. Timber to be heat treated European Redwood, from certified managed sustainable forests (ie. Finnforest Thermowood or similar approved)
4. Stained timber framed double glazed windows
5. Interlocking concrete tiled roof
6. Soldier course detail
7. Projecting entrance canopy with pressed metal colourcoated edge detail
8. Parapet wall with pressed metal capping flashed over from roof.
9. galvanized steel balustrade
10. colourcoated pressed metal panel

1:100 SCALE BAR

0 .5 1 2 3 5 Metres

1:50 SCALE BAR

0 .5 1 2 3 5 Metres

YORKSHIRE HOUSING

Scale 1:100 / 1:50 @ a2

Date July 2008

Drawn RJJ

Dwg.No 2121-015-123A

3b5p - 2 Storey

New Lodge Crescent, Barnsley
Yorkshire Housing

Acanthus WSM Architects

Woodhall, Woodhall Lane, Leeds LS28 5NY. TEL. 0113 239 3414. FAX 0113 256 9688. E-Mail:. architects@acanthuswsm.com