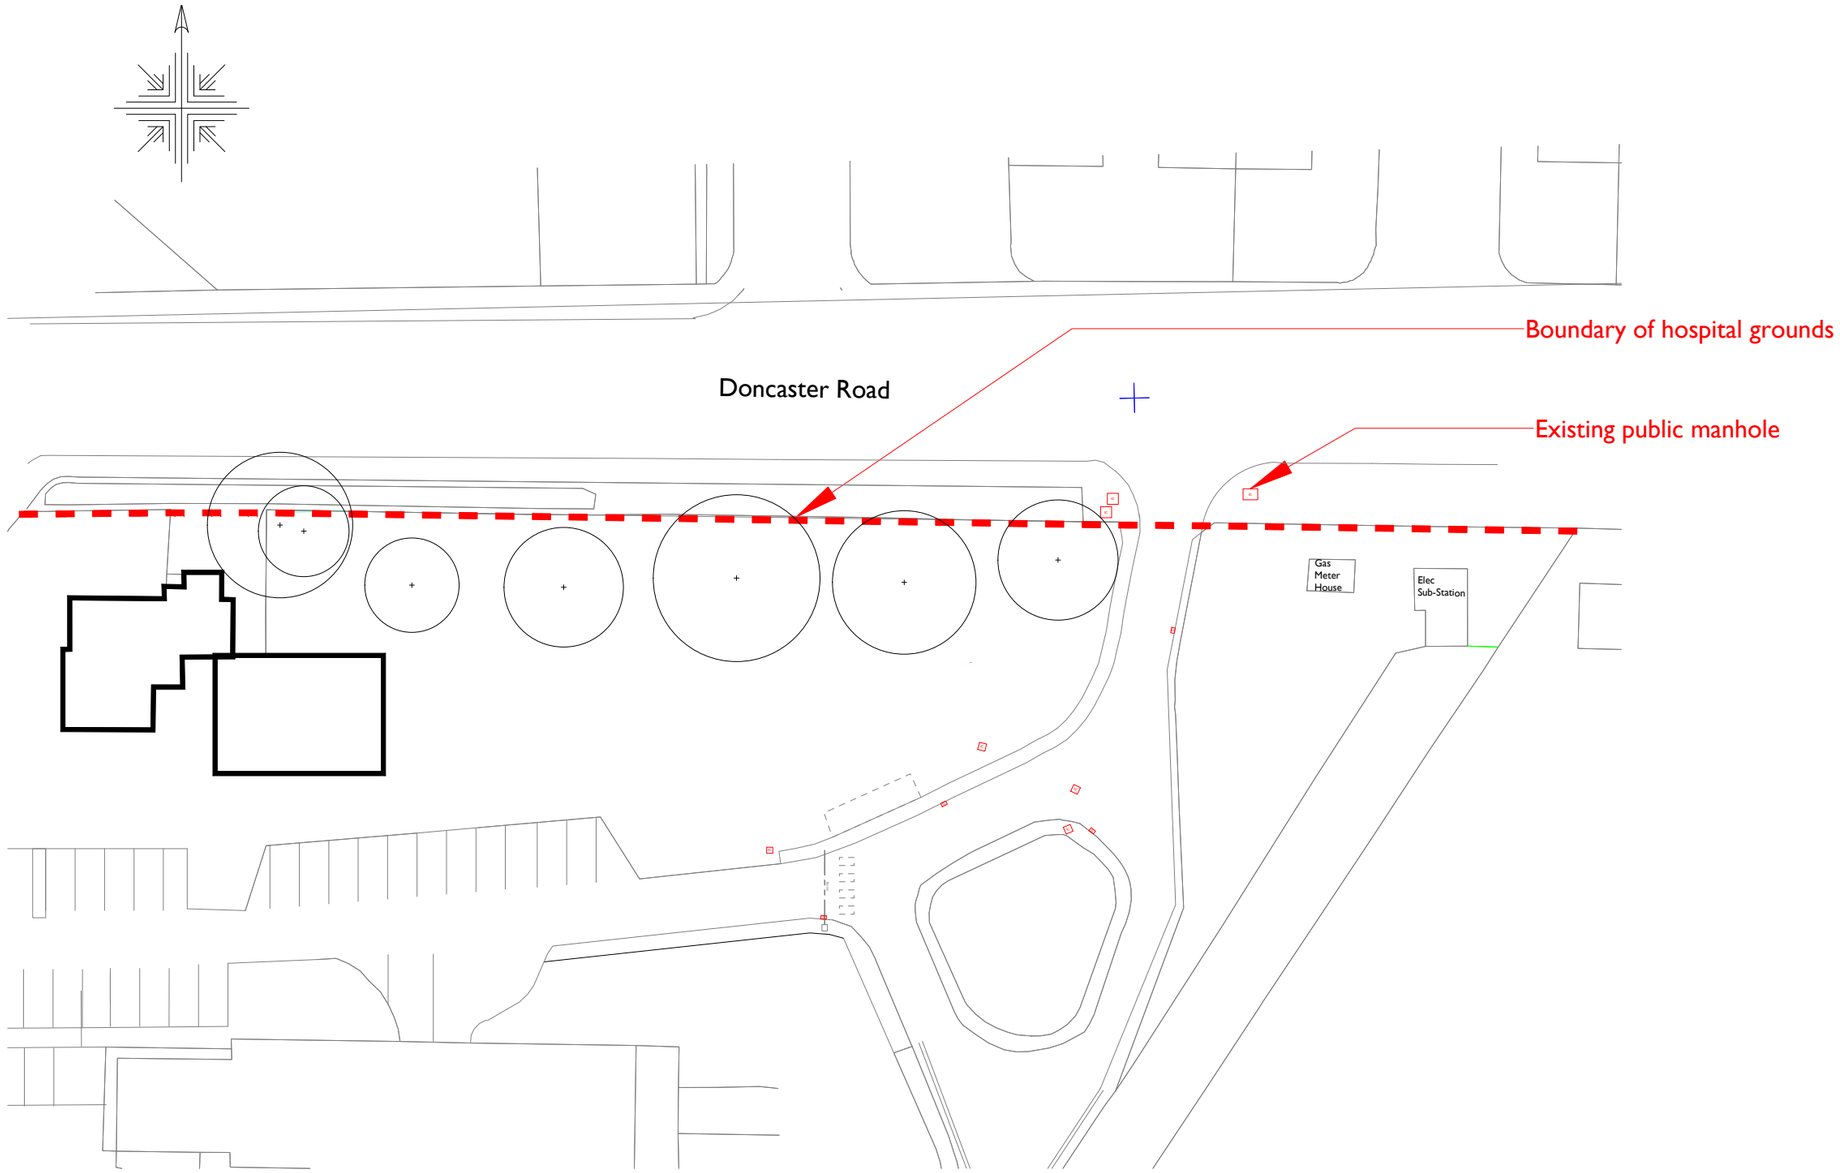

0 10 20 30 40 50

m

Revision	Description	Drawn	Checked	Date

Current Status: **PRELIMINARY**

T.A.D. Architects
Smithy Wood House,
Smithy Wood Crescent,
Sheffield, S8 0NU

Tel: 0114 250 9600
Fax: 0114 258 3681
Email: enquiries@tadarchitects.co.uk
www. tadarchitects.co.uk

Project

Proposed new Car Park to Kendray Hospital, Doncaster Road, Barnsley, S70 3RD

Drawing Title

Site Plan as Existing

DO NOT SCALE FROM DRAWING

Scale	Date	Drawn	Checked
1:500 @A3	02.04.2019	mjm	pa

Drawing Number	Revision
1909/A/(EX)/02	-

CAD Reference: xxxx/GDS FILES/xxxx xxx.cpj

© T.A.D. Architects