


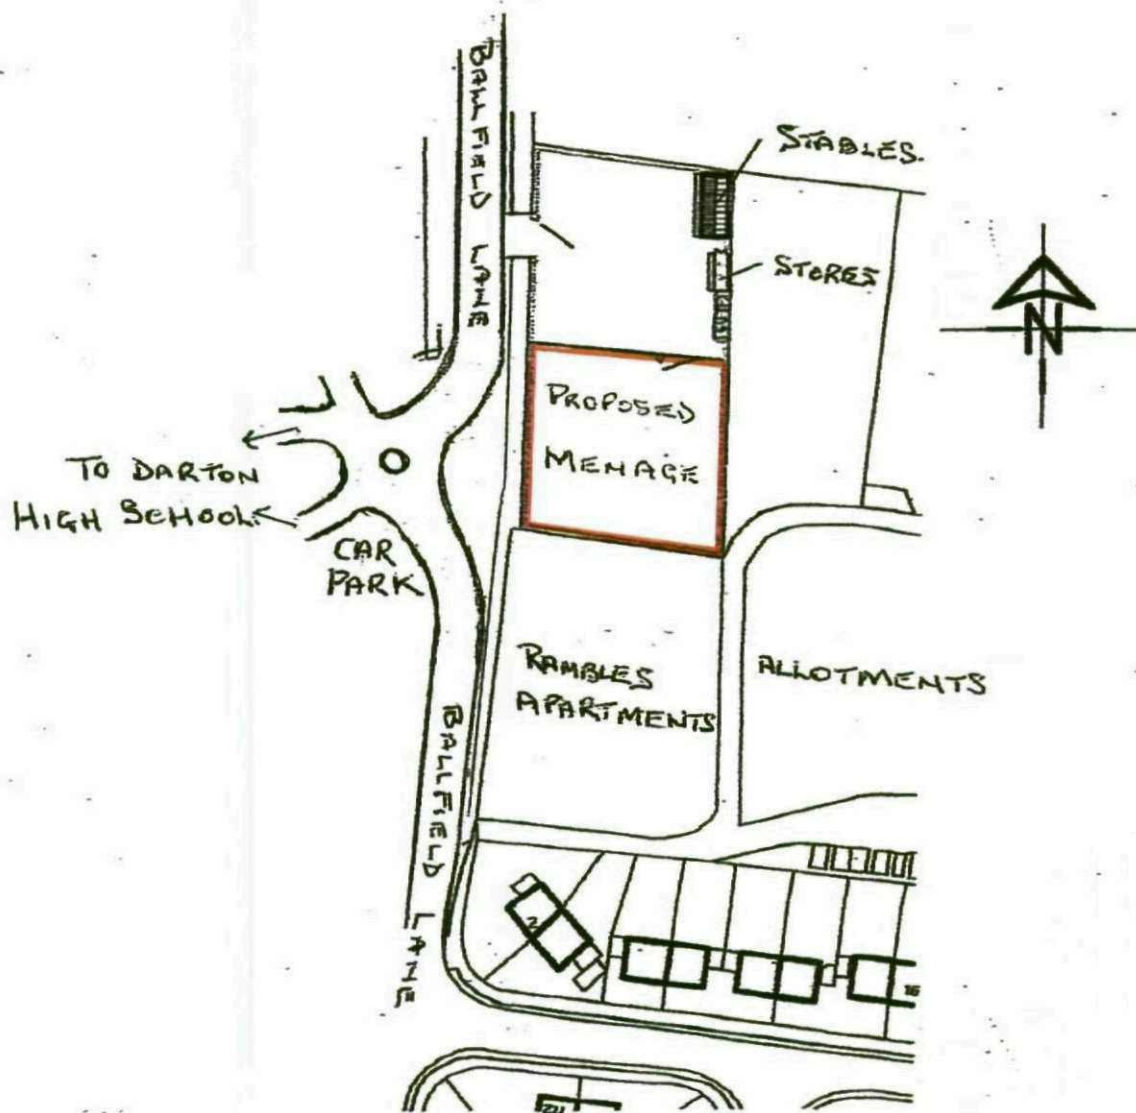

location plan

SCALE 1:1250

28, ST. ANDREWS DRIVE,
DARTON,
BARNSELY
S75 5LX.

**PROPOSED MENAGE AT
BALLFIELD LANE
KEXBOROUGH, BARNSELY**

APPLICANT.

MR. S.A. BOOTH

Drawing
Title.

PLANS

Date.

FEBRUARY 2012

Scale.

1:100

Ref.

Dwg. No.

01

Rev.