


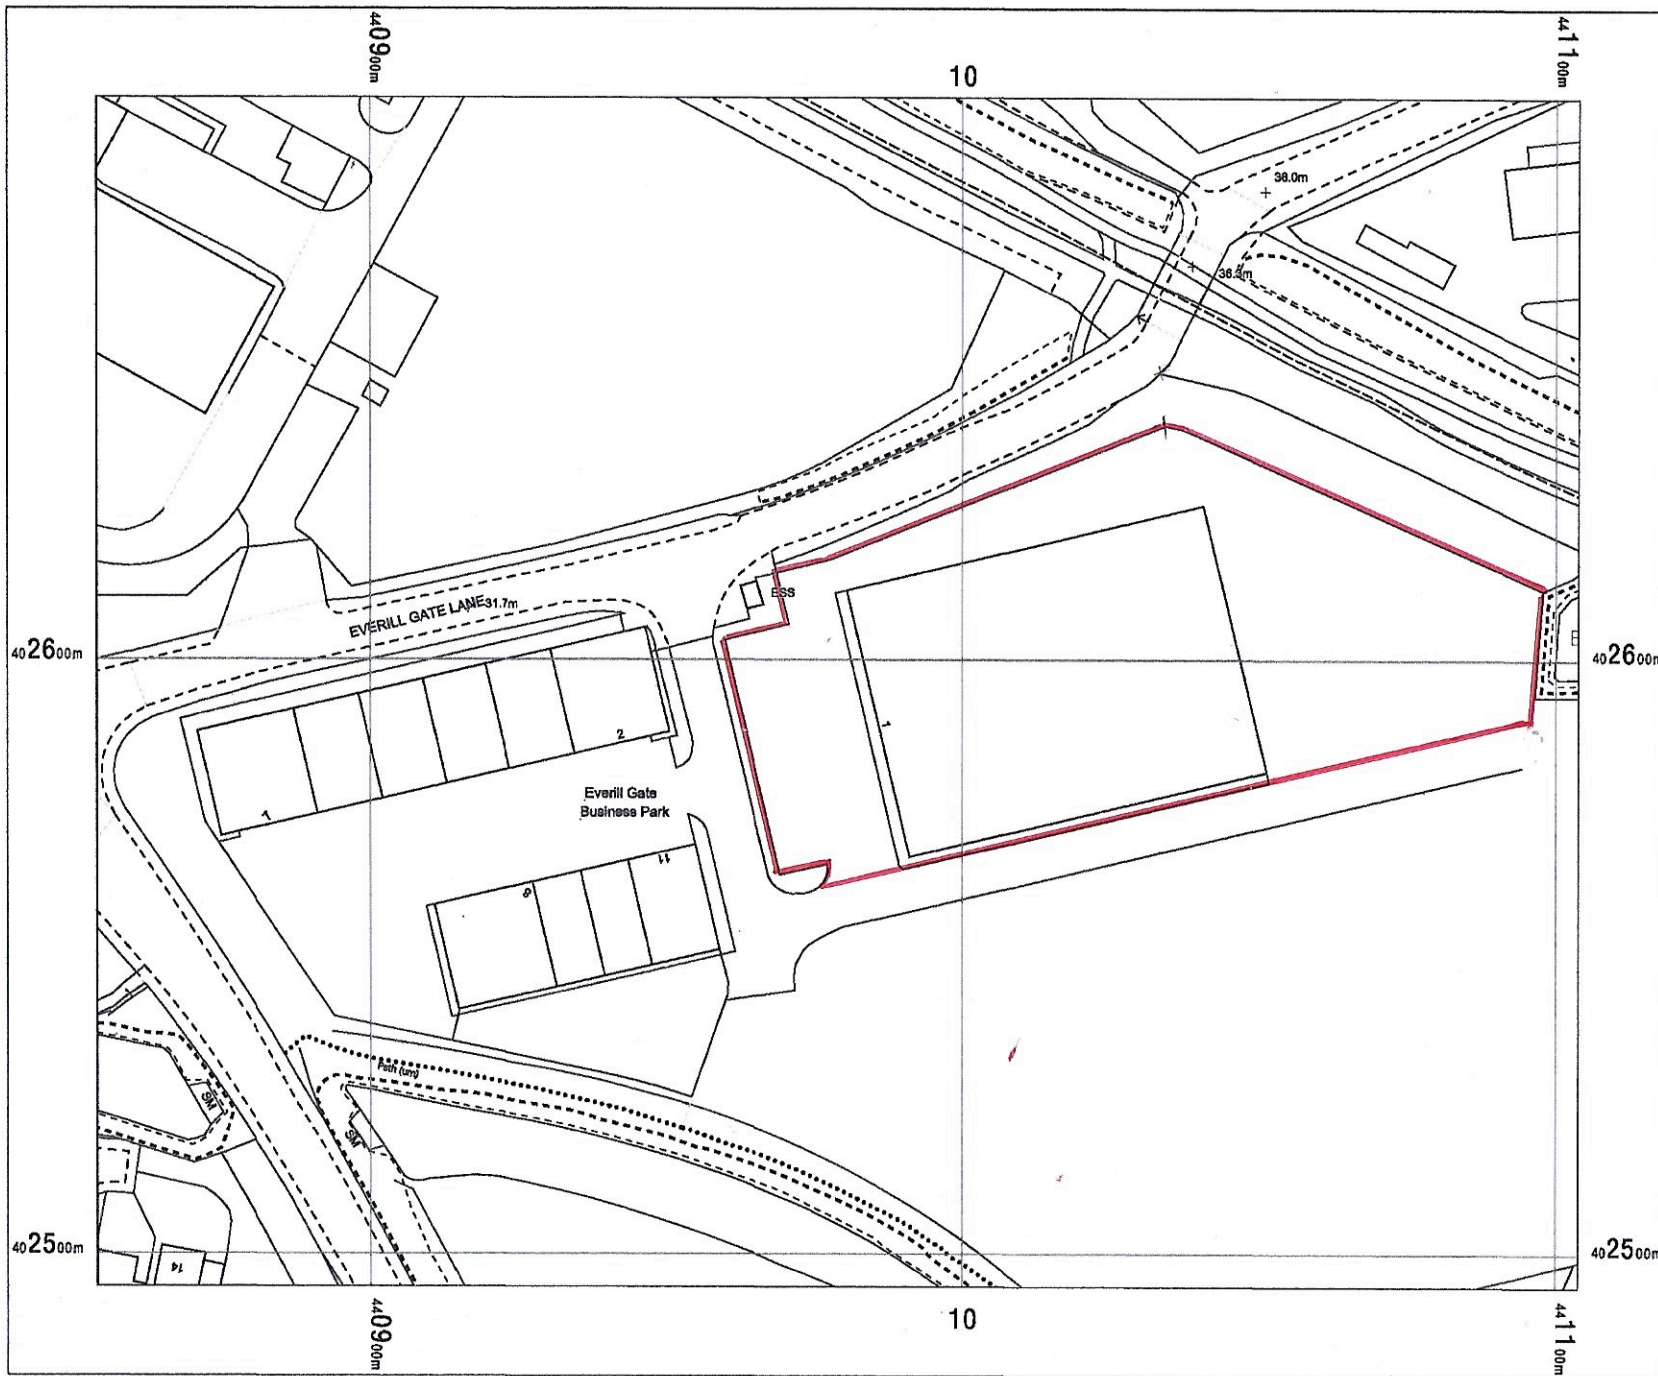

S73 0FJ



OS MasterMap 1250/2500/10000
scale
Monday, November 7, 2022, ID:
BW1-01070585
www.blackwellmapping.co.uk

1:1250 scale print at A4, Centre:
440979 E, 402594 N

©Crown Copyright Ordnance
Survey. Licence no. 100041041



BLACKWELL'S
www.blackwellmapping.co.uk

TEL: 0114 268 7658
maps.sheffield@blackwell.co.uk