Site Plan, West Gatehouse

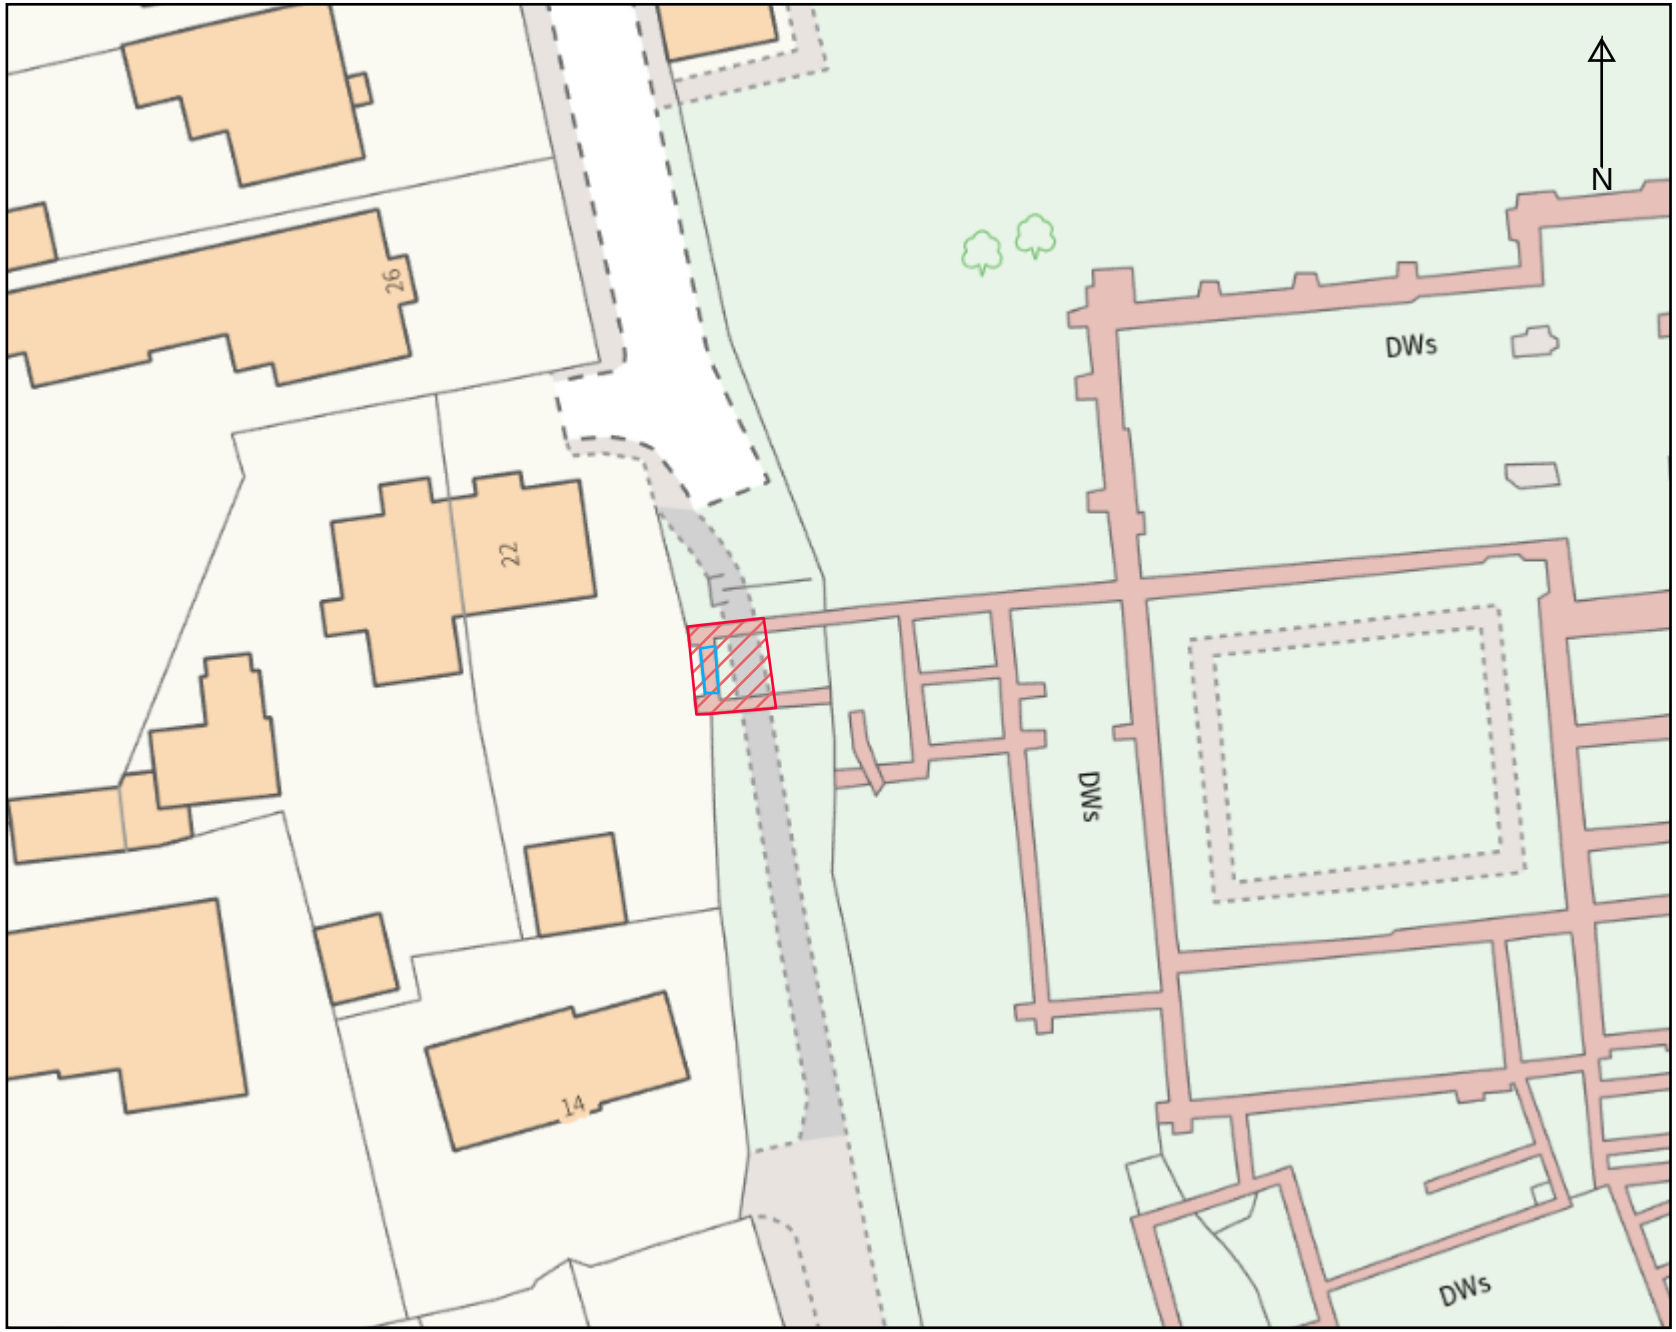

Proposed Boundary, Temporary Hoardings

Proposed Development, Dismantling and Rebuilding

Date: 17 April 2026
Map centre: 437273E 406518N
Map scale: 1:499

0 0 0 0 0 0 0 0 0 mi
0 0 0 0 0 0 0 0 km

Historic England
HistoricEngland.org.uk

English Heritage
English-Heritage.org.uk

Modern Ordnance Survey mapping: © Crown Copyright and database right 2026. All rights reserved. Ordnance Survey Licence number AC0000815036. Historic Ordnance Survey mapping: © and database right Crown Copyright and Landmark Information Group Ltd (All rights reserved 2026) Licence numbers 000394 and TP0024. © Historic England. This image is indicative and for internal use. It does not necessarily represent the extent of any development proposals and/or heritage assets and may be subject to distortions with measurements scaled from this map not matching measurements between corresponding indicators on the ground. It is not to be taken as a representation of any Historic England assessment.