



Location Plan

1:1250

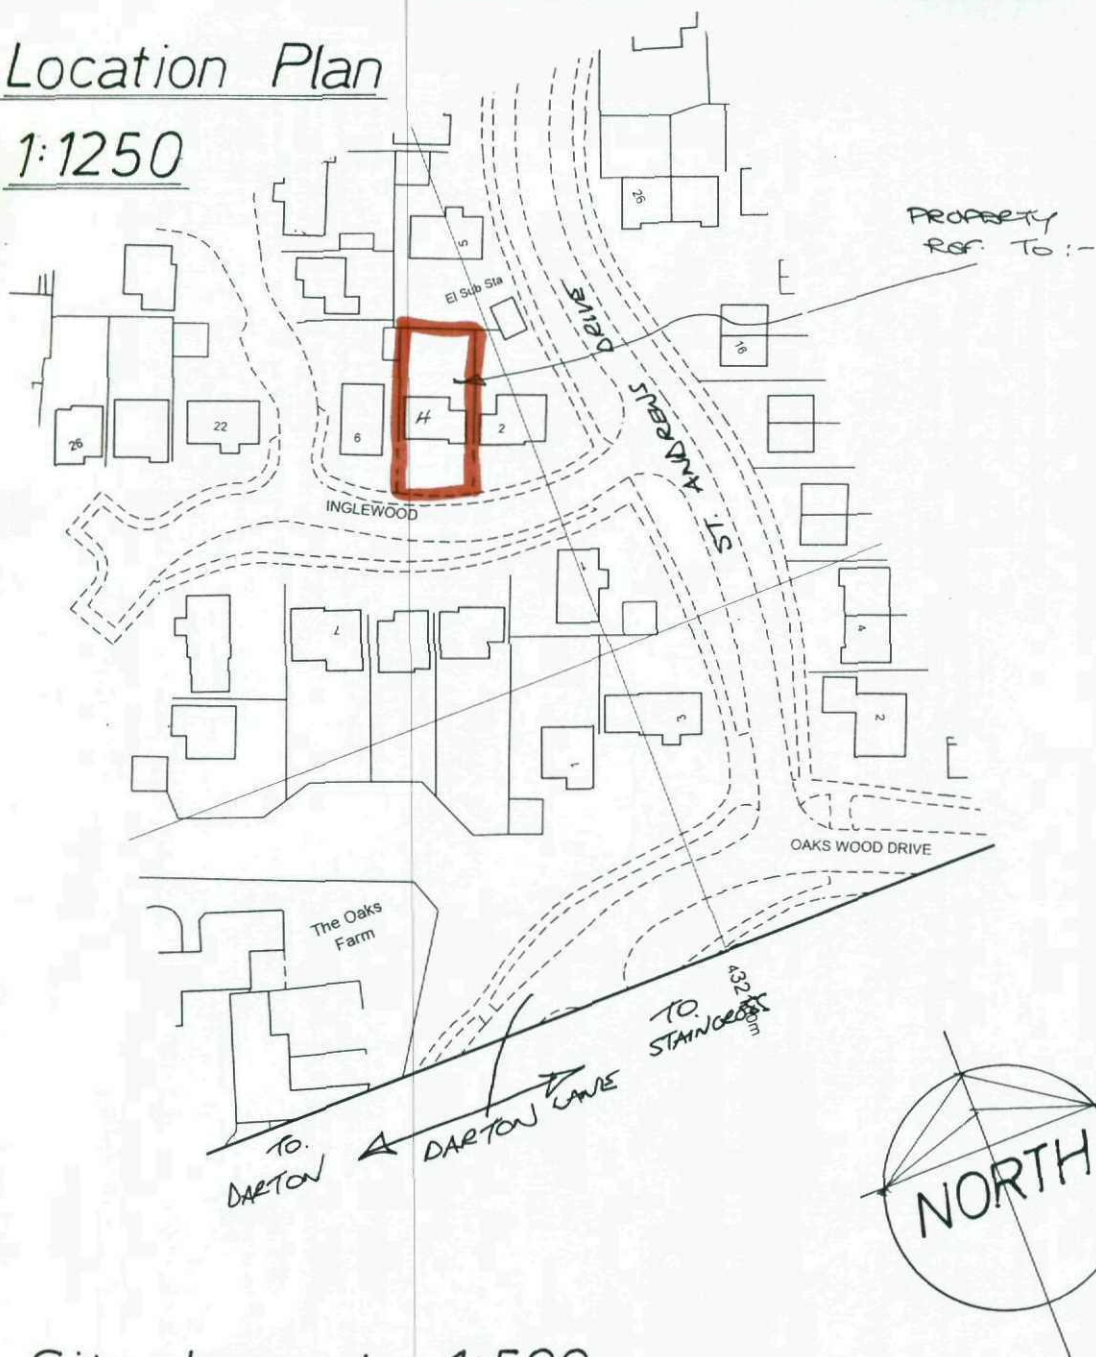

Site Layout 1:500

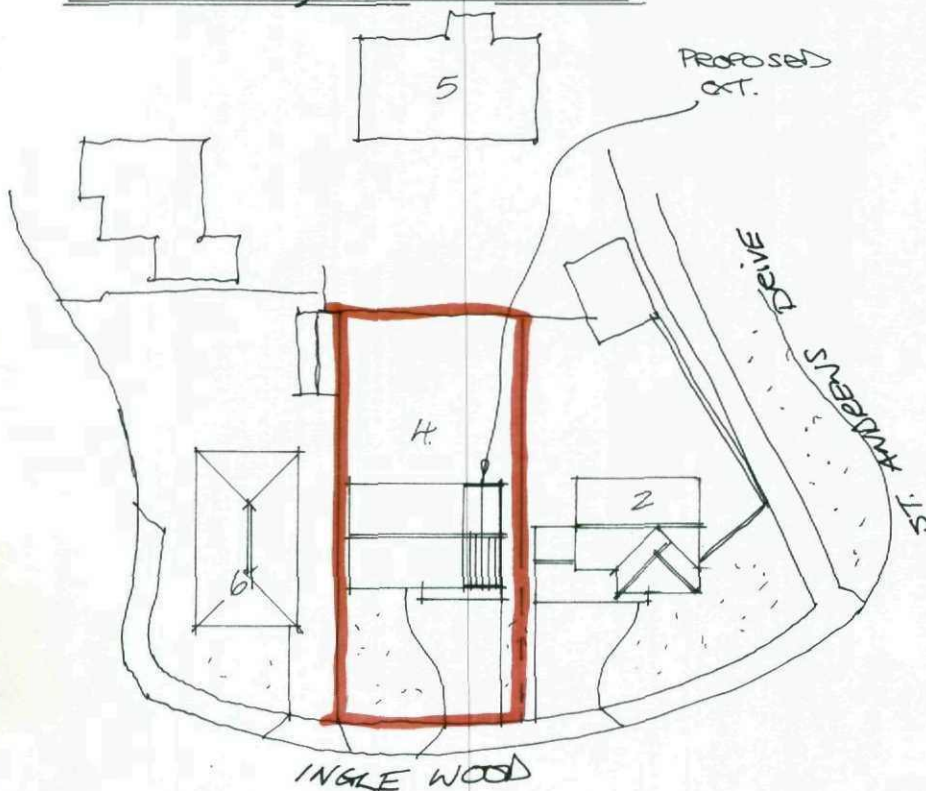

Garry Greetham Associates Ltd

Residential Design Consultant

Westwood House
18 Carr Lane
Tankersley
Barnsley S75 3BE
Tel(01226)746573

CLIENT Mr. & Mrs. L. Donaldson

TITLE Site Layouts
4 Inglewood, Darton,
Barnsley. S75 5NY.

DRAWN BY ggg

SCALE as shown DATE June08

DRAWING No 679-03 REV

Member of the Chartered Institute of Architectural Technologists