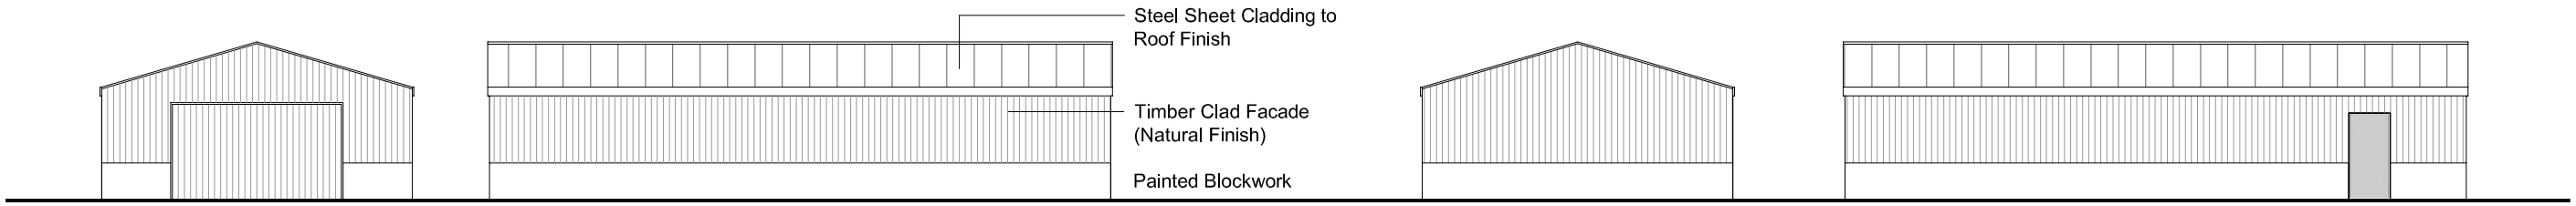

Elevation A | Elevation D | Elevation C | Elevation B

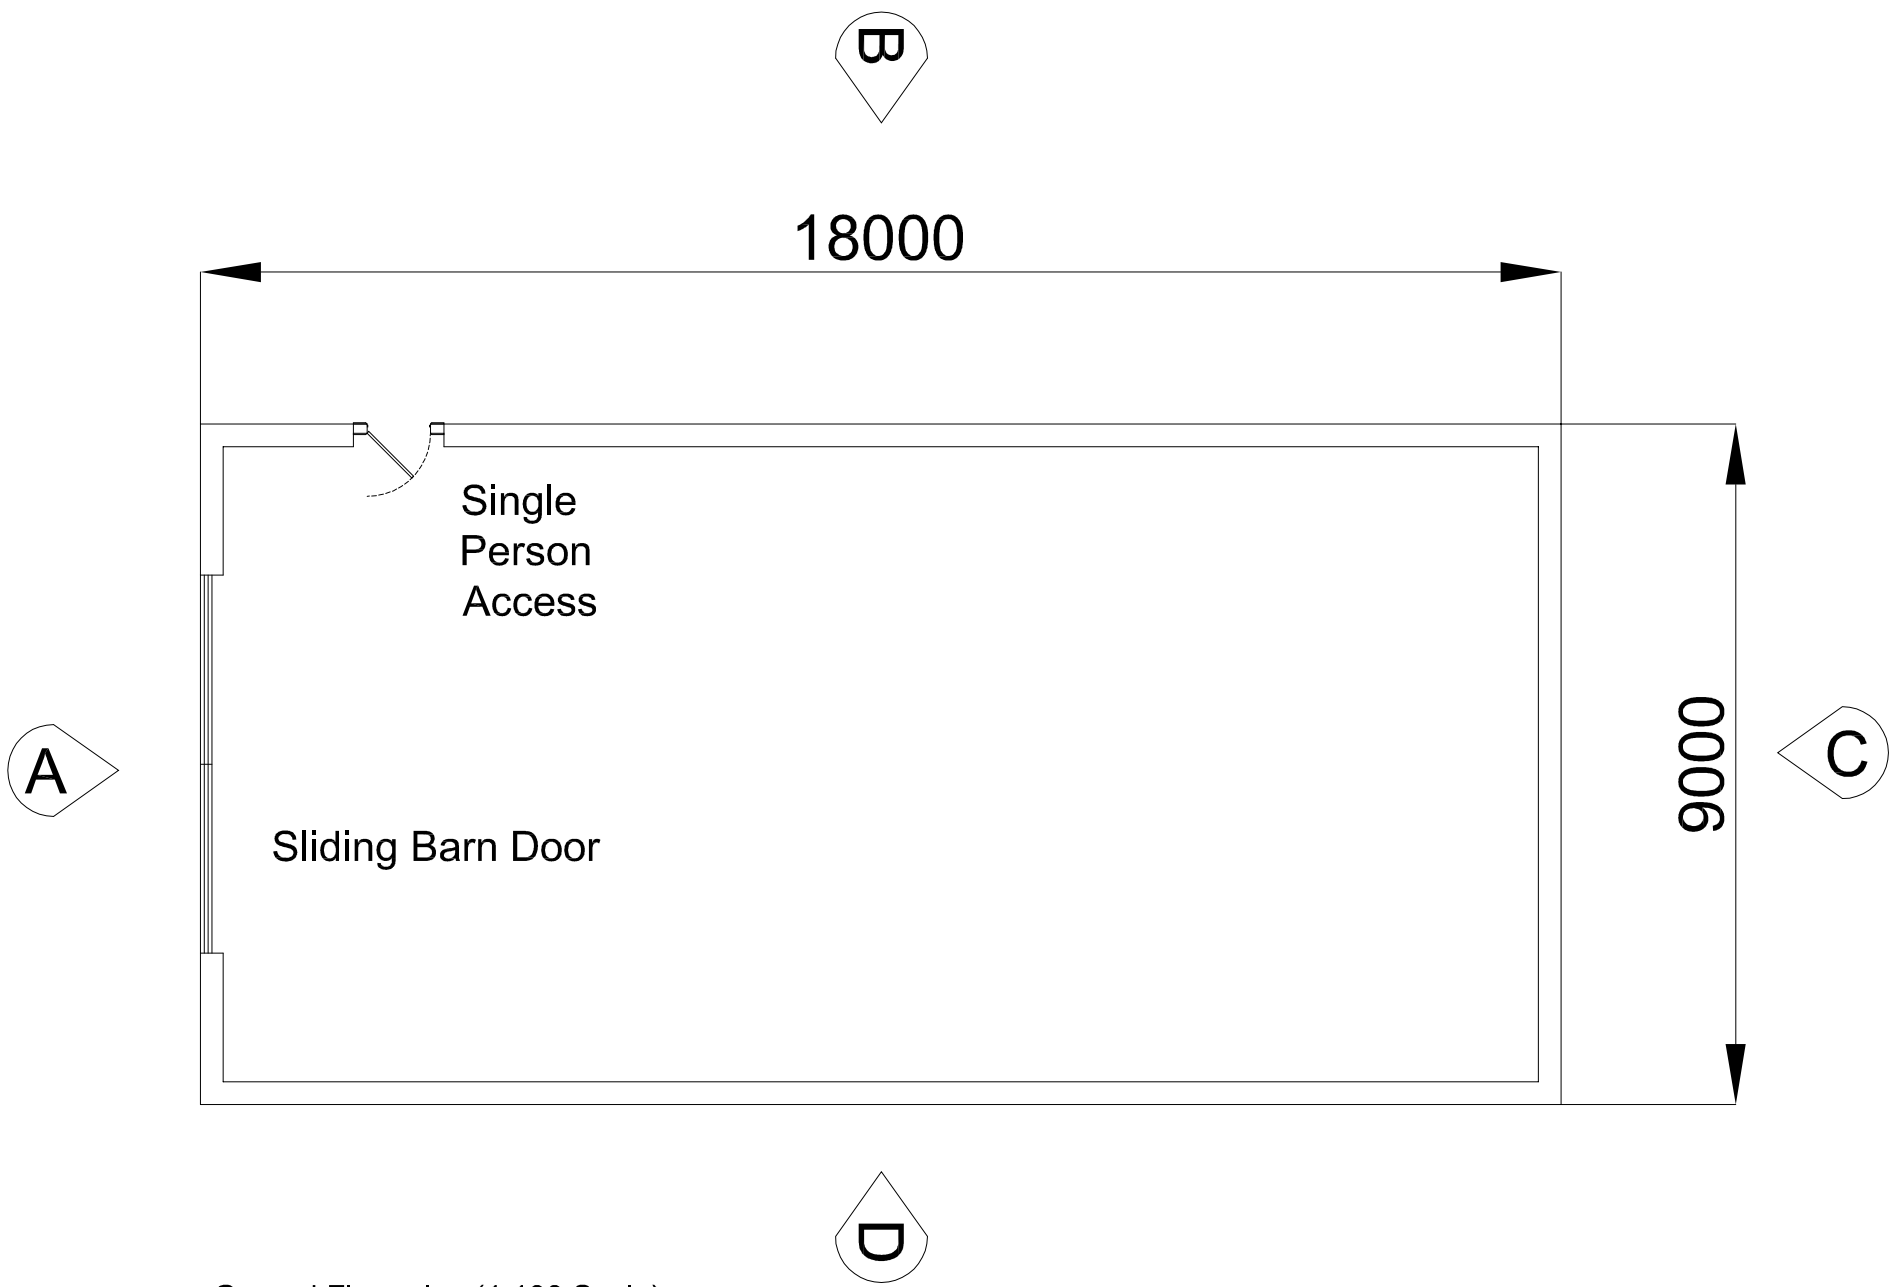

Ground Floor plan (1:100 Scale)

ALDAM MILL FARM

PROJECT
PROPOSED BARN UNIT
AT ALDAM MILL FARM

PLANS & ELEVATIONS

DRAWING NUMBER	REV
2013-CAH-AMF-01	----

SCALE @ A3	PLANS BY
1:200 & 1:100	C HUNTER - 07920402413