


↖ N.

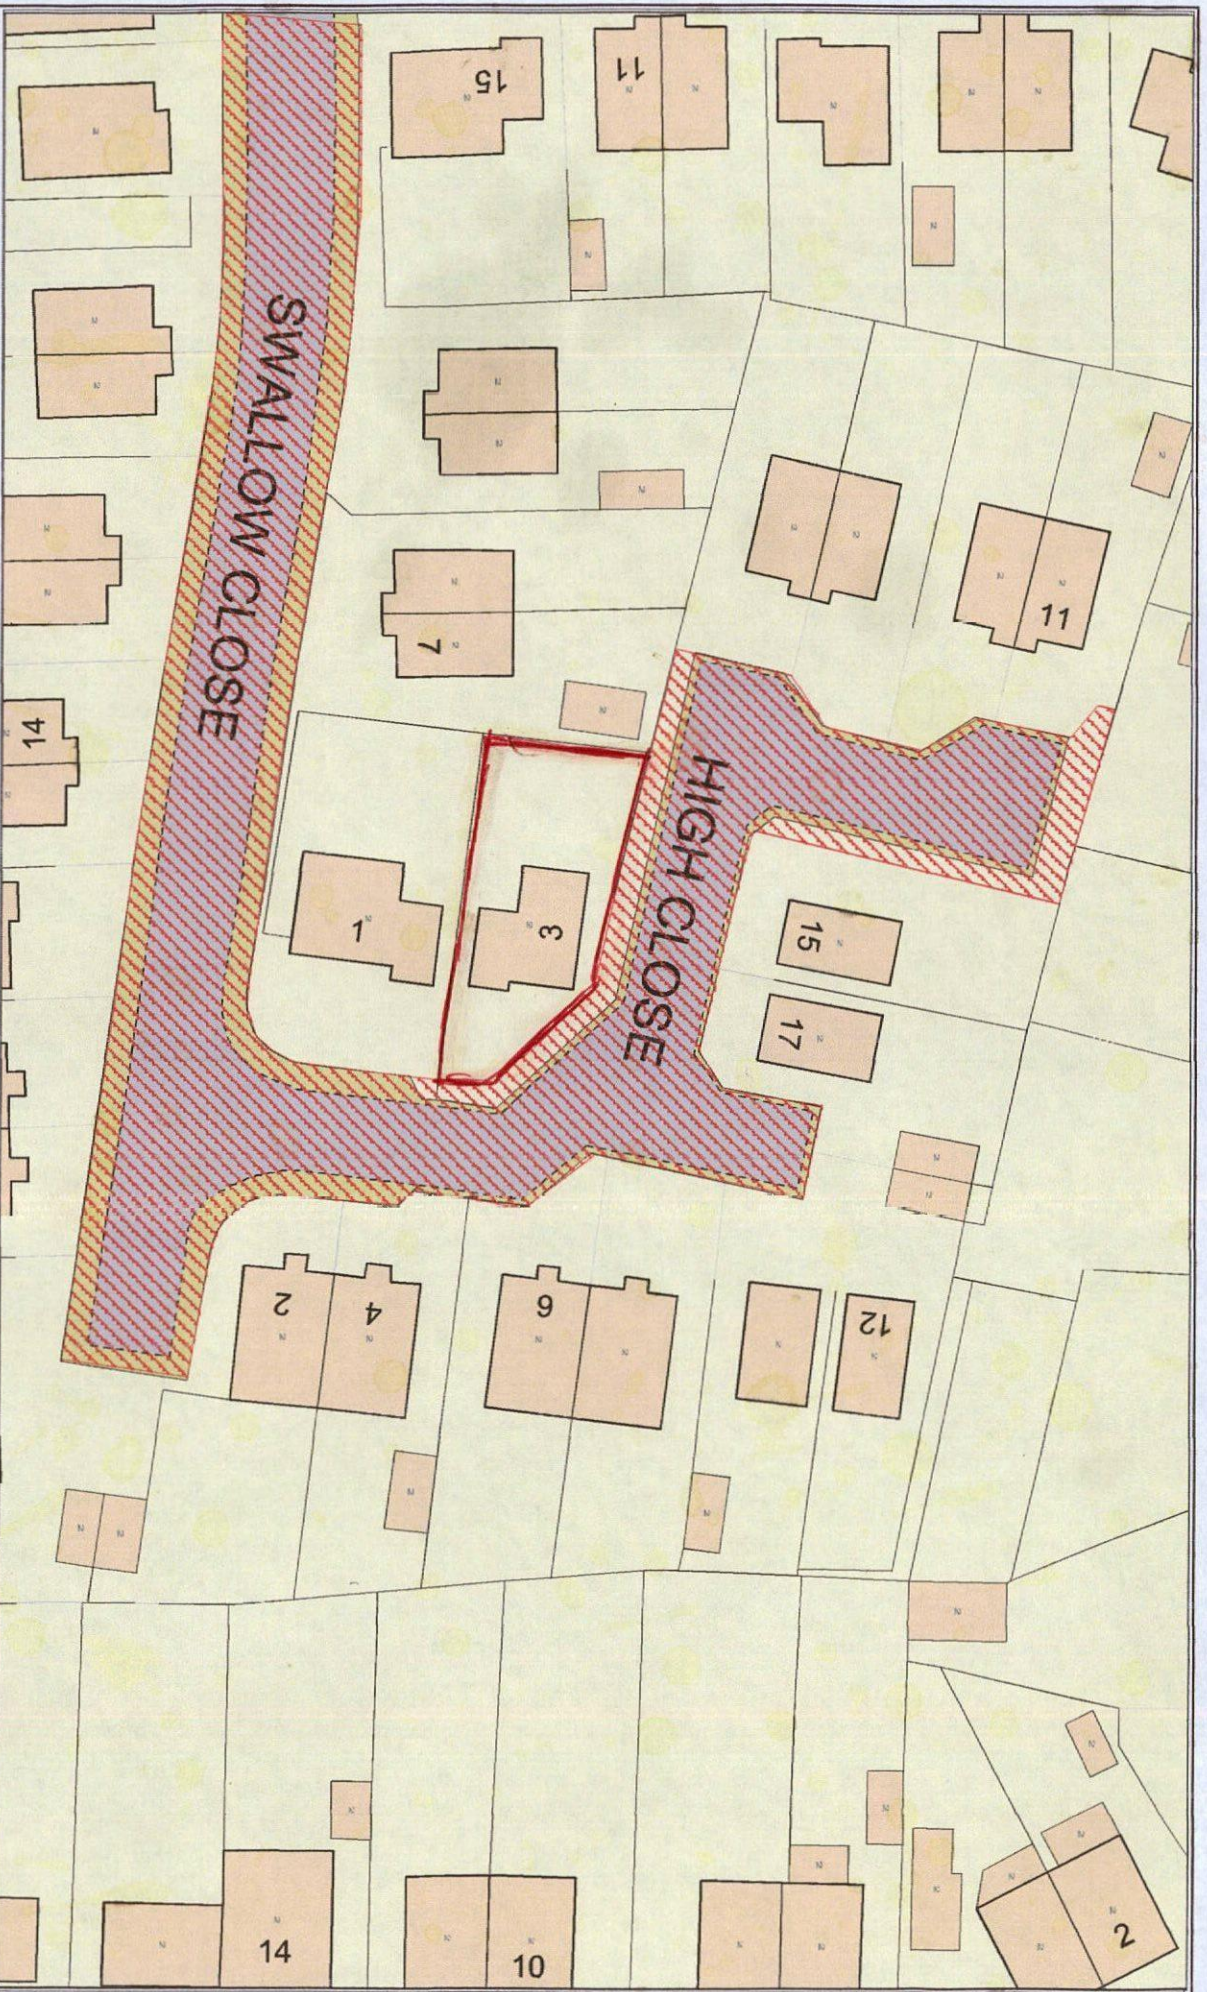

Scale 1: NTS	Na	Drawn by: AJ	Project: High Close Darton	 BARNSELEY METROPOLITAN BOROUGH COUNCIL	Highways & Engineering Assistant Director: D. Finegan PO Box 601 Barnsley S70 9FA Tel: (01226) 770770 Fax: (01226) 772099
OS Sheet: Sh		Drwg No: .	Drawing: Extent of Adopted Highway		
Date: October 2013					