


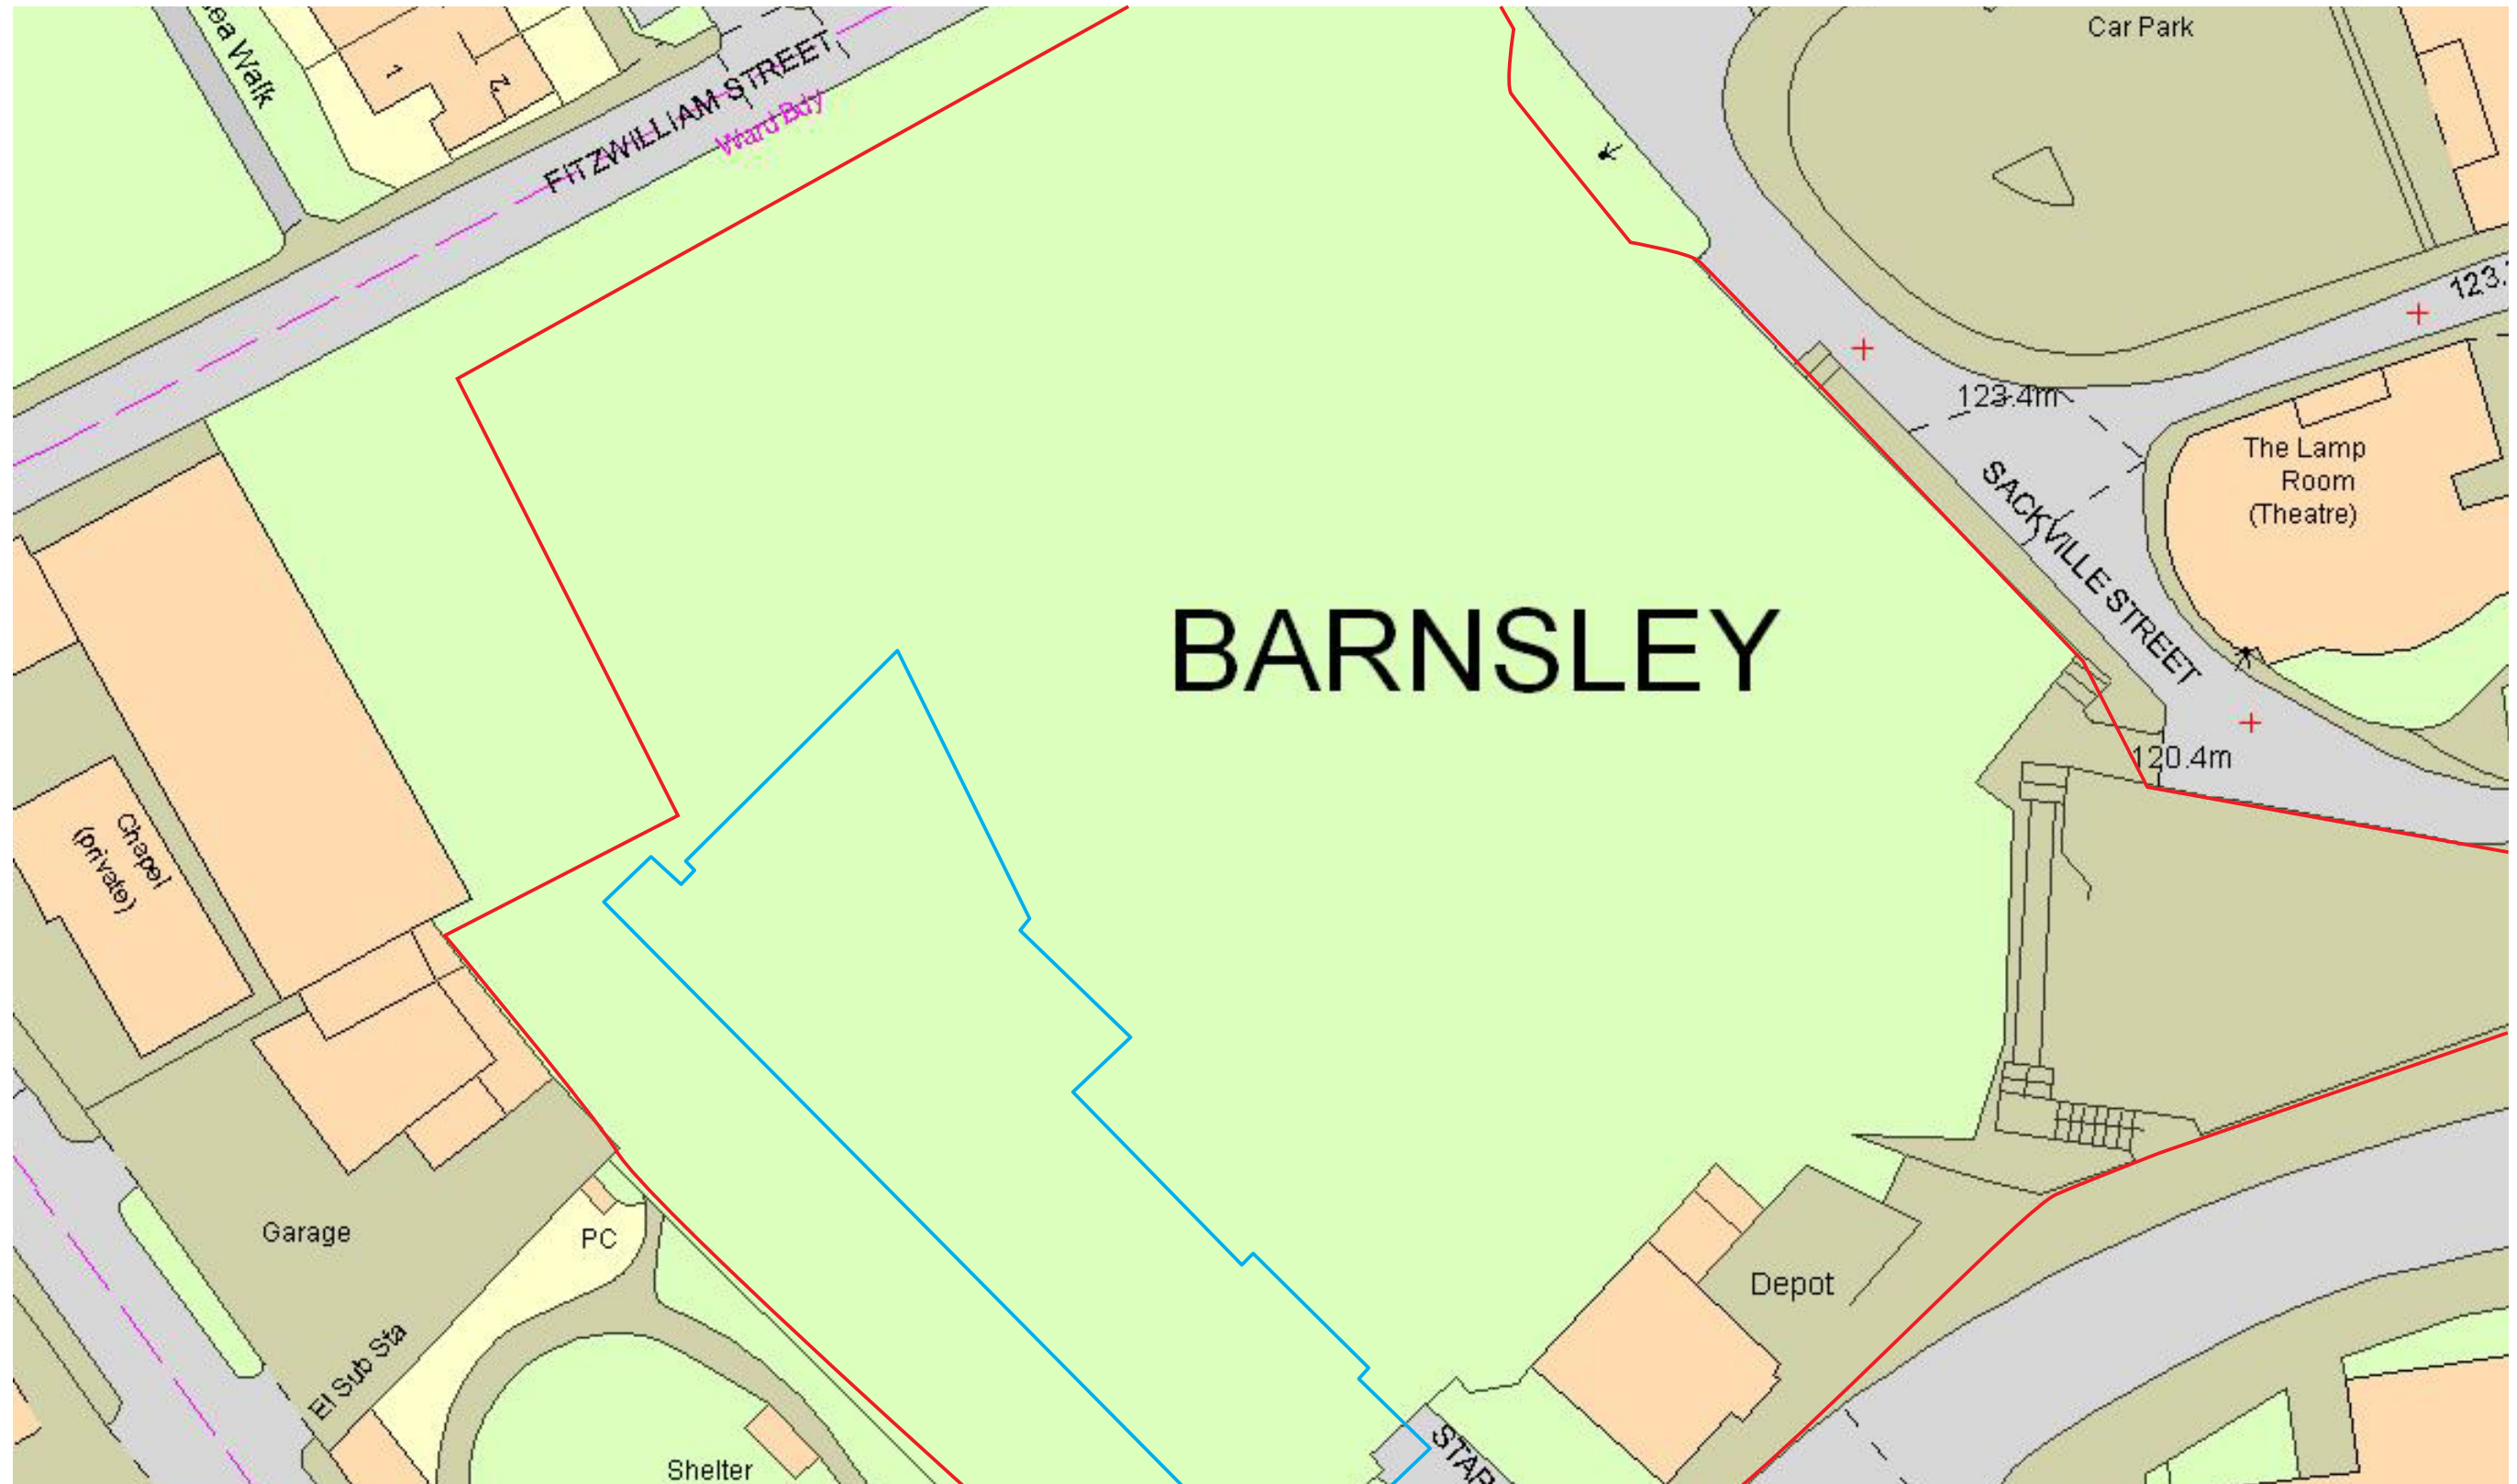

Barnsley Gateway – 637

16th June 2009

Revision A
Page 1 of 1

Project No. 2832
Scale 1:500 @ A3