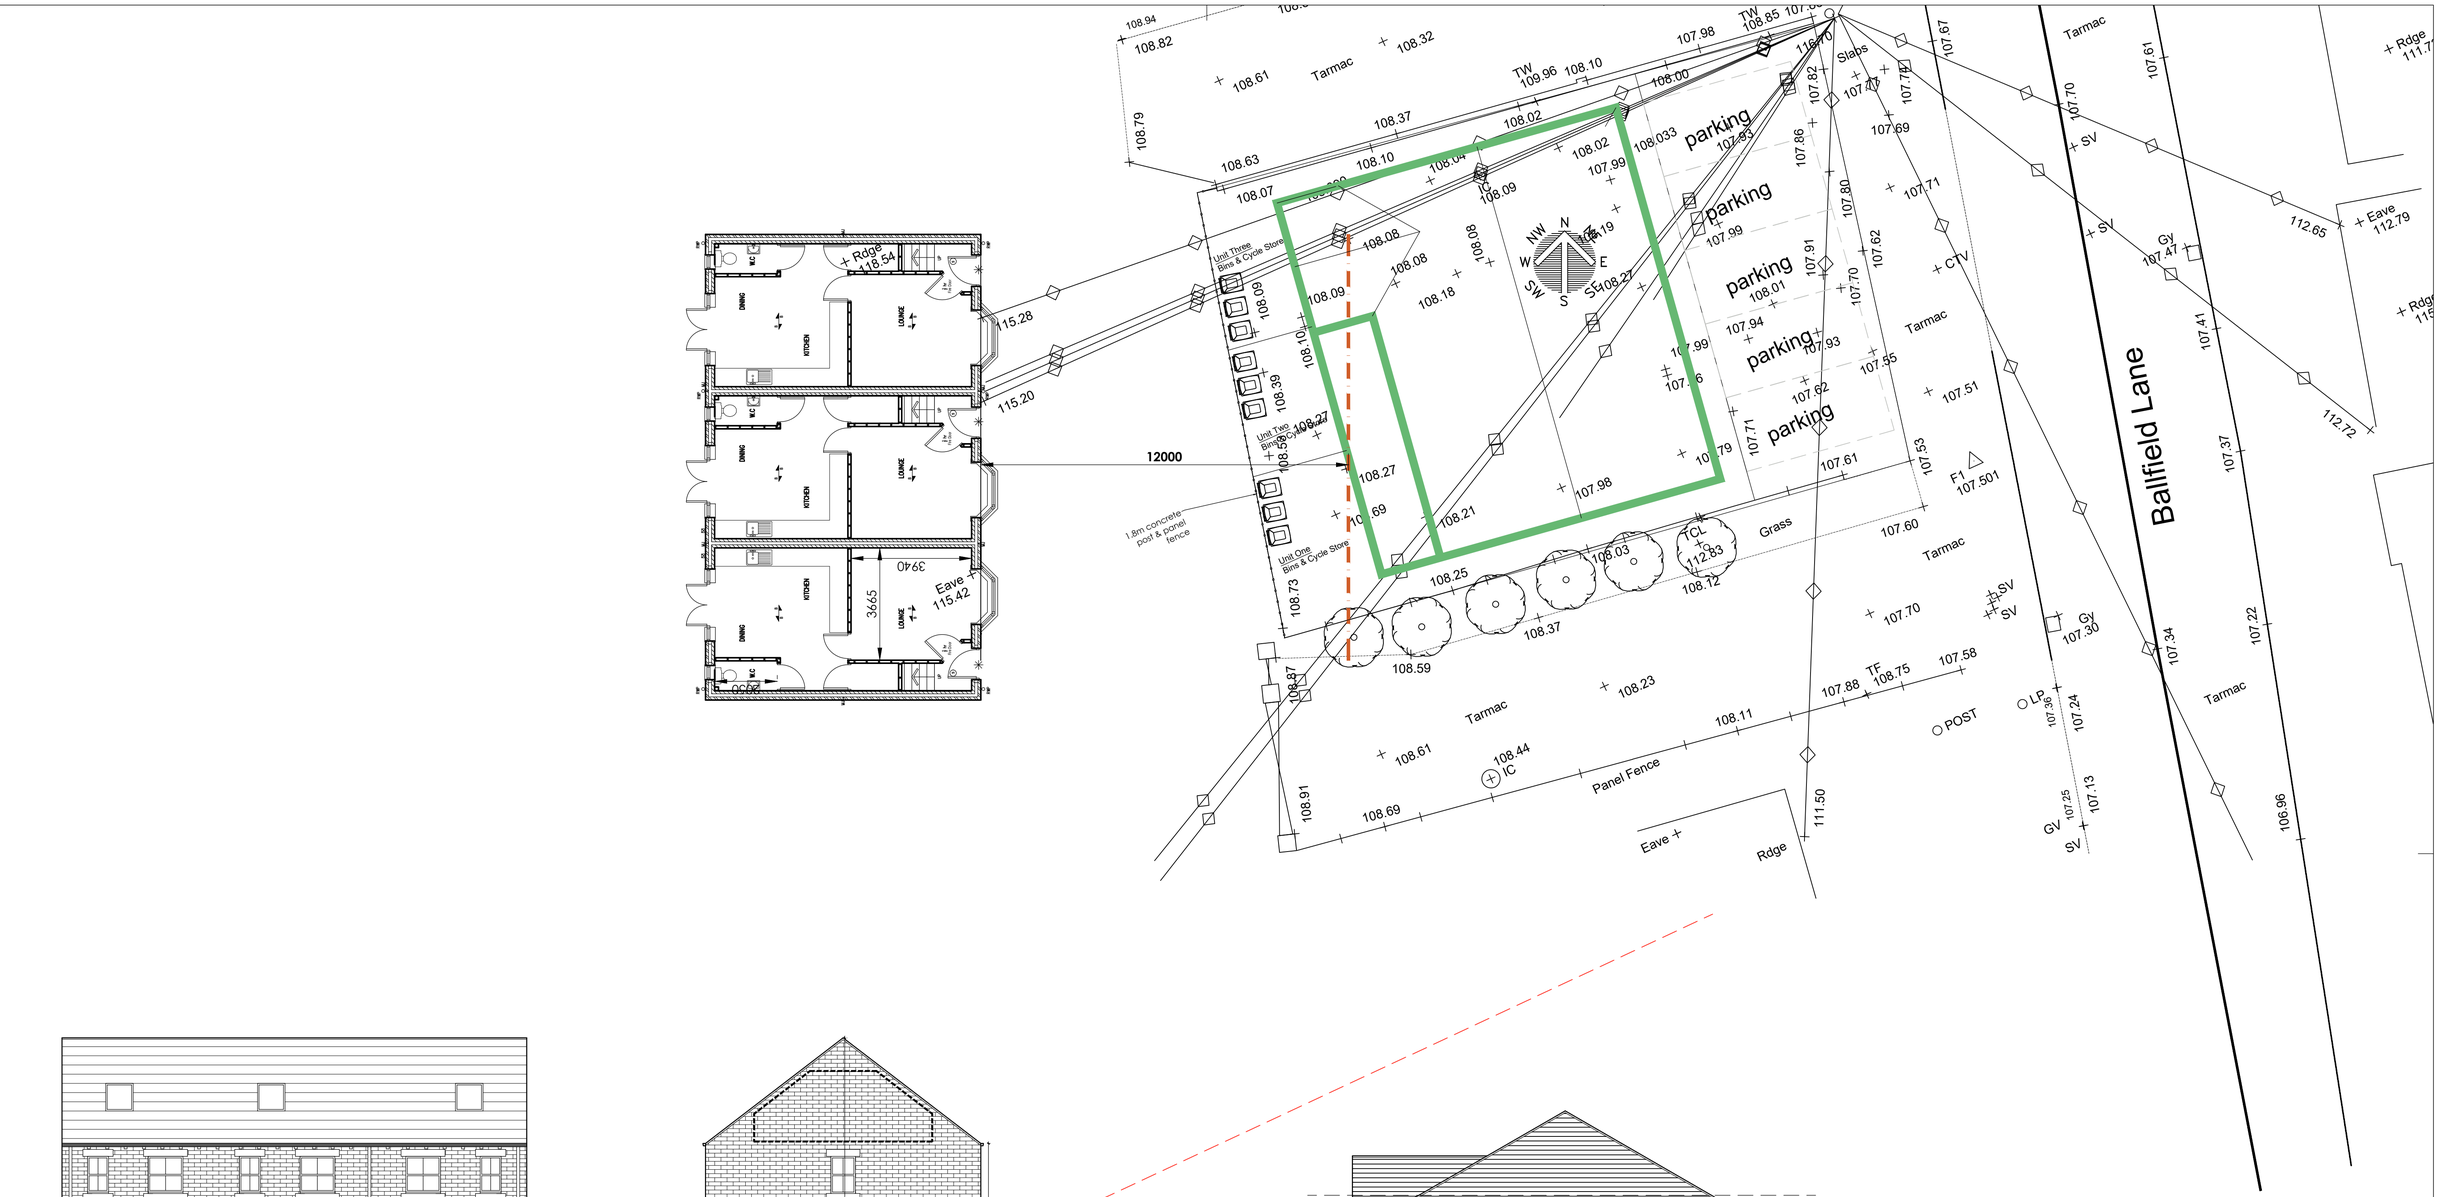


25 DEGREE RULE
SCALE 1:100

White Agus
Architectural Services
OFFICE ONE,
DRILL HALL,
11 EASTGATE,
BARNSLEY,
S70 2EU
Phone: 01226 208482
Email: info@whiteagus.co.uk
Web: www.whiteagus.co.uk

Project. PROPOSED COMMERCIAL UNITS 10 BALLFIELD LANE BARNSLEY, S75 5EQ	Client. ECOGISE GROUP LTD
Drawing Title. 25 DEGREE RULE	Date. OCTOBER 2026
	Scale. 1:50 & 1:100 @ A1
	Ref. 26–016
	Dwg. No. 02
	Rev.

Date	Suffix	Description	Date	Suffix	Description