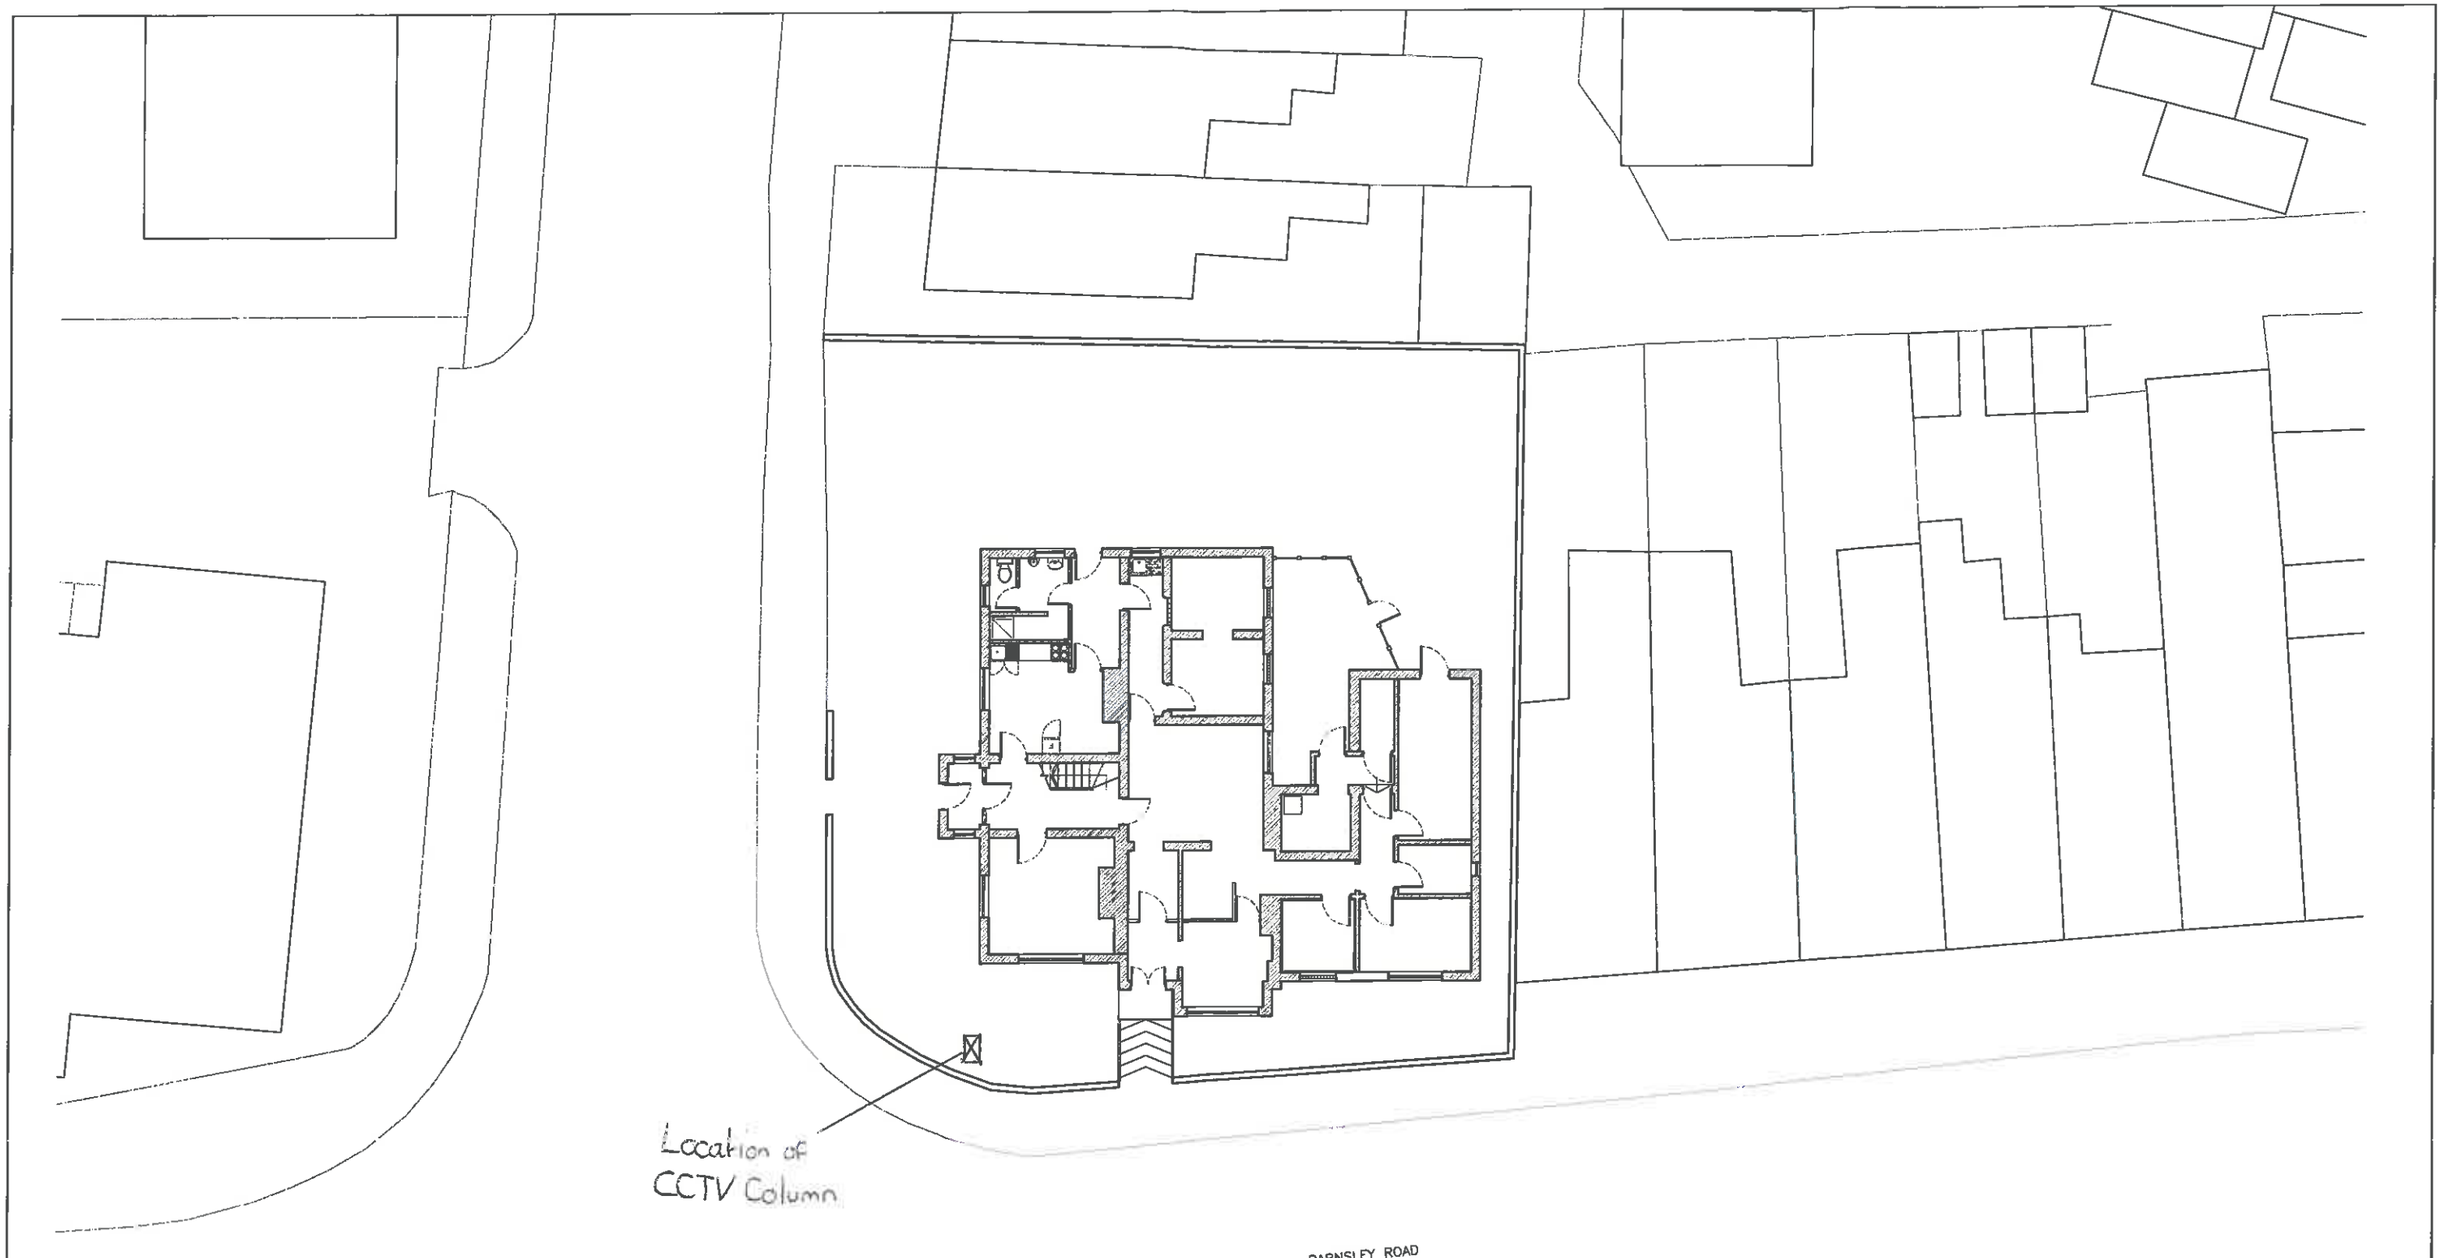


Rev	By	Date	Description
-	-	-	-
C	HW	07.02.12	A3 sheet applied; Drawing scale revised
B	HW	03.02.11	Revised follwoing survey 12.01.11
A	MSR	13.07.09	Building mirrored
-	RB	11.06.07	Changes made to drawing from the original Capita dwg.

South Yorkshire POLICE

Project
Goldthorpe
Police Station

Drawing Title
Site Plan

District
Barnsley

Drawn By	Date	Scale
RB	11.06.07	1:200@A3

Drawing Number	Revision
UPRN_3110_02	C



Rev	By	Date	Description
-	-	-	-
-	-	-	-
-	-	-	-
-	-	-	-
-	-	-	-

South Yorkshire POLICE


Project: Goldthorpe Police Station

Drawing Title: Site Plan

District: Barnsley

Drawn By	Date	Scale
HW	01.05.19	1:500@A3

Drawing Number	Revision
UPRN_3110_SK05	-

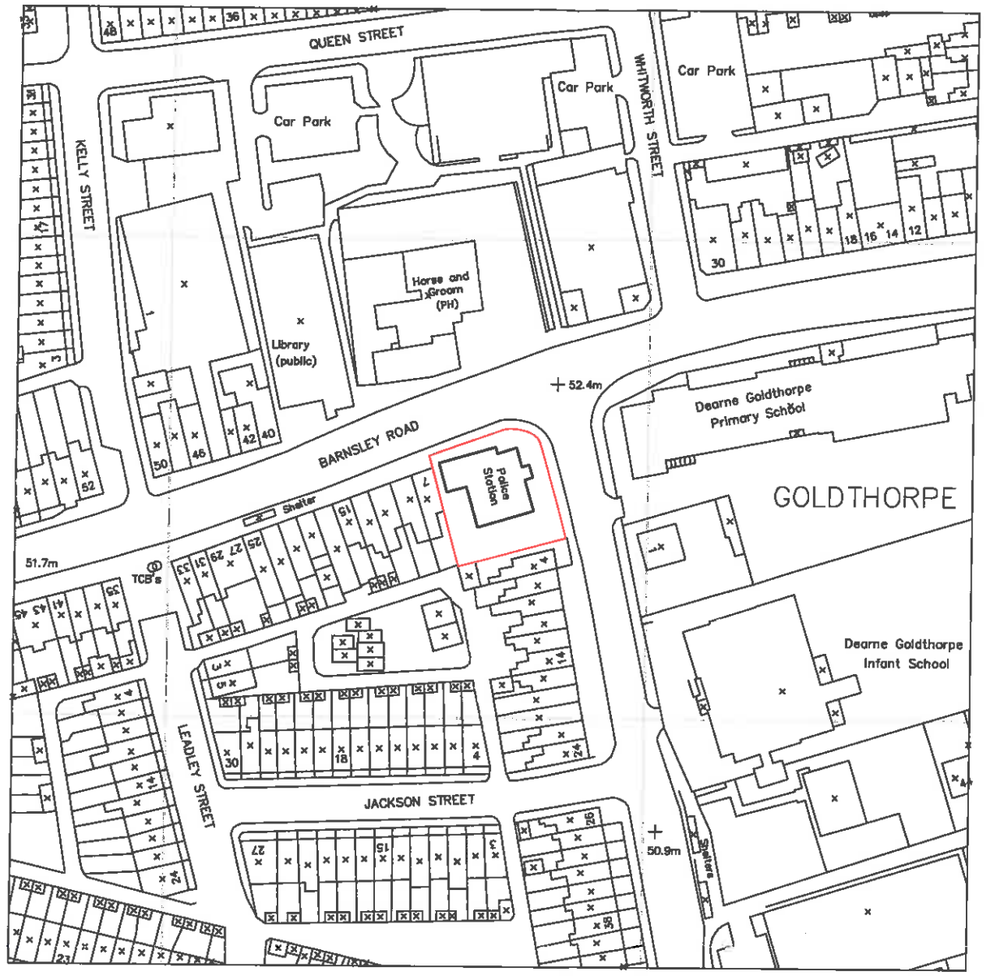

Rev	By	Date	Description
-	-	-	-
-	-	-	-
-	-	-	-
-	-	-	-
-	-	-	-

South Yorkshire POLICE

Project
Goldthorpe
Police Station

Drawing Title
Site Location Plan

District
Barnsley

Drawn By	Date	Scale
MSR	11.01.11	1:1250@A3

Drawing Number	Revision
UPRN_3110_05	-