




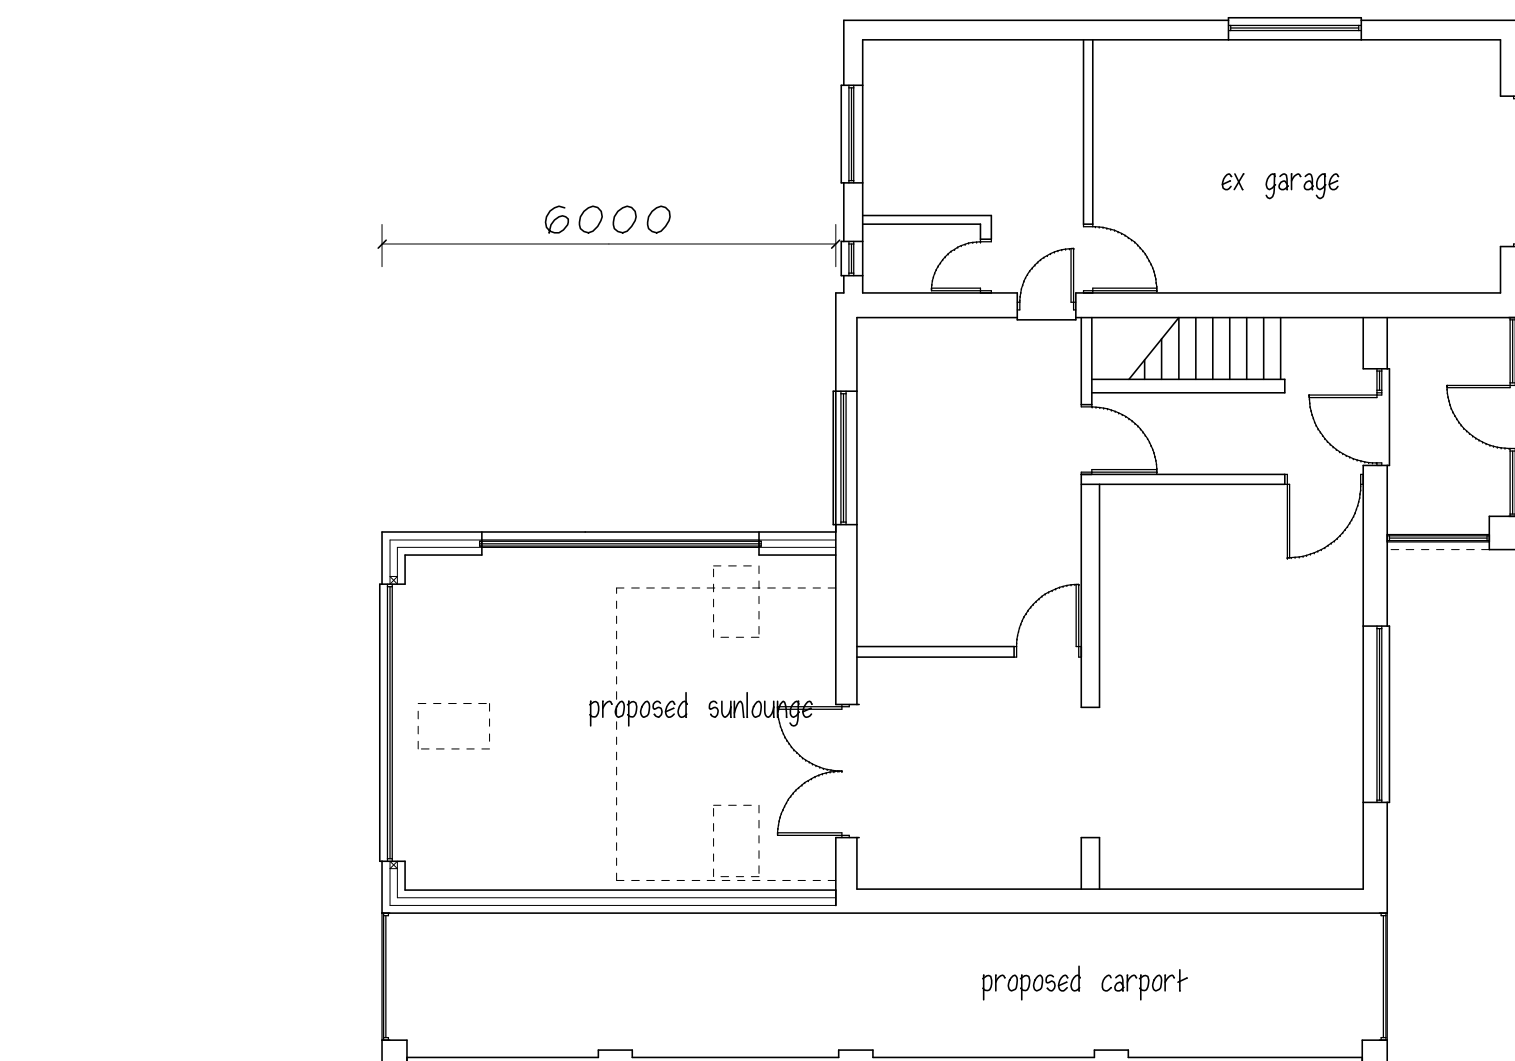

GROUND FLOOR

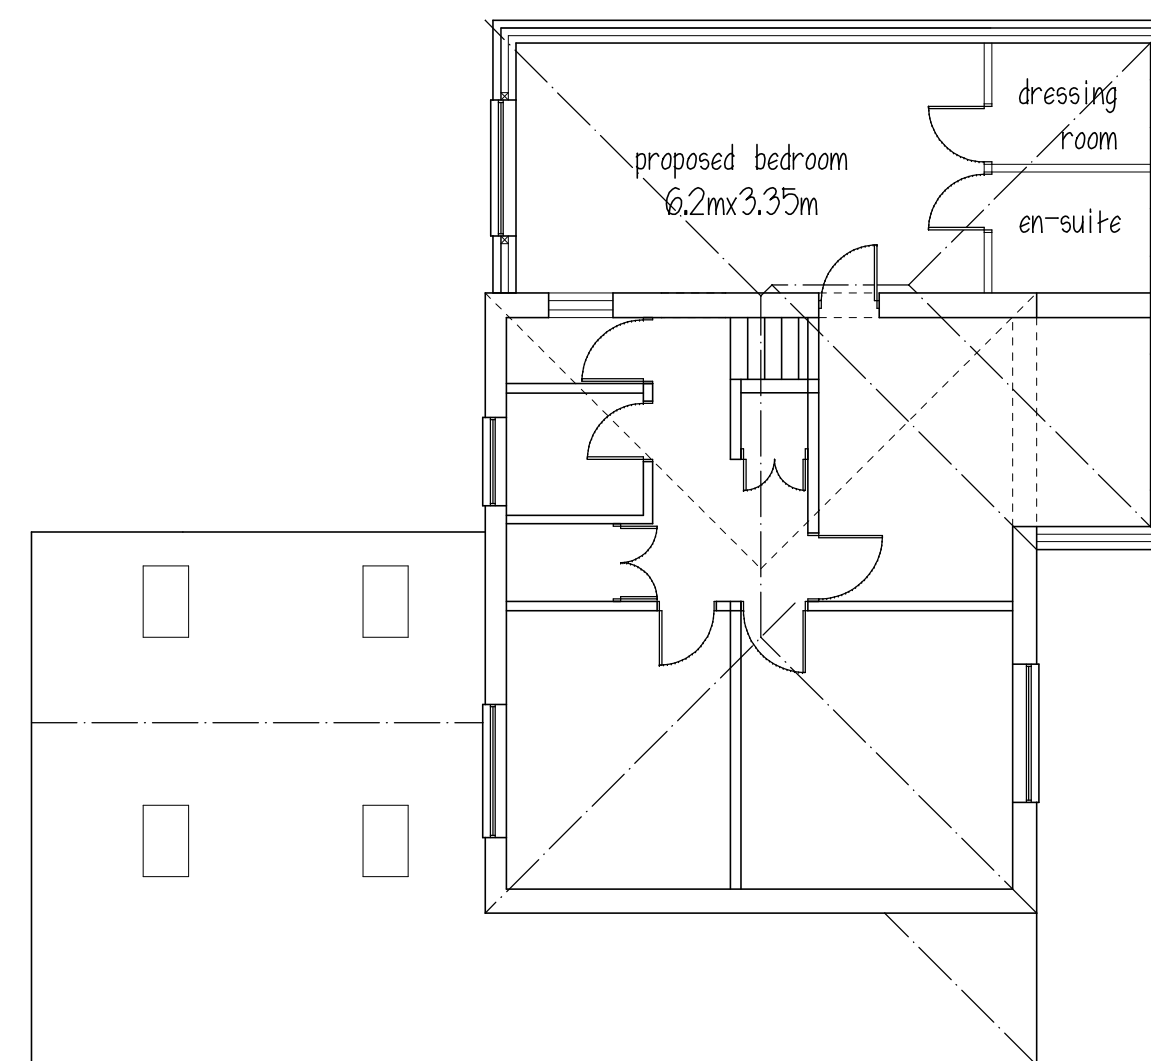


FIRST FLOOR

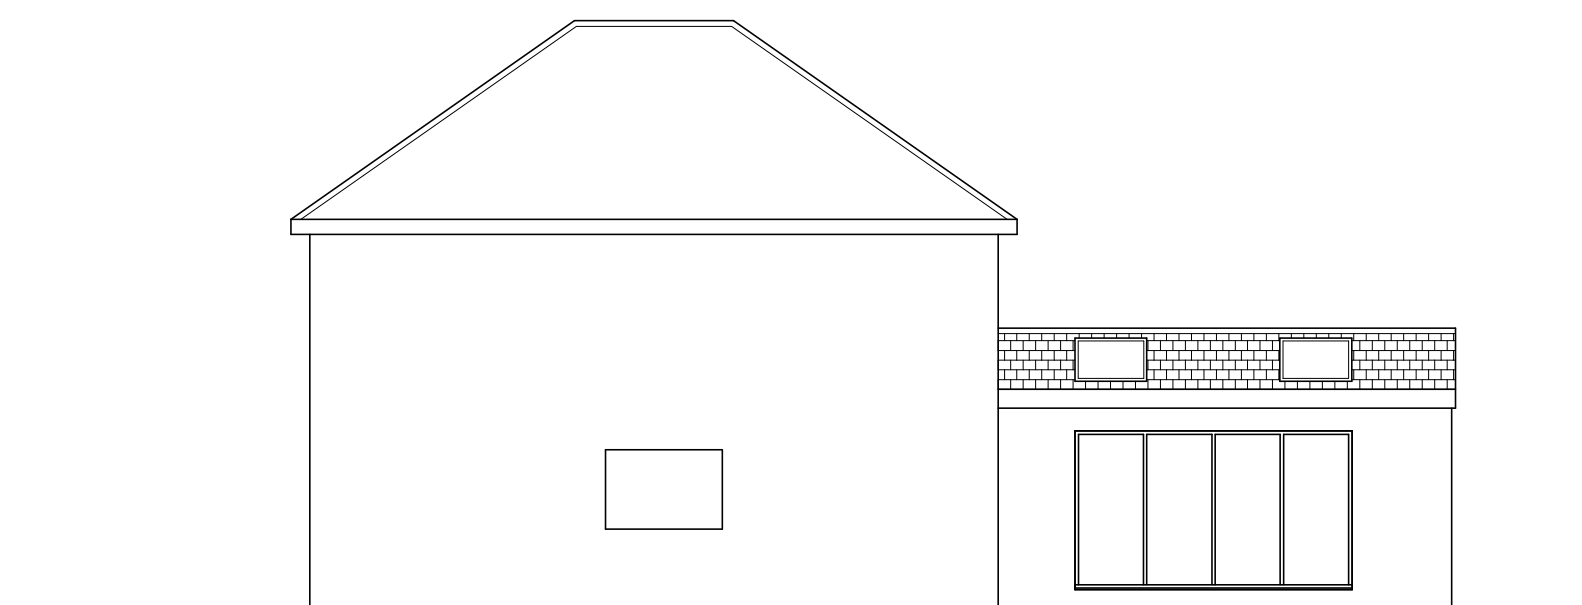


SIDE ELEVATION



FRONT ELEVATION

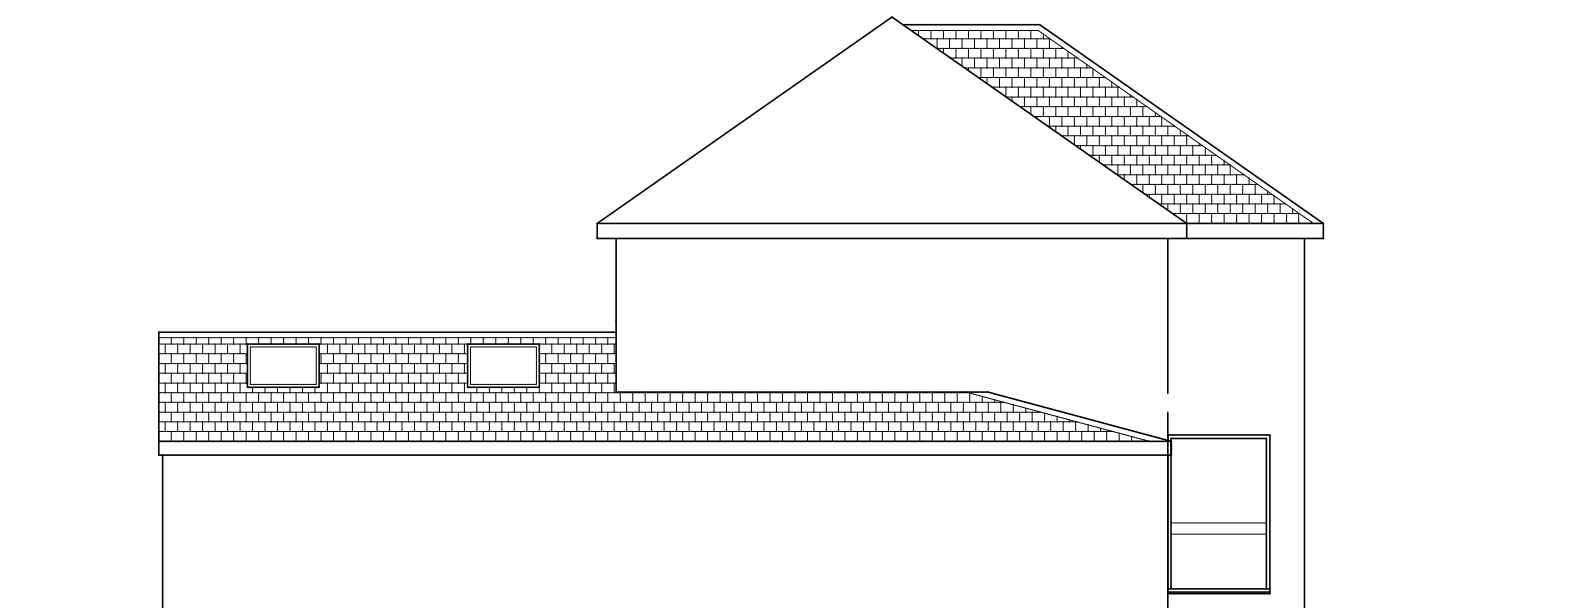

SIDE ELEVATION

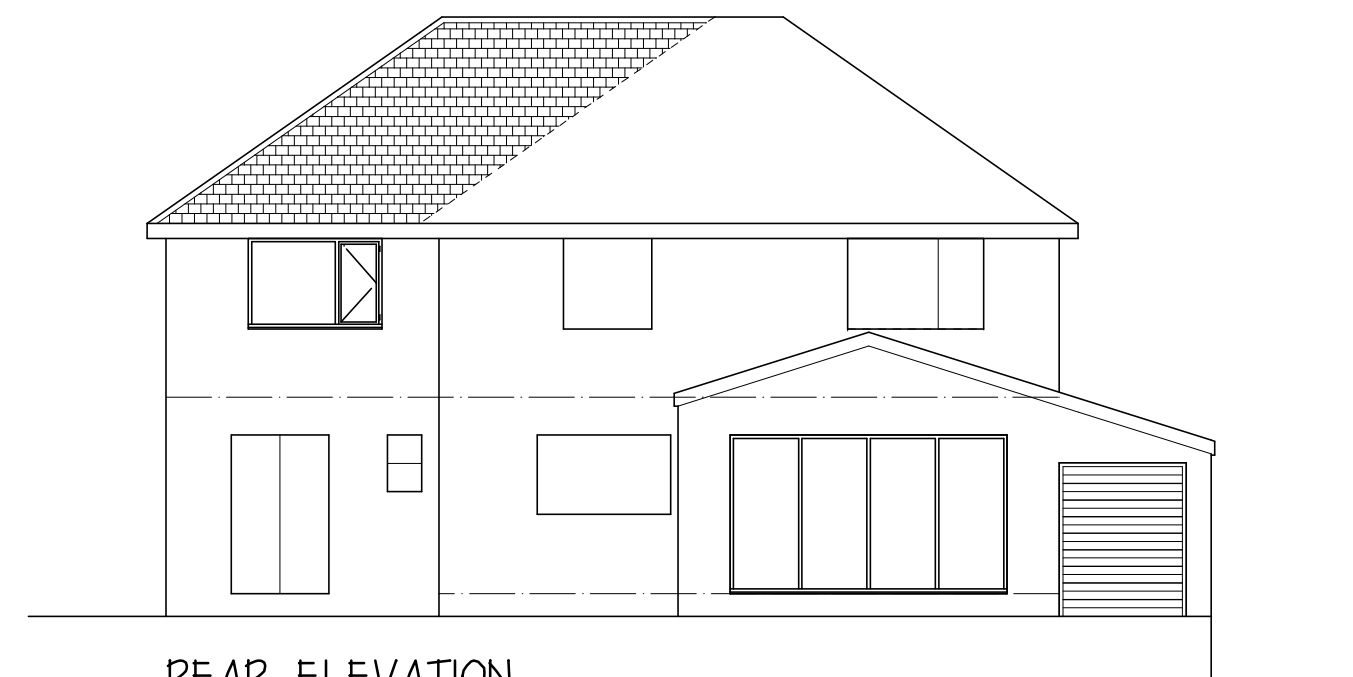

REAR ELEVATION

Mr D BOOTH

PROPOSED EXTENSIONS
81 WOOD WALK
WOMBWELL
S73 0NB

SKETCH PLANS

1:100@A2 NOV 20 Rev D

Peter Thompson
"Linwood"
Barnsley Road
Dodworth
Barnsley S75 3JR
e-mail peter-thompson@hotmail.co.uk



telf. 01226 201391

m. 07973251730