


|             |         |
|-------------|---------|
| Drawing No. | Rev No. |
| MRH001 -010 | B       |

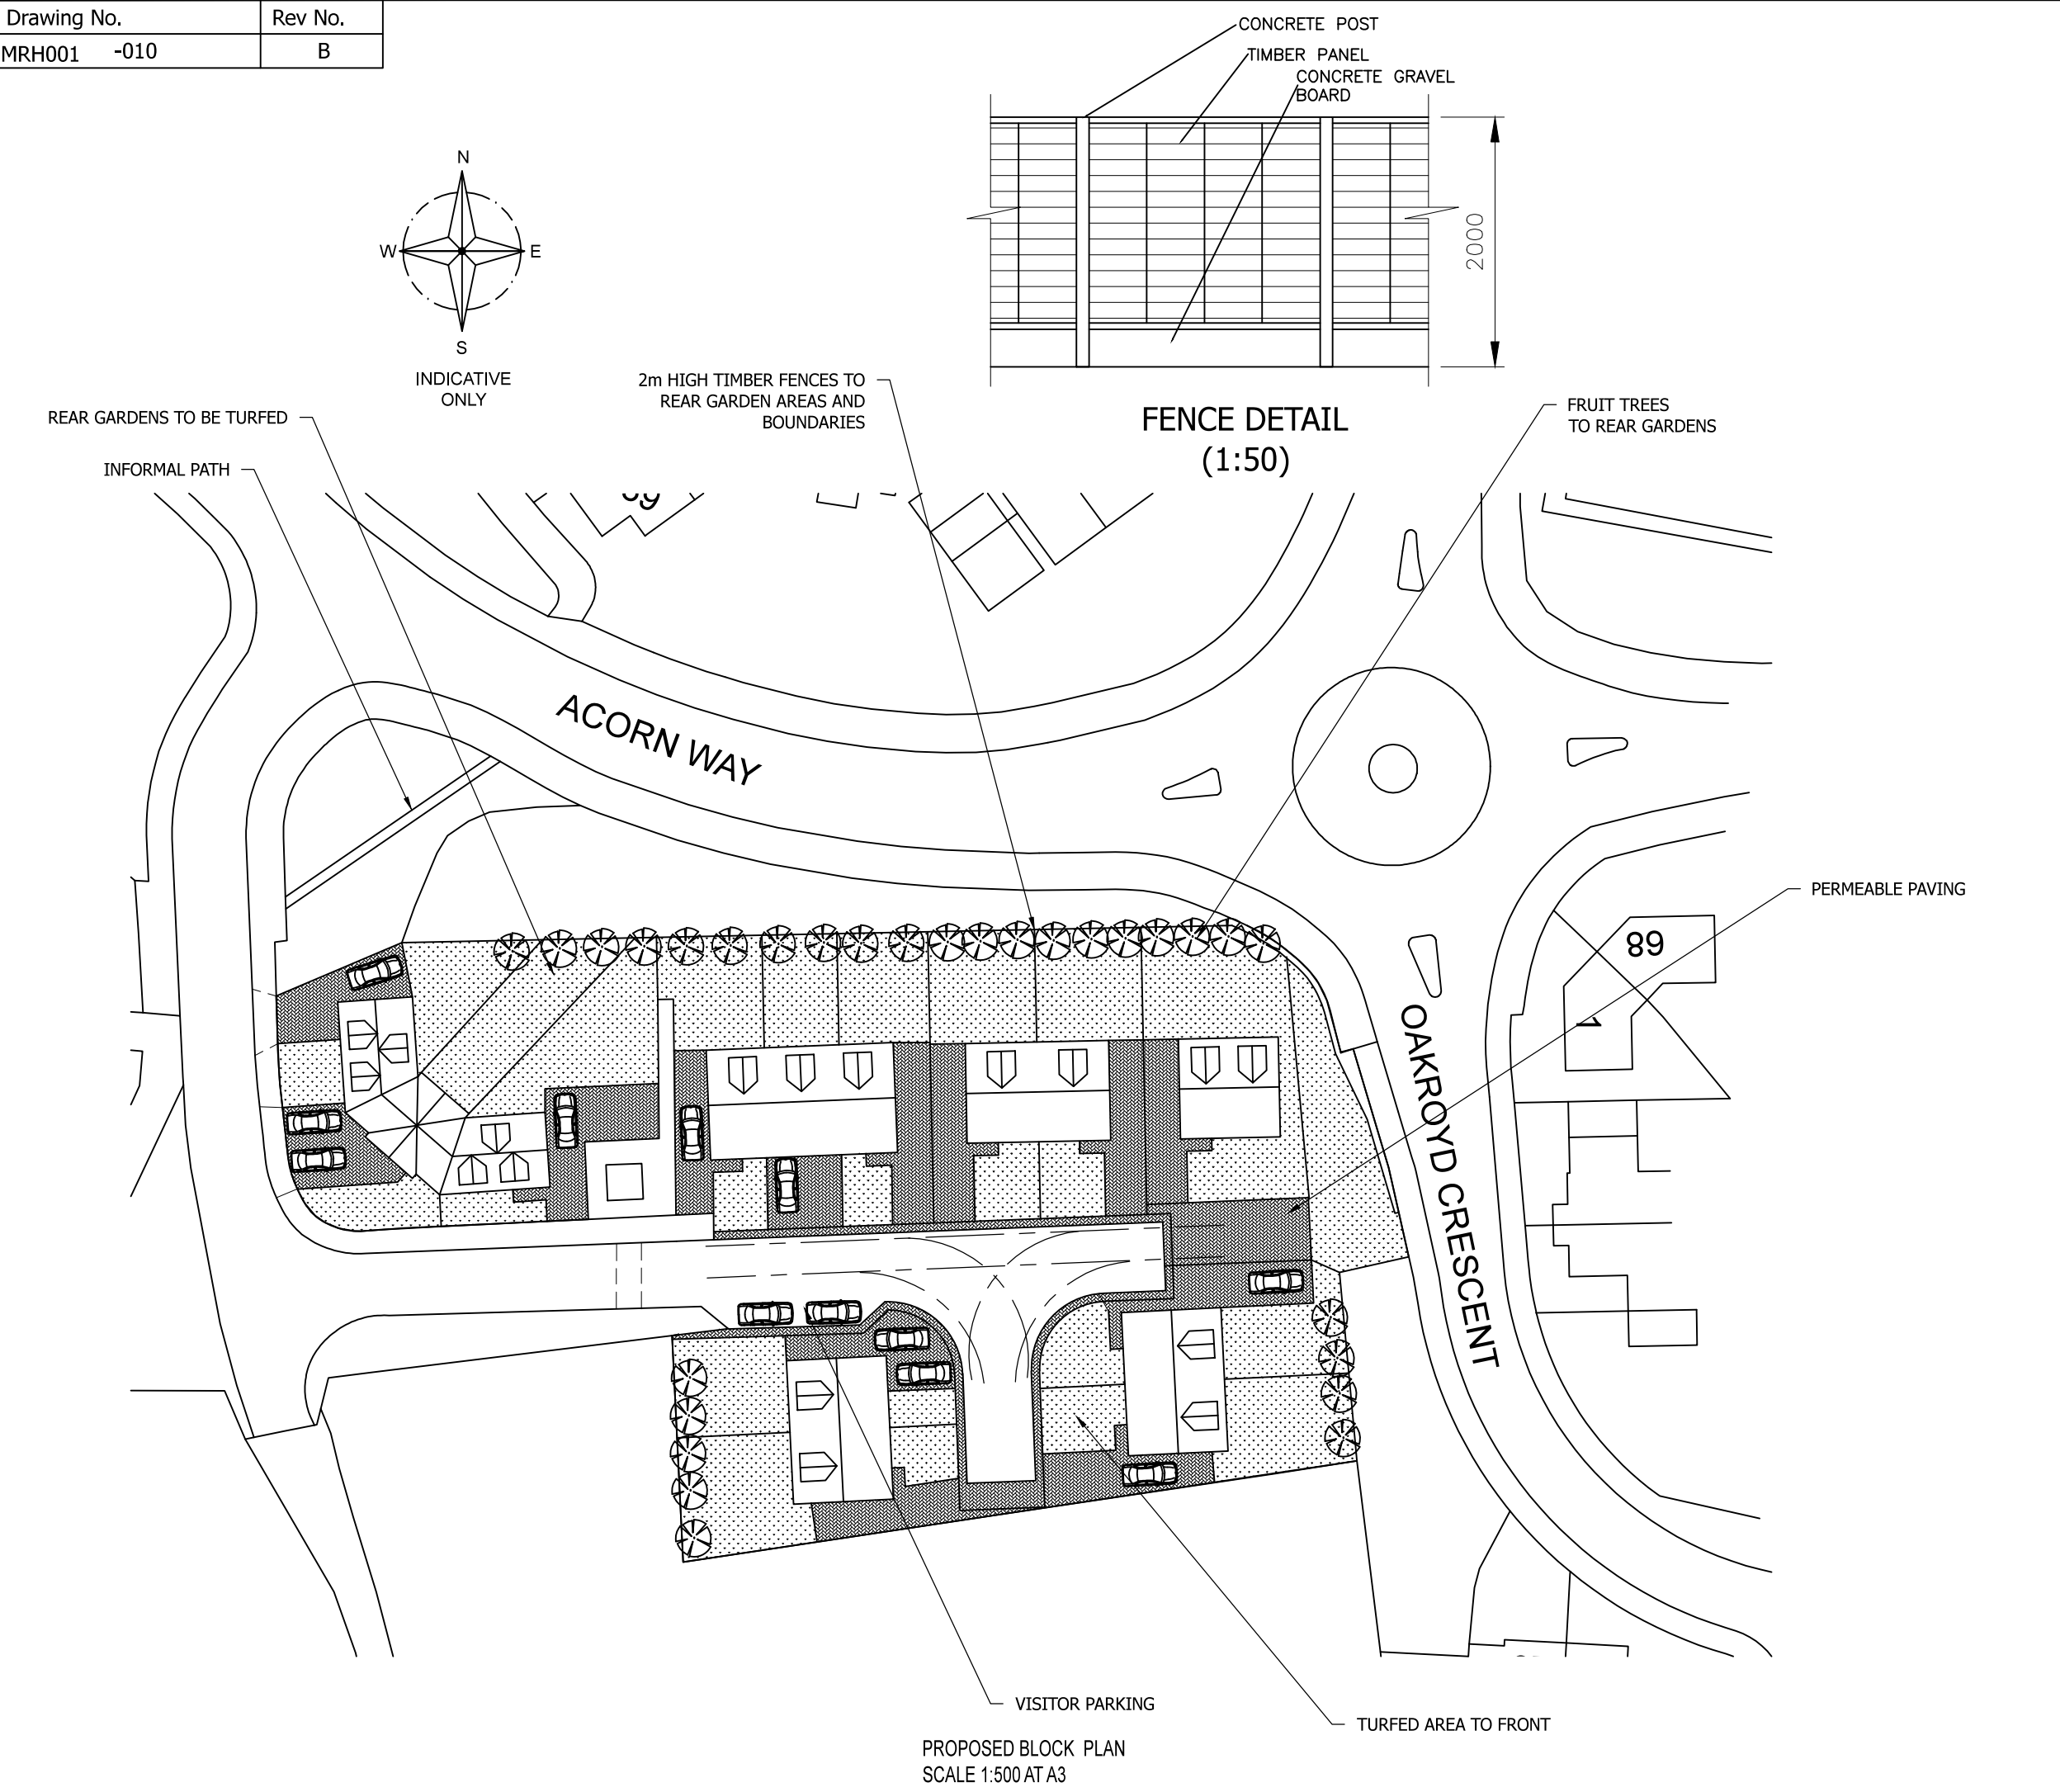

DO NOT SCALE: Contractor to check all dimensions and report any omissions or errors

NOTES

|     |                         |     |     |          |      |
|-----|-------------------------|-----|-----|----------|------|
| B   | Reduced to 13 dwellings | JRB |     | 16/02/22 |      |
| A   | Road changed            | JRB |     | 05/09/21 |      |
| Rev | Description             | By  | Chk | App      | Date |

JRB DESIGNS Ltd  
1 Saville Road  
Cudworth  
Barnsley  
S72 8LT  
Tel: 01226 383542  
Fax: 01226 380078  
Mob: 07970 541192  
Email: john@jrbdesigns.co.uk

This drawing is copyright. © jrbdesigns Ltd.

Client

HOLCON GROUP

Drawing Title

BLOCK PLAN OF SITE

Address

LAND OFF ACORN WAY  
GRIMETHORPE  
BARNSELY

Project Title:

PROPOSED NEW HOUSING  
DEVELOPMENT

Purpose of Issue:

PLANNING

Drawing Status

FIRST ISSUE

|                         |                    |                                   |
|-------------------------|--------------------|-----------------------------------|
| Scale at A3<br>AS SHOWN | Drawn By<br>JRB    | Date<br>08/11/2020                |
| Checked By              | Date<br>08/11/2020 | Approved By<br>Date<br>08/11/2020 |
| Project No.<br>MRH001   | Drawing No.<br>010 | Revision<br>B                     |

APPROVAL ☒ INFORMATION ☐ TENDER ☐ CONTRACT ☐ CONSTRUCTION ☐