



Drawing No.	Rev No.
MMD001 -002	


Trussed rafters at maximum 600mm C/C, to comprise of pressure preservative treated softwood with galvanised mild steel connectors. Diagonal and longitudinal bracing, minimum 100x32mm at ceiling and roof level. Design and construction by specialist manufacturer all to BS.5268: PART 3: 1985, together with all required bracing. detailed layout and calculations to be submitted to client and local authority building inspector for approval 28 days prior to delivery.

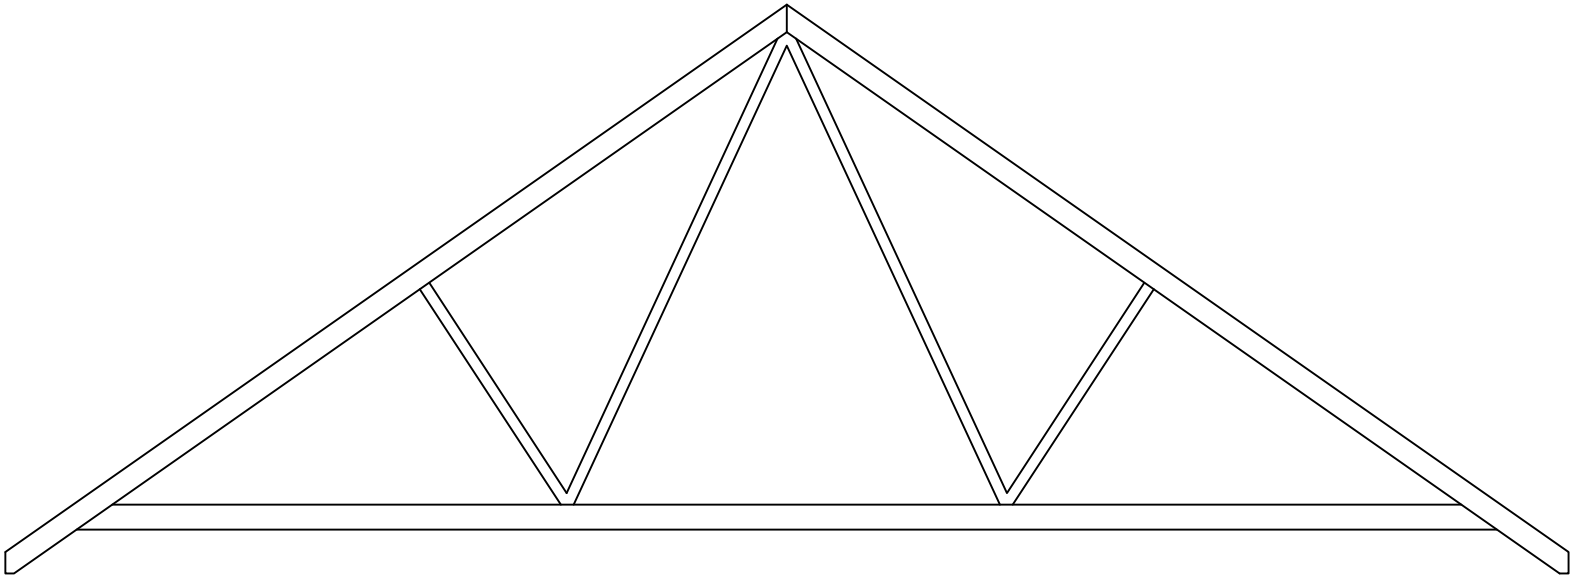

TRUSS DETAIL
(N.T.S.)

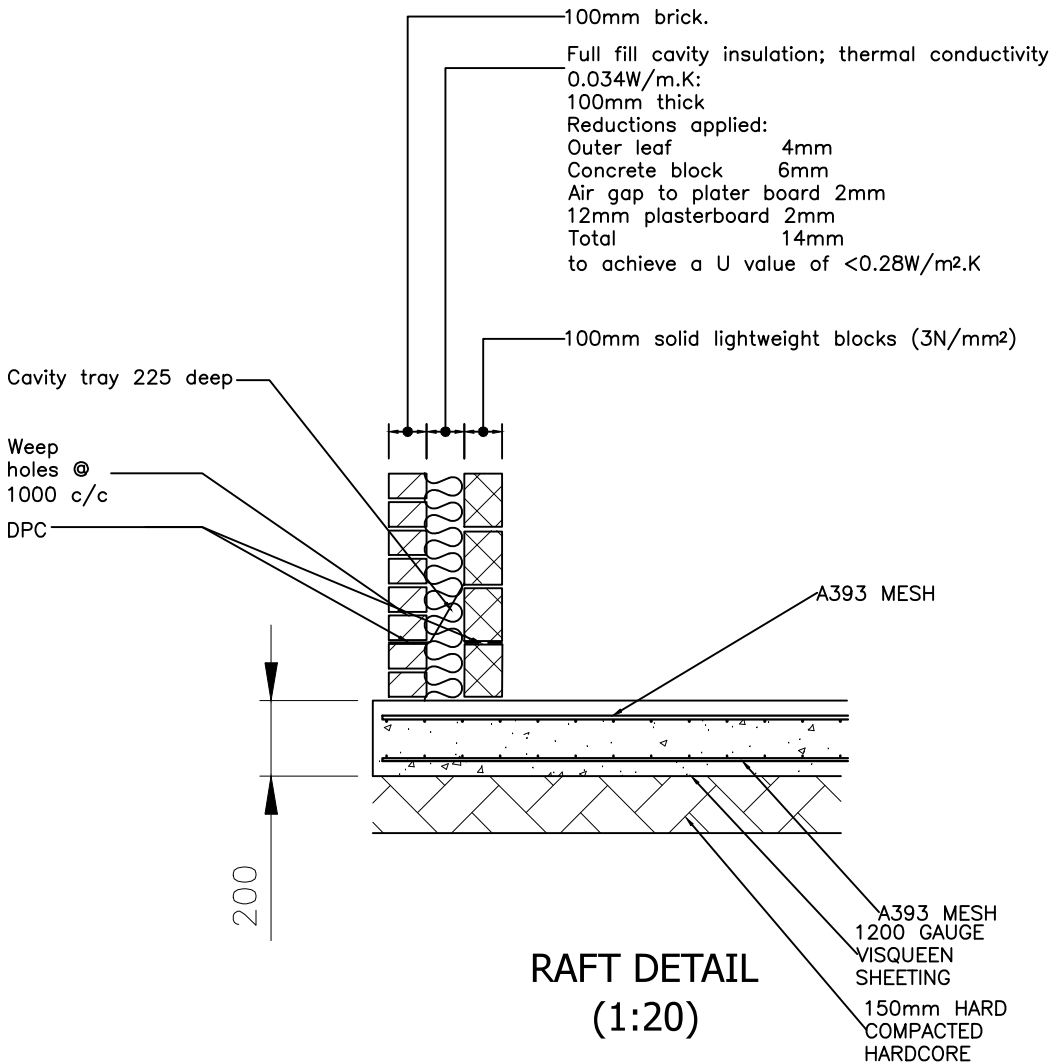

RAFT DETAIL
(1:20)

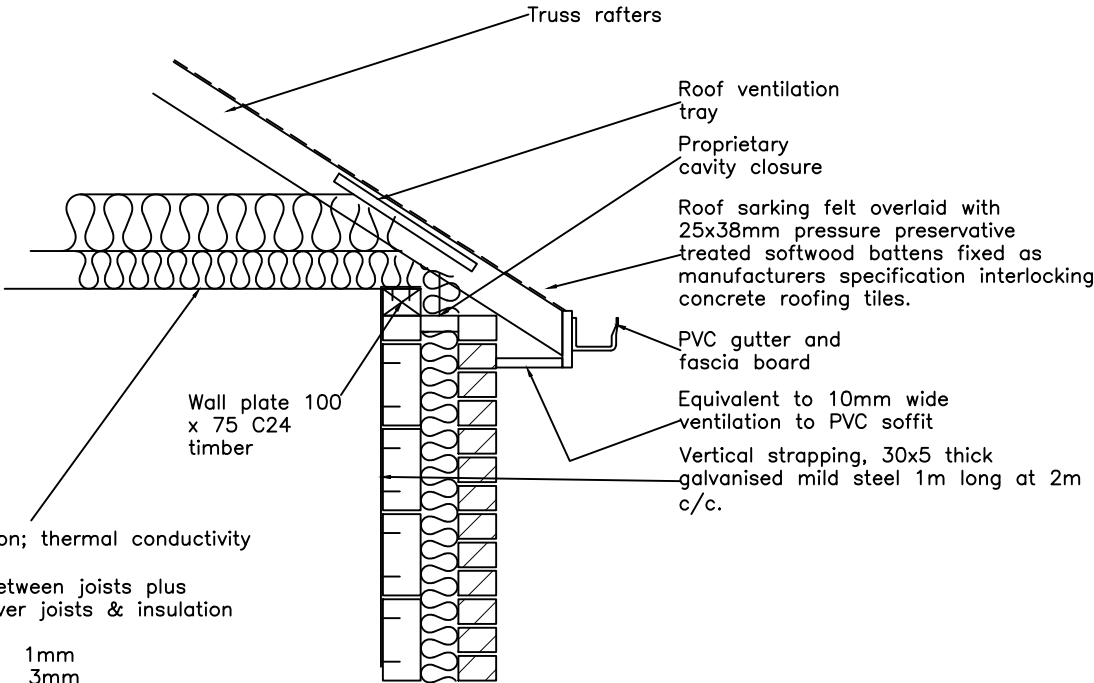

EAVES DETAIL MAIN ROOF
(1:20)

DO NOT SCALE: Contractor to check all dimensions and report any omissions or errors

NOTES

Rev	Description	By	Chk	App	Date
JRB DESIGNS LTD 1 Saville Road Cudworth Barnsley S72 8LT Tel: 01226 383542 Fax: 01226 380078 Mob: 07970 541192 Email: john@jrbdesigns.co.uk This drawing is copyright. © jrbdesigns Ltd.					
Client		MR. DOUGHERTY			
Drawing Title		DETAILS			
Address		188 HIGH STREET WORSBROUGH DALE BARNSELY S70 4SQ			
Project Title:		PROPOSED DETACHED GARAGE			
Purpose of Issue:		PLANNING			
Drawing Status		FIRST ISSUE			
Scale at A3 AS SHOWN	Drawn By JRB	Date 17/01/2017			
Checked By	Date 17/01/2017	Approved By	Date 17/01/2017	Revision	
Project No. MMD001		Drawing No. 002		Revision -	
APPROVAL ☒ INFORMATION ☐ TENDER ☐ CONTRACT ☐ CONSTRUCTION ☐					