


The co-operative food

Version	Date	Page(s)	Version Notes/Alterations	Drawn by
V1	22/04/22	ALL	Original Issue	GP

DESIGN PACK - PLANNING

DODWORTH

HIGH STREET, DODWORTH
BARNLEY S75 3RF

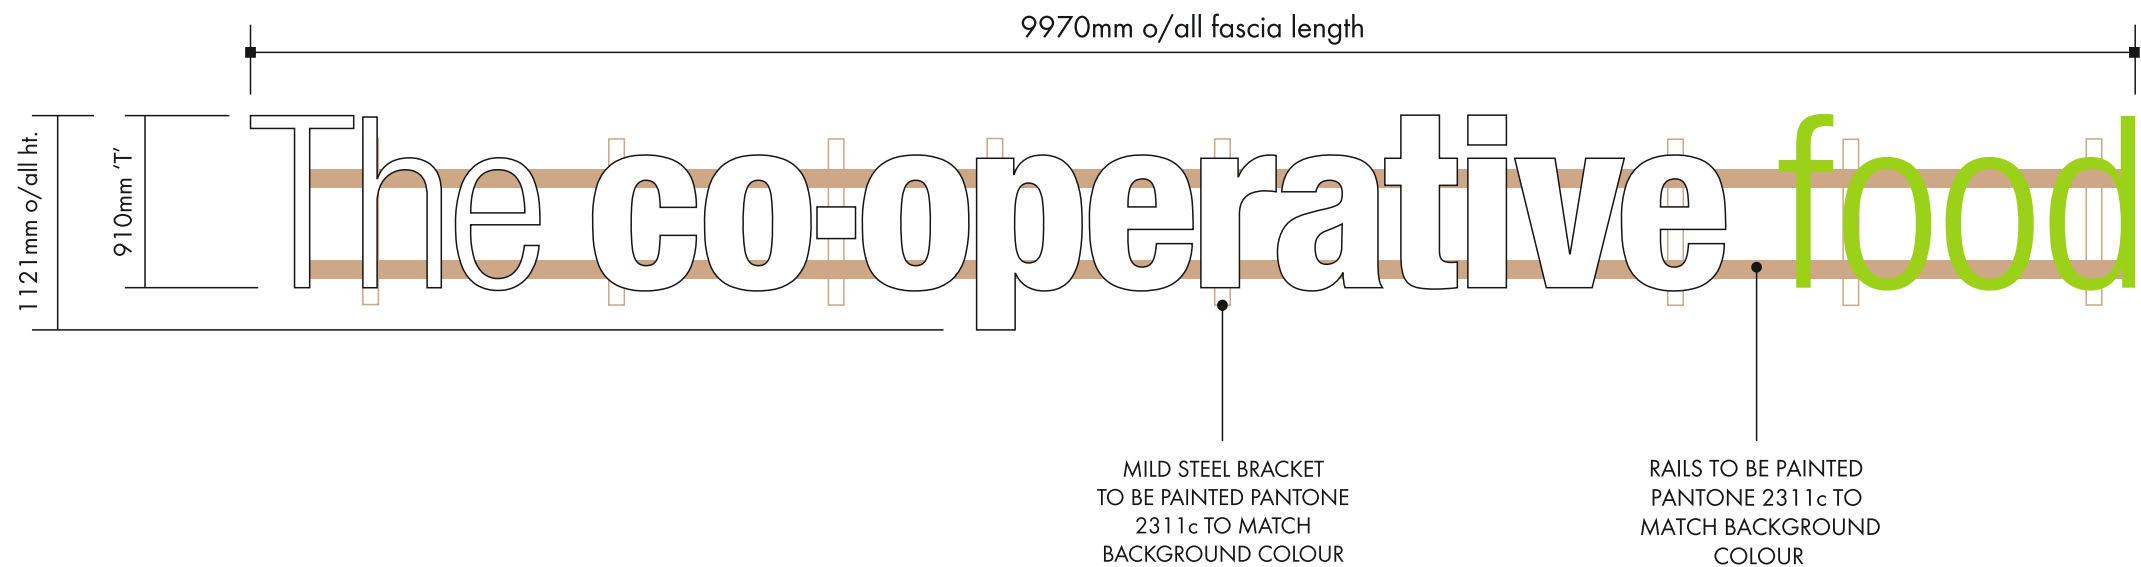


Specification


Text **'The co-operative'** to be built up face illuminated letters
5mm opal 050 acrylic faces with 60mm d/scaled stainless steel returns, all finished white complete with 10mm foamex backtrays housing internal illumination via white LED's.

Text **'food'** to be built up face illuminated letters
5mm green acrylic faces with 60mm d/scaled stainless steel returns, all finished green PMS 375c complete with 10mm foamex backtrays housing internal illumination via white LED's.

All text to be fitted to folded 50x25x3mm aluminium wiring bar channels finished to match background colour (Pantone 2311c), letters stood off wiring bar with 6mm spacers.

Steelwork frame required to stand letters off building 460mm to clear pillar.
Frame to be finished (Pantone 2311c)

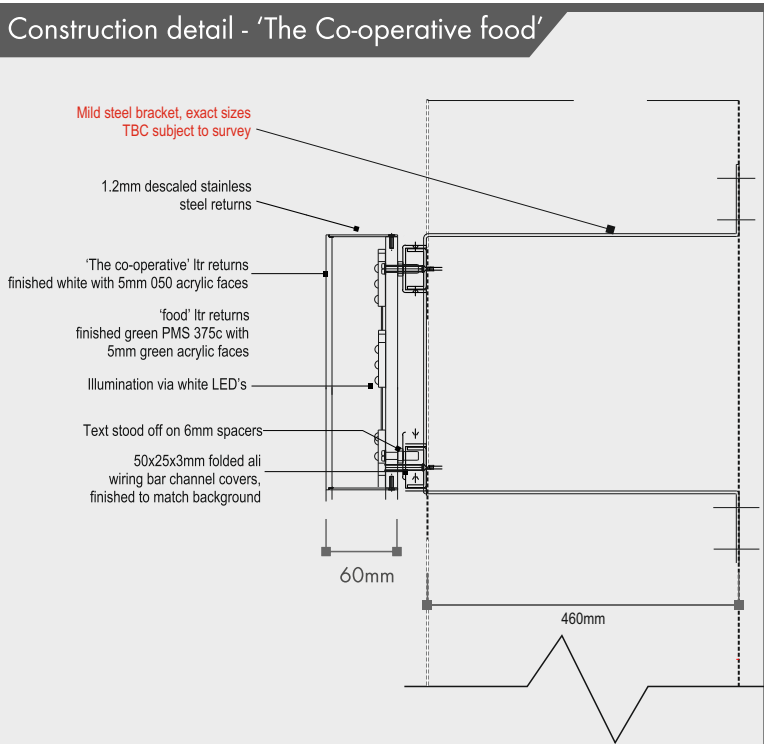

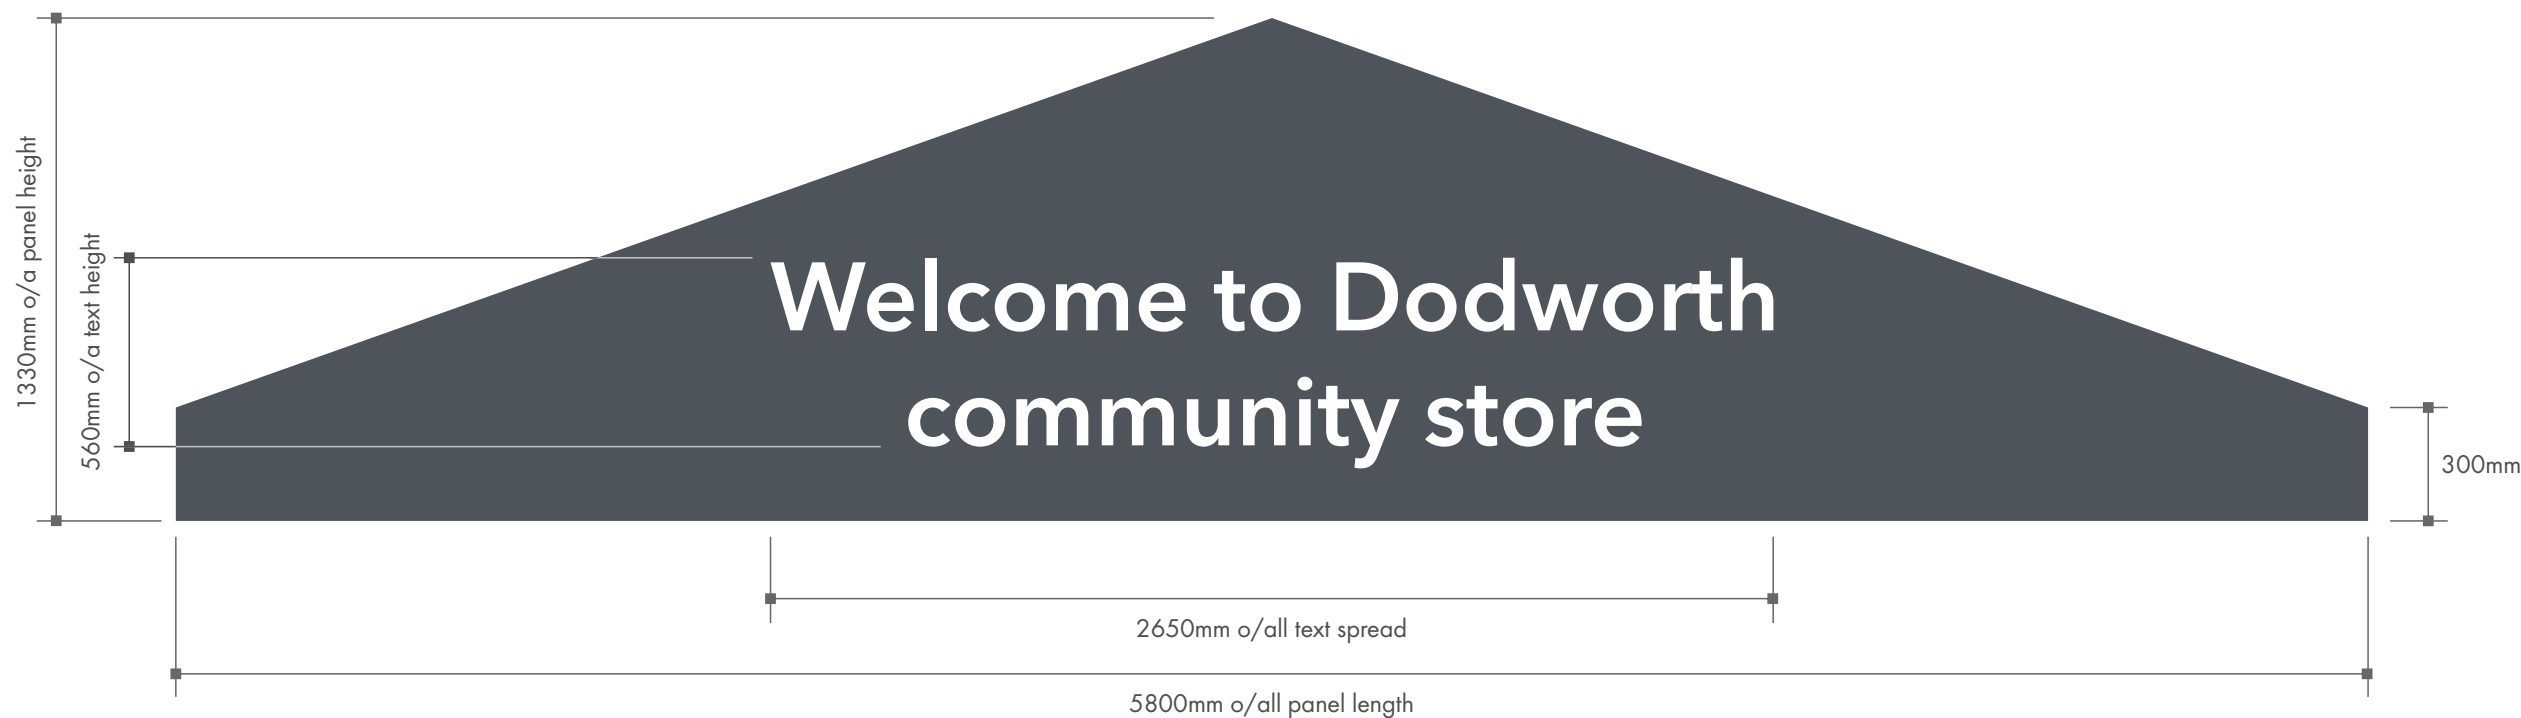


Specification

Folded 2mm thk aluminium face panels with 80mm returns all finished grey RAL 7016 fitted via downstand & top fixing angle with folded light tray behind text area housing LED's.

Text "**Welcome to Dodworth community store**" to be stepped cut inlaid flush from 5mm opal 030 acrylic.

Part illuminated (text only to illuminate) via white LEDs. To be installed to front elevation above entrance doors, connecting up to power brought to the sign position by others.

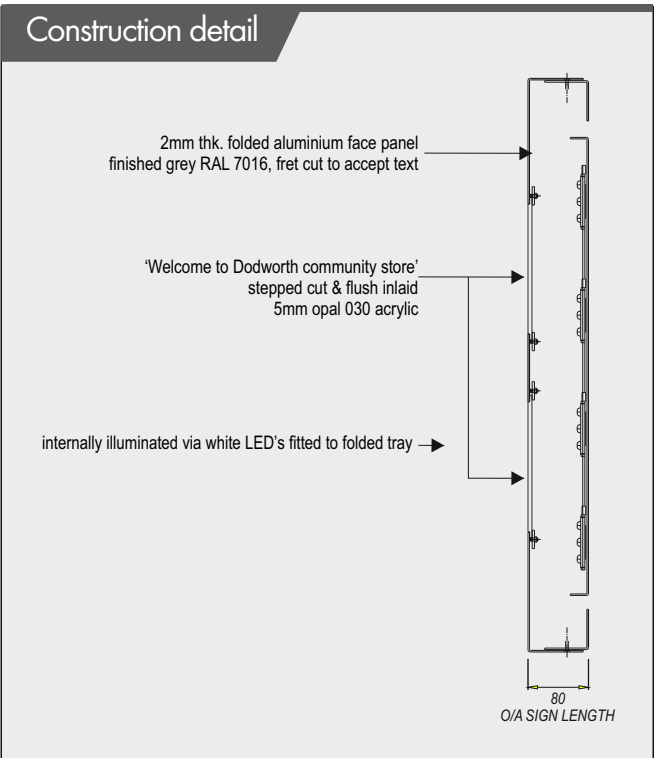




Specification

Folded 2mm thick aluminum panel with 30mm returns with a 20mm upstand finished grey RAL 7016.

‘The Co-operative’ & **opening times** text applied in white vinyl, **‘food’** applied in green c375 vinyl.

Non-illuminated.

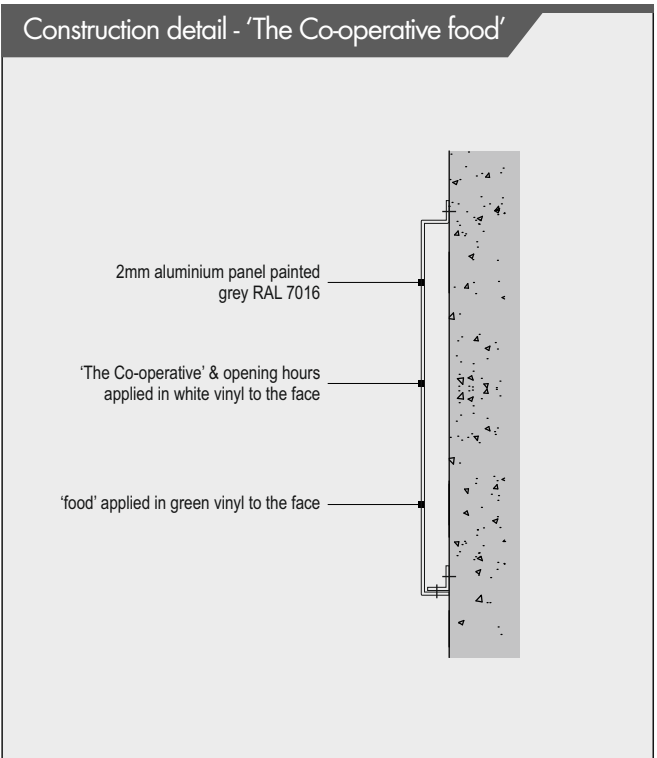

ITEM: 4 NON ILLUMINATED TOTEM SIGN - Scale 1:30



Specification

Folded 2mm thick aluminium panels with 100mm returns finished grey RAL 7016.

Panels to be fret cut to accept pushed thru acrylic graphics, text **"The co-operative"** to be pushed though 15mm 030 acrylic and **"Food"** pushed through laminated acrylic (2 x 5mm green 6T81 with a 5mm clear face), icons pushed though 15mm 030 further applied with vinyl's to face. Opening Hours to be applied in gloss white vinyl.

