
**HEALTH CARE DESIGN**

Health Care Design Ltd
33 Low Road
Keswick Village
Norwich
NR4 6TZ

☎ 01603 455200
Fax 01603 454343
e-mail hcd@btconnect

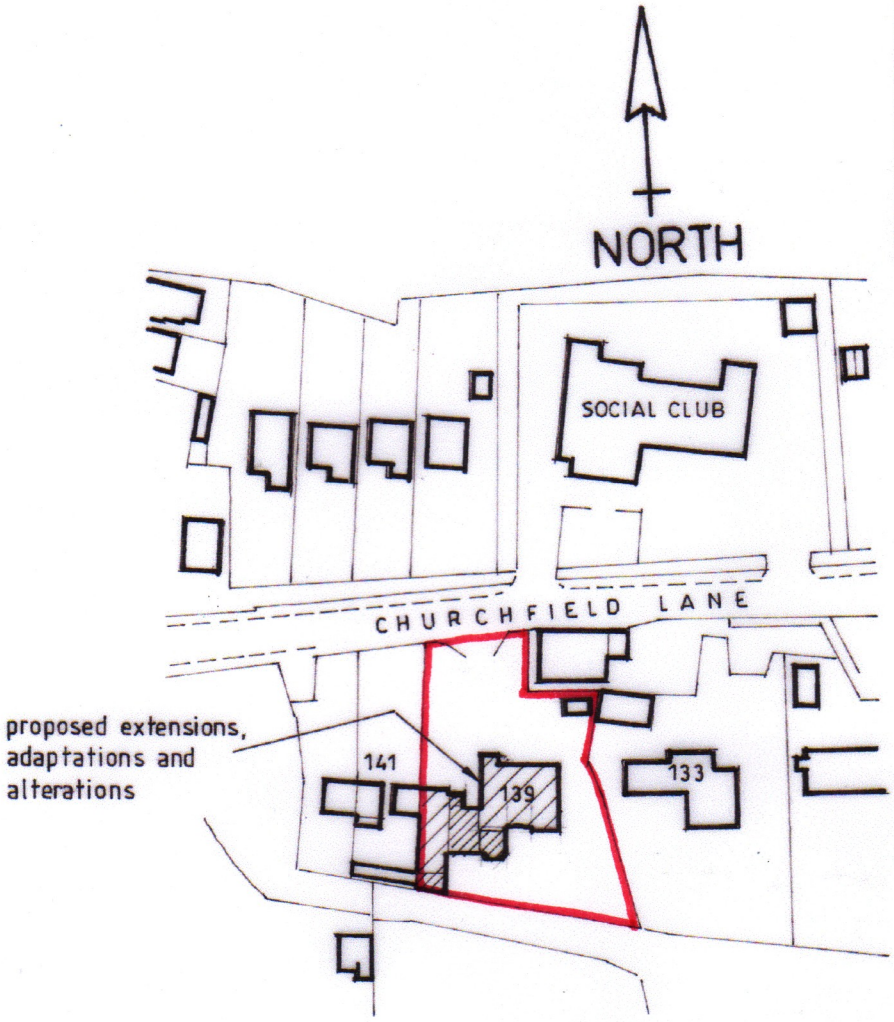


location plan
scale 1:1250

139, Churchfield Lane, Kexborough

Dwg no. 732/30