

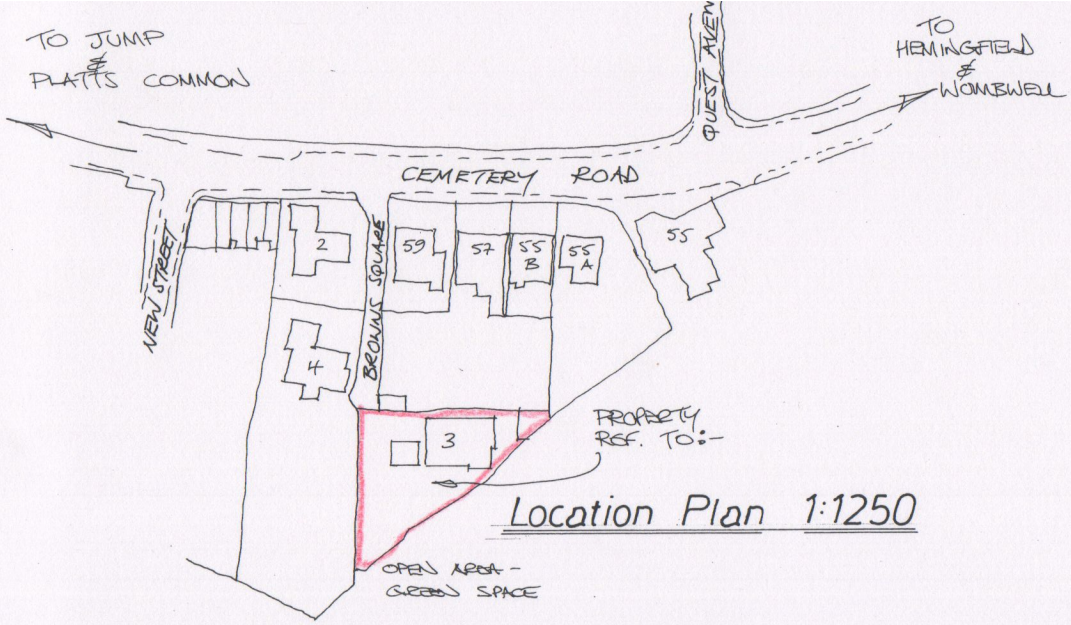


Location Plan 1:1250

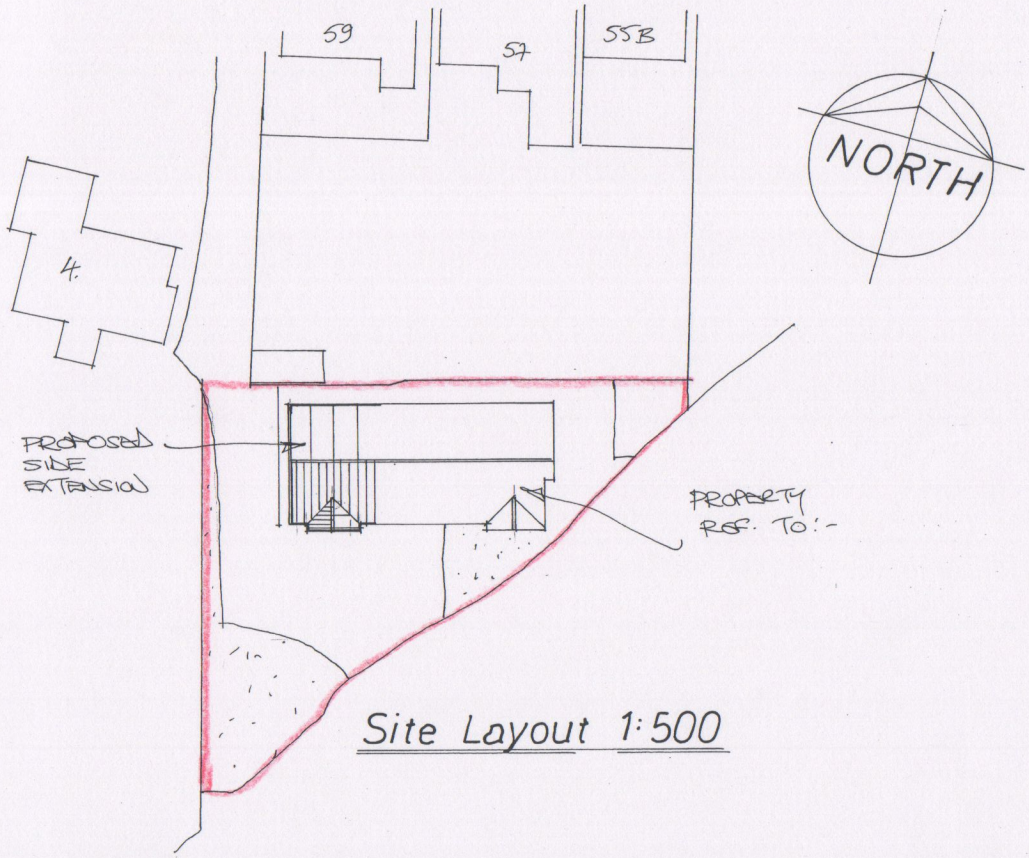

Site Layout 1:500

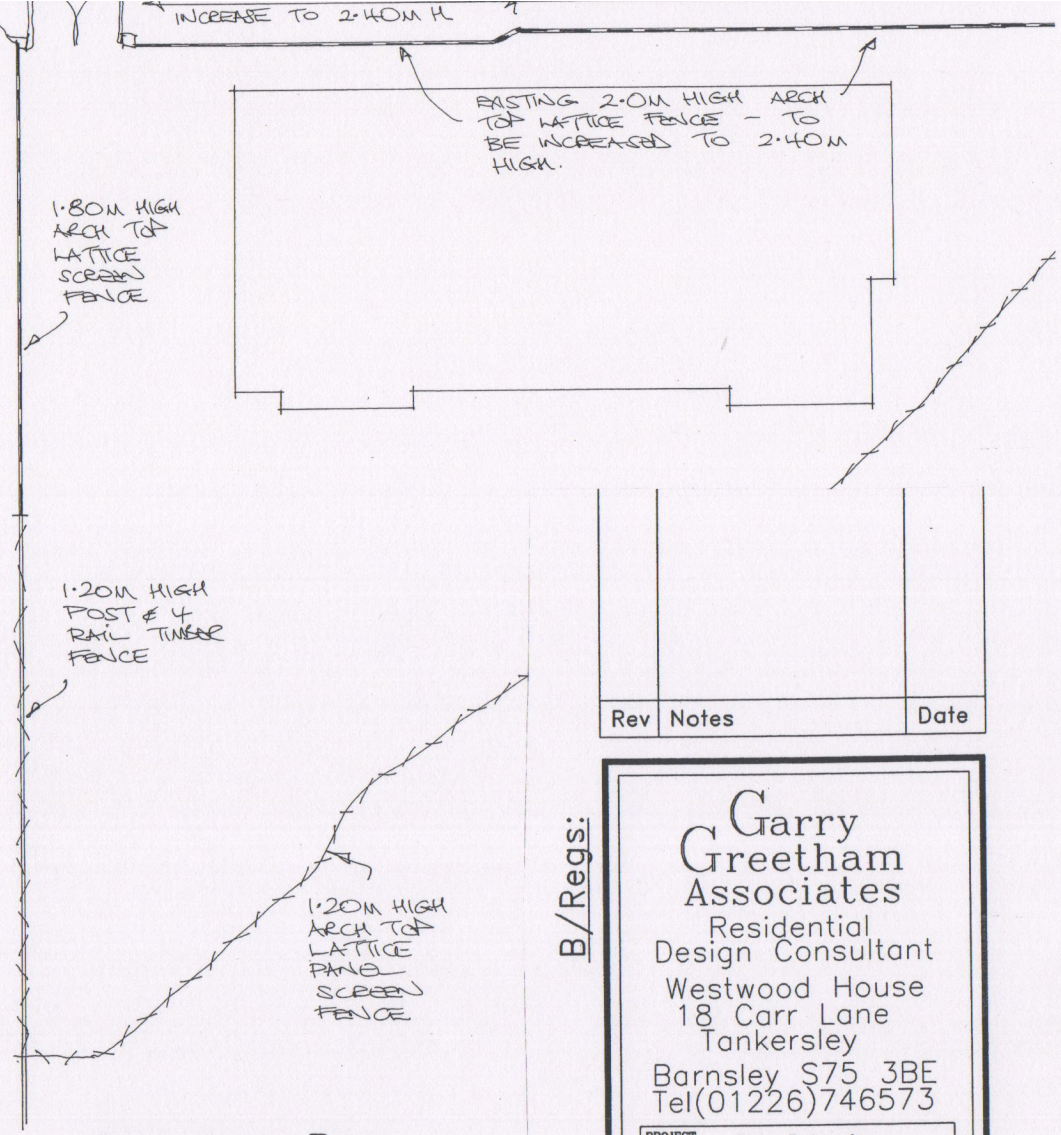

Boundary Plan 1:200

Rev	Notes	Date


B/Regs:

Planning:


Garry Greetham Associates
Residential Design Consultant
Westwood House
18 Carr Lane
Tankersley
Barnsley S75 3BE
Tel(01226)746573

PROJECT	Side Extension
CLIENT	Mr. & Mrs. F. Campagna
TITLE	Site & Location Layouts
ADDRESS	3 Browns Square, Hemingfield, Barnsley. S73 0QU
DRAWN BY	ggg
SCALE	as shown
DATE	Dec 20
DRAWING No	946-01
REV	

Member of the Chartered Institute of Architectural Technologists

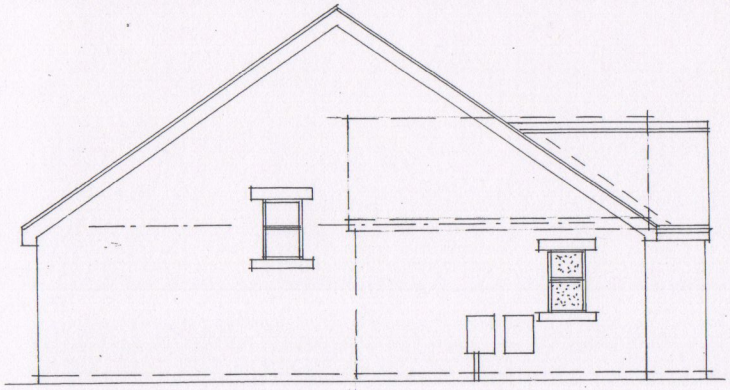

Side

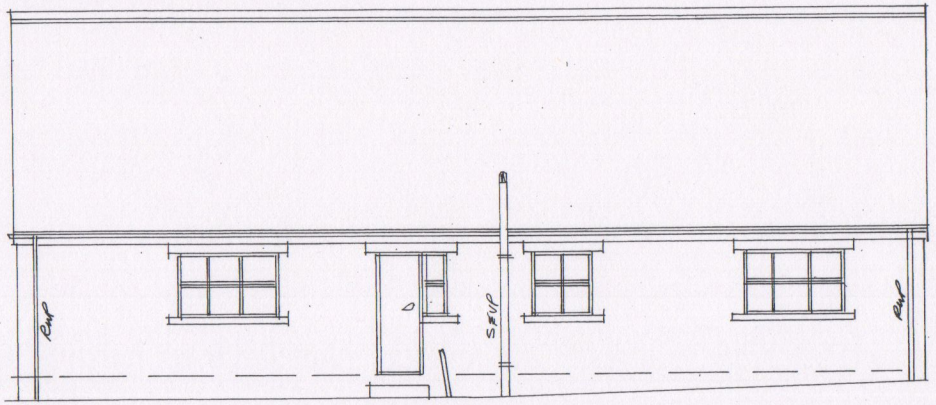

Rear



Front

Rev	Notes	Date


Garry Greetham Associates

Residential Design Consultant

Westwood House
18 Carr Lane
Tankersley
Barnsley S75 3BE
Tel(01226)746573

PROJECT	Side Extension
CLIENT	Mr. & Mrs. F. Campagna
TITLE	Elevations as Existing
ADDRESS	3 Browns Square, Hemingfield, Barnsley. S73 0QU
DRAWN BY	ggg
SCALE	1:100
DATE	Dec 20
DRAWING No	946-02
REV	

Member of the Chartered Institute of Architectural Technologists

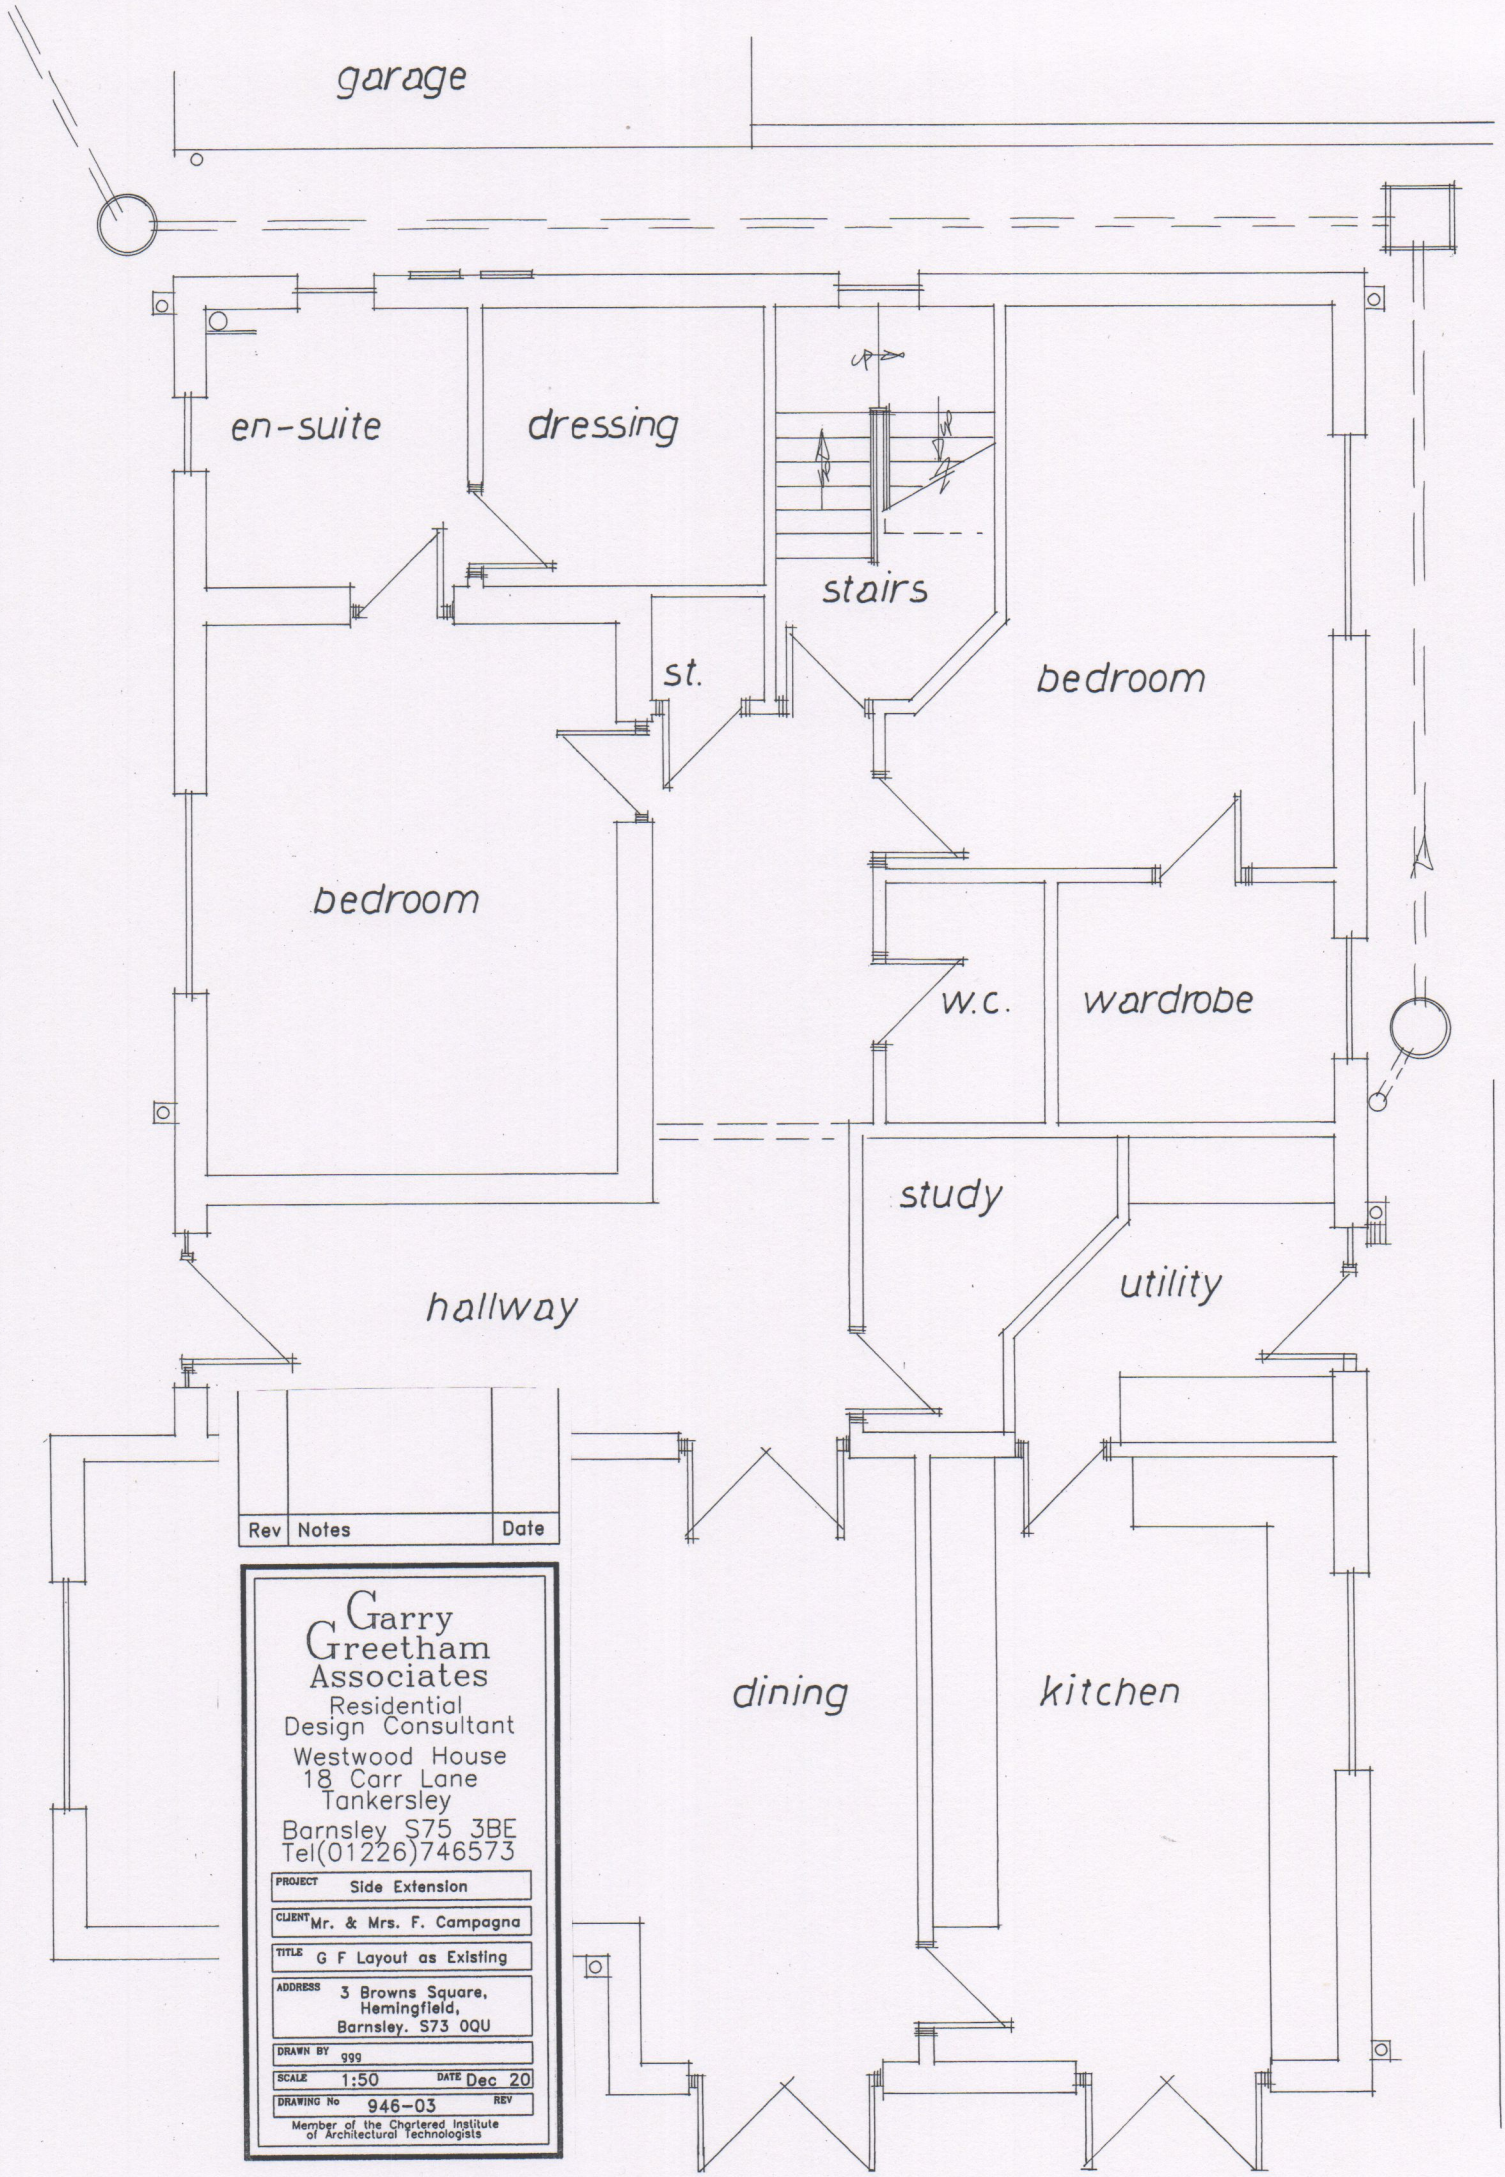


Rev	Notes	Date

Garry Greetham Associates
Residential Design Consultant
Westwood House
18 Carr Lane
Tankersley
Barnsley S75 3BE
Tel(01226)746573

PROJECT	Side Extension
CLIENT	Mr. & Mrs. F. Campagna
TITLE	G F Layout as Existing
ADDRESS	3 Browns Square, Hemingfield, Barnsley. S73 0QU
DRAWN BY	ggg
SCALE	1:50
DATE	Dec 20
DRAWING No	946-03
REV	

Member of the Chartered Institute of Architectural Technologists

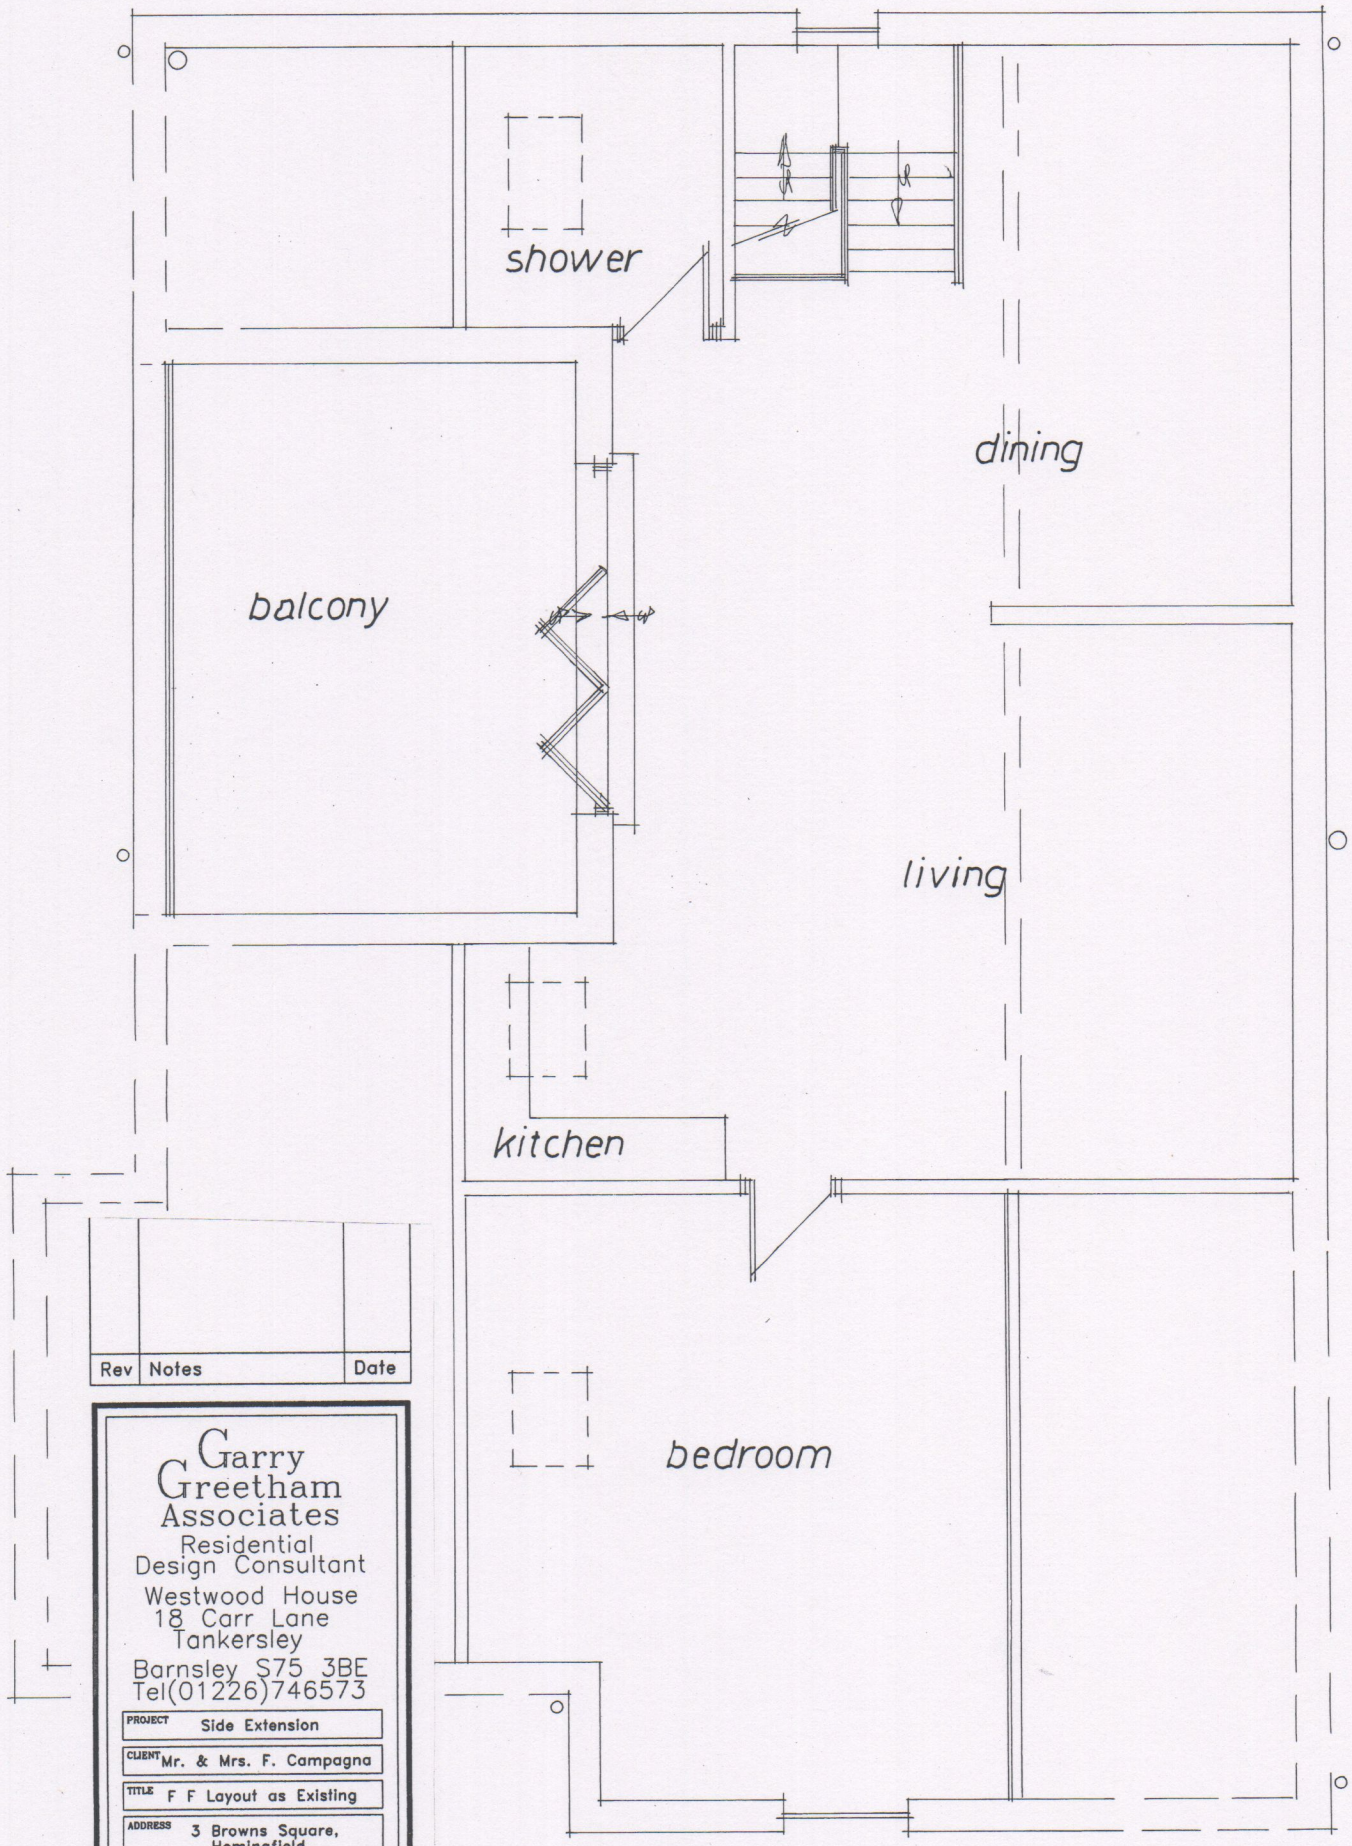


Rev	Notes	Date

Garry Greetham Associates
Residential Design Consultant
Westwood House
18 Carr Lane
Tankersley
Barnsley S75 3BE
Tel(01226)746573


PROJECT	Side Extension
CLIENT	Mr. & Mrs. F. Campagna
TITLE	F F Layout as Existing
ADDRESS	3 Browns Square, Hemingfield, Barnsley. S73 0QU
DRAWN BY	ggg
SCALE	1:50
DATE	Dec 20
DRAWING No	946-04
REV	

Member of the Chartered Institute of Architectural Technologists

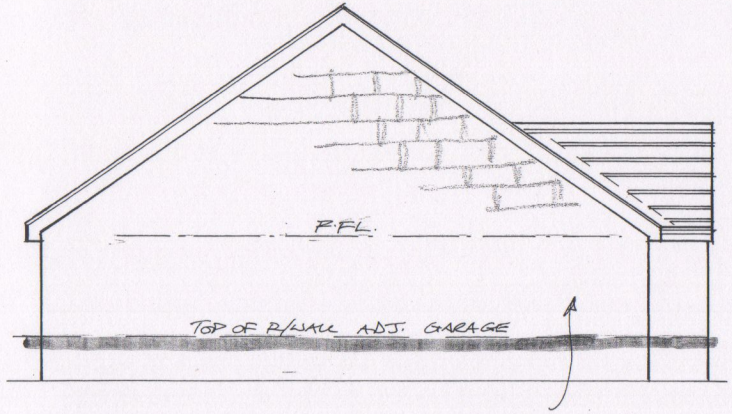

Side

MATCHING COURSED ARTIFICIAL STONE

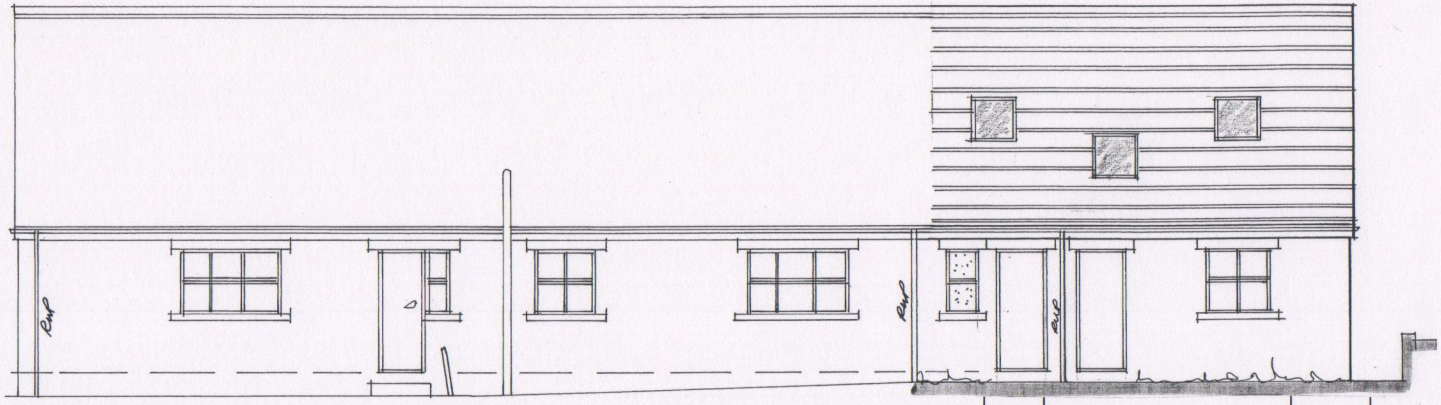

Rear

MATCHING SLATE EFFECT ROOF




Front

Rev	Notes	Date

Garry Greetham Associates
Residential Design Consultant
Westwood House
18 Carr Lane
Tankersley
Barnsley S75 3BE
Tel(01226)746573

PROJECT	Side Extension
CLIENT	Mr. & Mrs. F. Campagna
TITLE	Elevations as Proposed
ADDRESS	3 Browns Square, Hemingfield, Barnsley. S73 0QU
DRAWN BY	ggg
SCALE	1:100
DATE	Dec 20
DRAWING No	946-05
REV	

Member of the Chartered Institute of Architectural Technologists

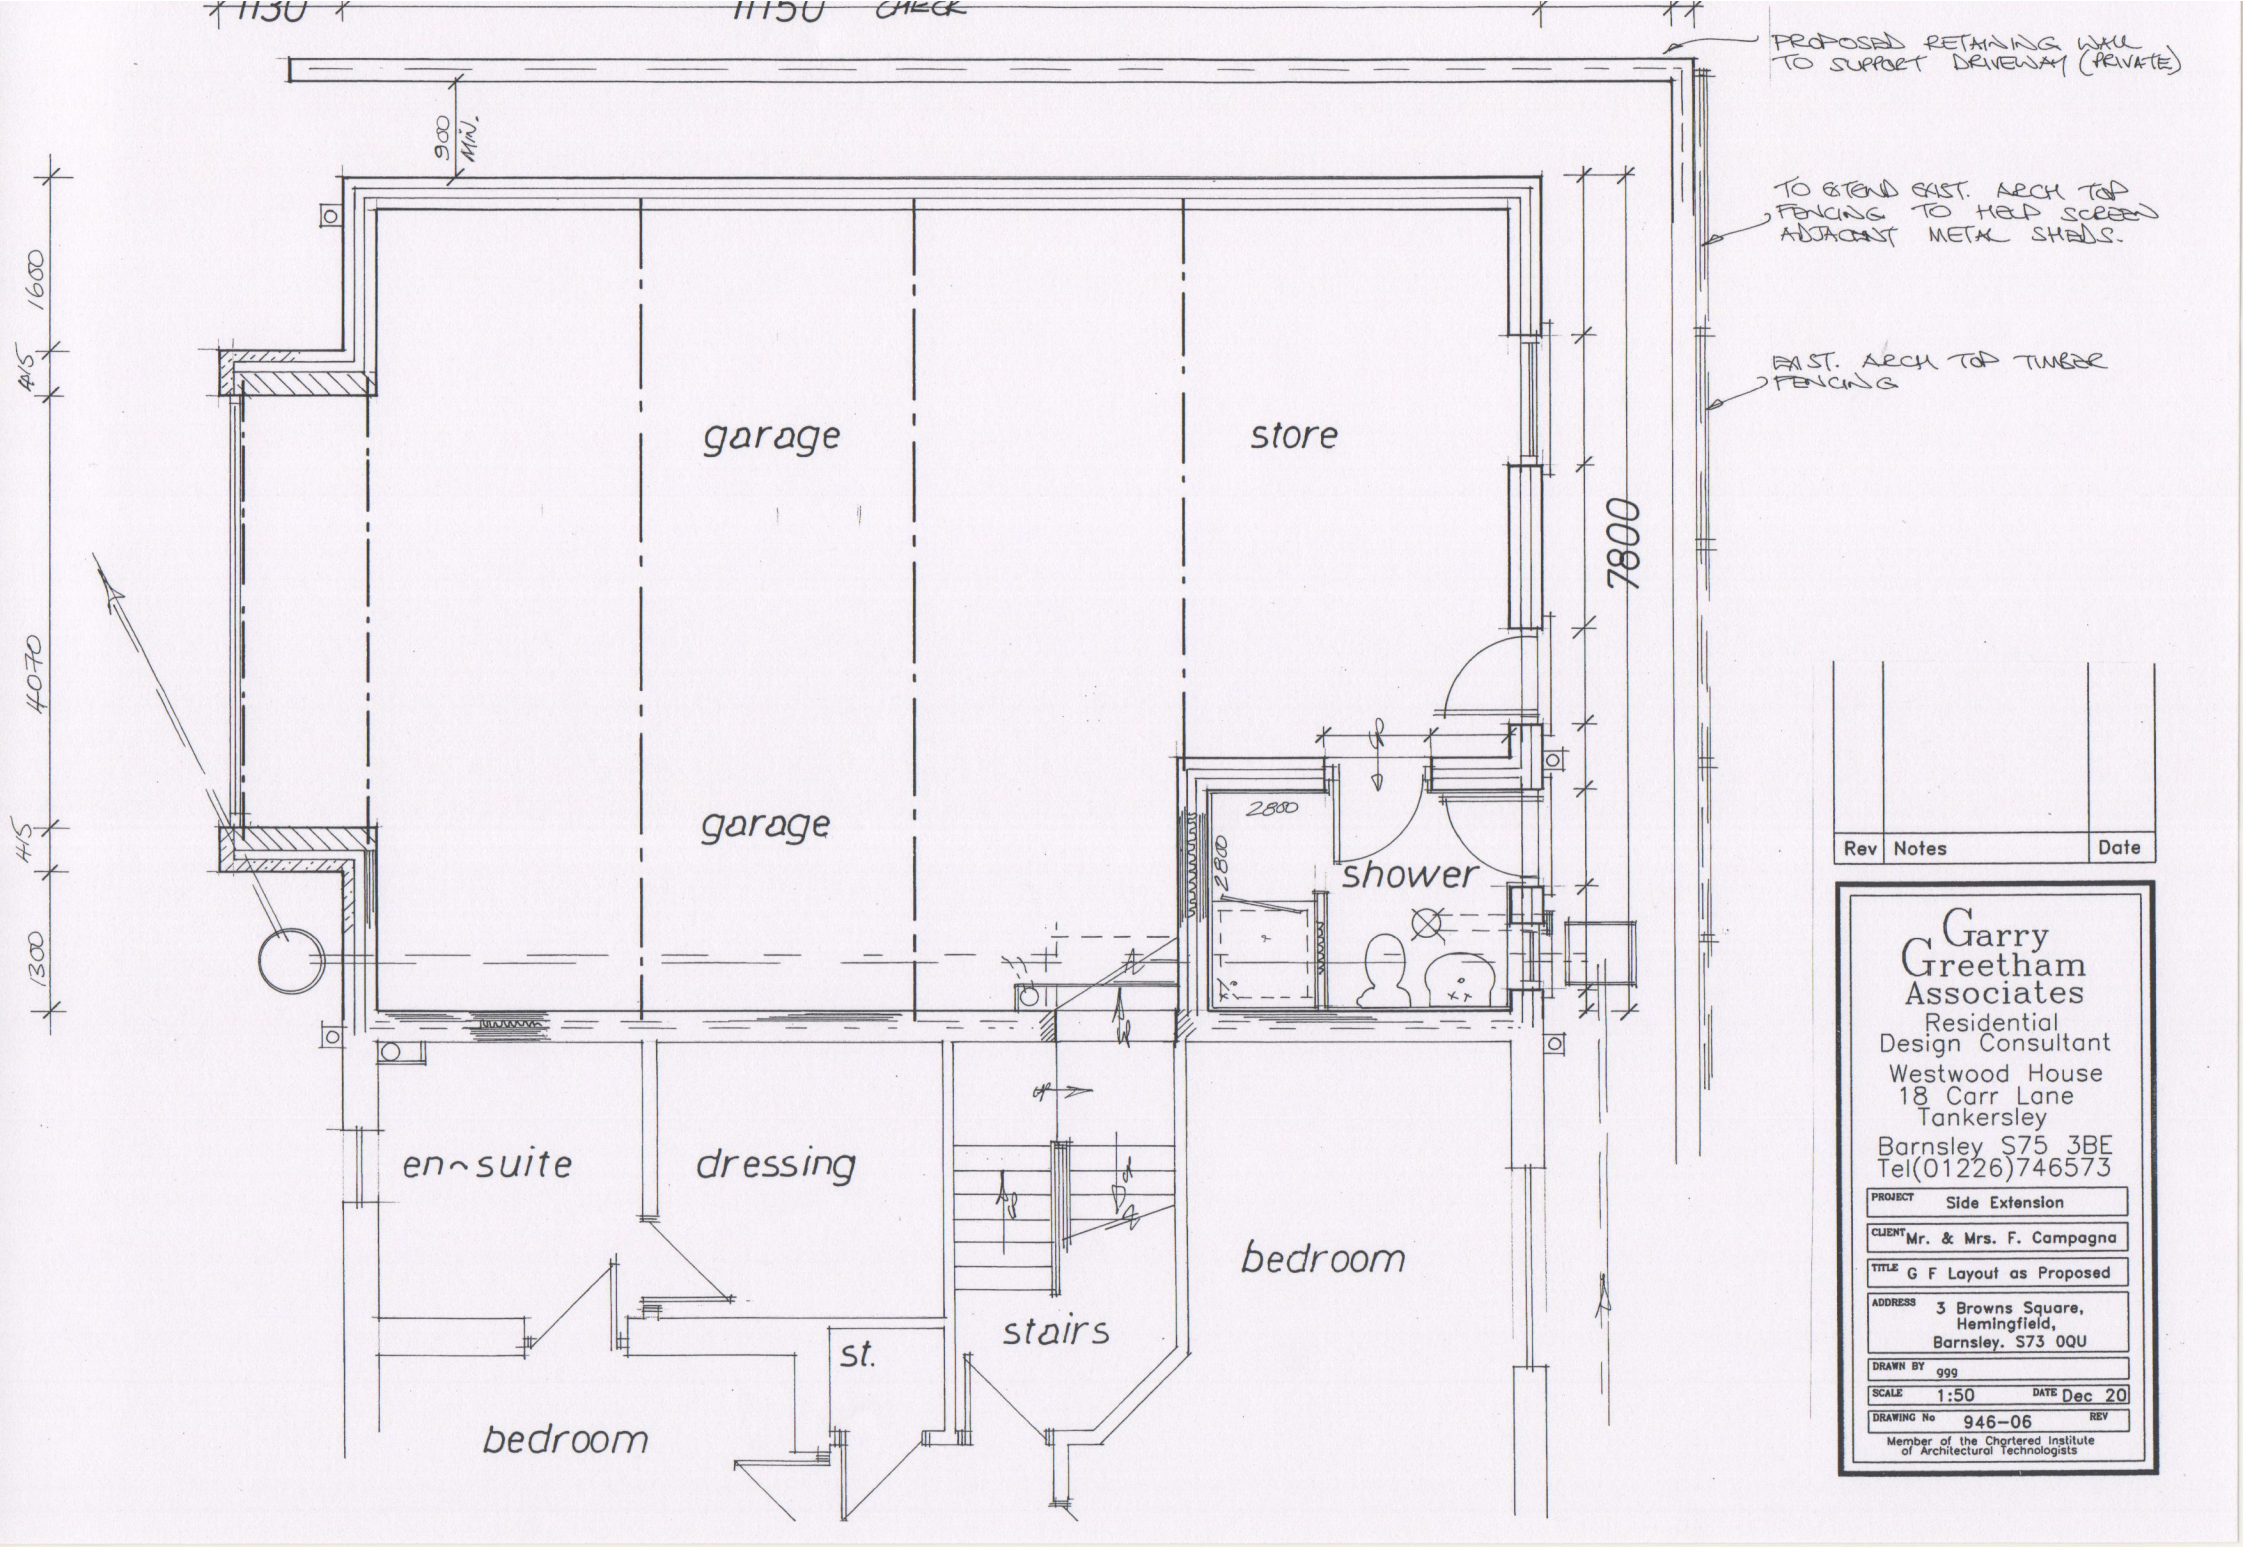


Rev	Notes	Date

Garry Greetham Associates
Residential Design Consultant
Westwood House
18 Carr Lane
Tankersley
Barnsley S75 3BE
Tel(01226)746573

PROJECT	Side Extension
CLIENT	Mr. & Mrs. F. Campagna
TITLE	G F Layout as Proposed
ADDRESS	3 Browns Square, Hemingfield, Barnsley. S73 0QU
DRAWN BY	ggg
SCALE	1:50
DATE	Dec 20
DRAWING No	946-06
REV	

Member of the Chartered Institute of Architectural Technologists

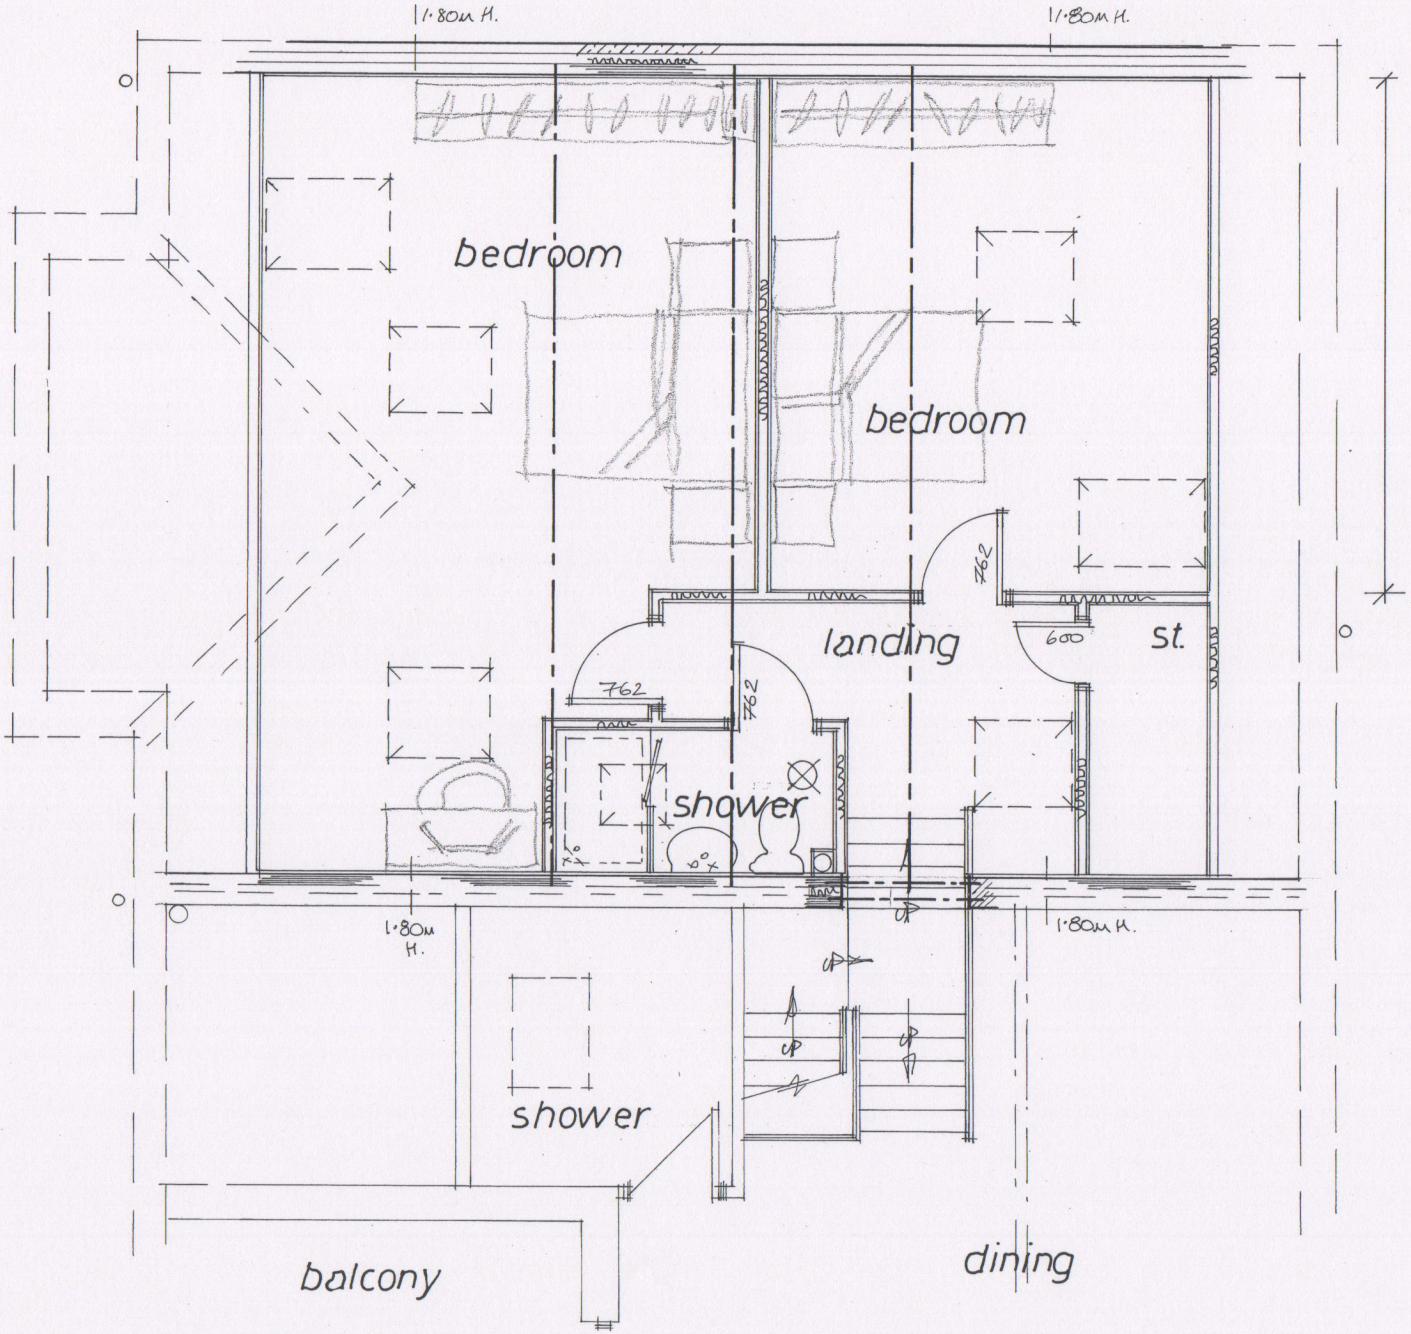

Rev	Notes	Date

Garry Greetham Associates
Residential Design Consultant
Westwood House
18 Carr Lane
Tankersley
Barnsley S75 3BE
Tel(01226)746573

PROJECT	Side Extension
CLIENT	Mr. & Mrs. F. Campagna
TITLE	F F Layout as Proposed
ADDRESS	3 Browns Square, Hemingfield, Barnsley. S73 0QU
DRAWN BY	999
SCALE	1:50
DATE	Dec 20
DRAWING No	946-07
REV	

Member of the Chartered Institute of Architectural Technologists