


SITE LOCATION

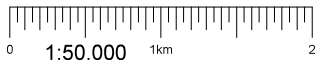


Reproduced by permission of Ordnance Survey on behalf of the Controller of Her Majesty's Stationary Office
All rights reserved. © Crown Copyright licence no. 100022432

SITE AREA PLAN




SITE PHOTOGRAPH

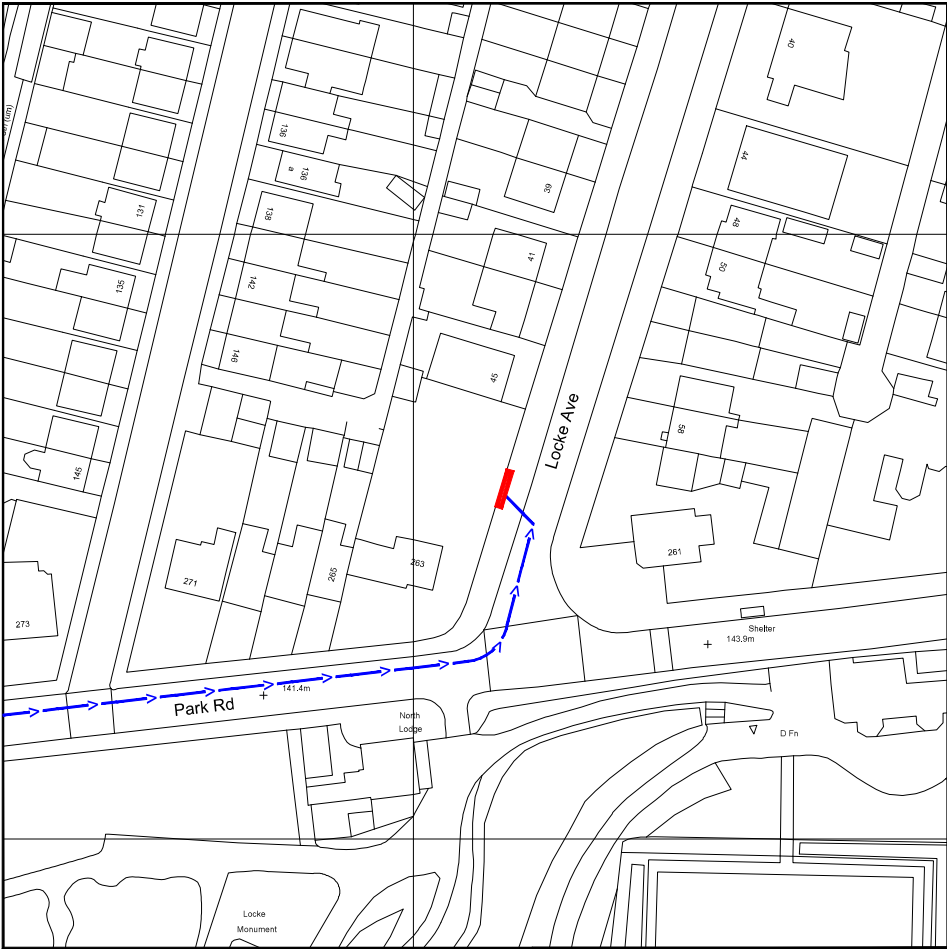

Reproduced by permission of Ordnance Survey on behalf of the Controller of Her Majesty's Stationary Office
All rights reserved. © Crown Copyright licence no. 100022432

NGR E: 434017 N: 405464

SITE LOCATION PLAN

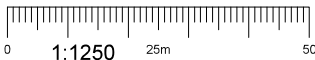

GOOGLE MAPS QR CODE

GOOGLE MAPS - <https://goo.gl/maps/FWr5FXQerzpjA8mW7>


GOOGLE STREETVIEW - <https://goo.gl/maps/YVpYPpZuw2aShhMcA>

NOTES:

1. ALL DIMENSIONS IN MM UNLESS OTHERWISE NOTED.

DIRECTIONS TO SITE:
Head south-east on M1. At junction 37, take the A628 exit to Barnsley/Manchester. At Dodworth Roundabout, take the 1st exit onto Dodworth Rd/A628. Turn right onto Broadway/A6133. Turn left onto Locke Ave. Follow Locke Ave and site location is on the left hand side.

Site Provider's
Property Boundary:
Access Route To Site:
Access Route:

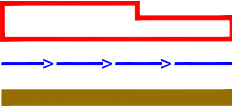

Master:	MBNL / EE / H3G:	Project:	Purpose of Issue:	Issue:
M001	MBNL	H3G 5G UNILATERAL	Planning	A
Date:	30/03/2020	Revision / Upgrade Description:		
Drawn:	CDN	First Issue - Site nomination dated: TBC		
Checked:	DH			
Approved:	SD			



Hutchison 3G UK Limited
Star House, 20 Grenfell Road
Maidenhead, SL6 1EH
Tel: 01628 765 000
Fax: 01628 765 001

H3G Base Station Information line:
0845 6043000
Available 8am-8pm Monday to Friday


Design Consultant & Principal Contractor:




WHP Telecoms
Unit 1 Maple Park,
Low Fields Avenue, Leeds
LS12 6HH

Tel: 01133023550
e-mail: info@whptelecoms.com

Site Name:				LOCKE AVENUE			
Site ID:				BAR10731			
Address:				LOCKE AVENUE, BARNSELEY, SOUTH YORKSHIRE, S70 1QH			
Title:				002 SITE LOCATION PLAN			
Project:				H3G 5G UNILATERAL			
Purpose of Issue:				PLANNING			
EE Cell ID:		MBNL Cell ID:		3UK Cell ID:			
N/A		N/A		N/A			
Master Drawing No:						Issue:	
BAR10731_M001						A	

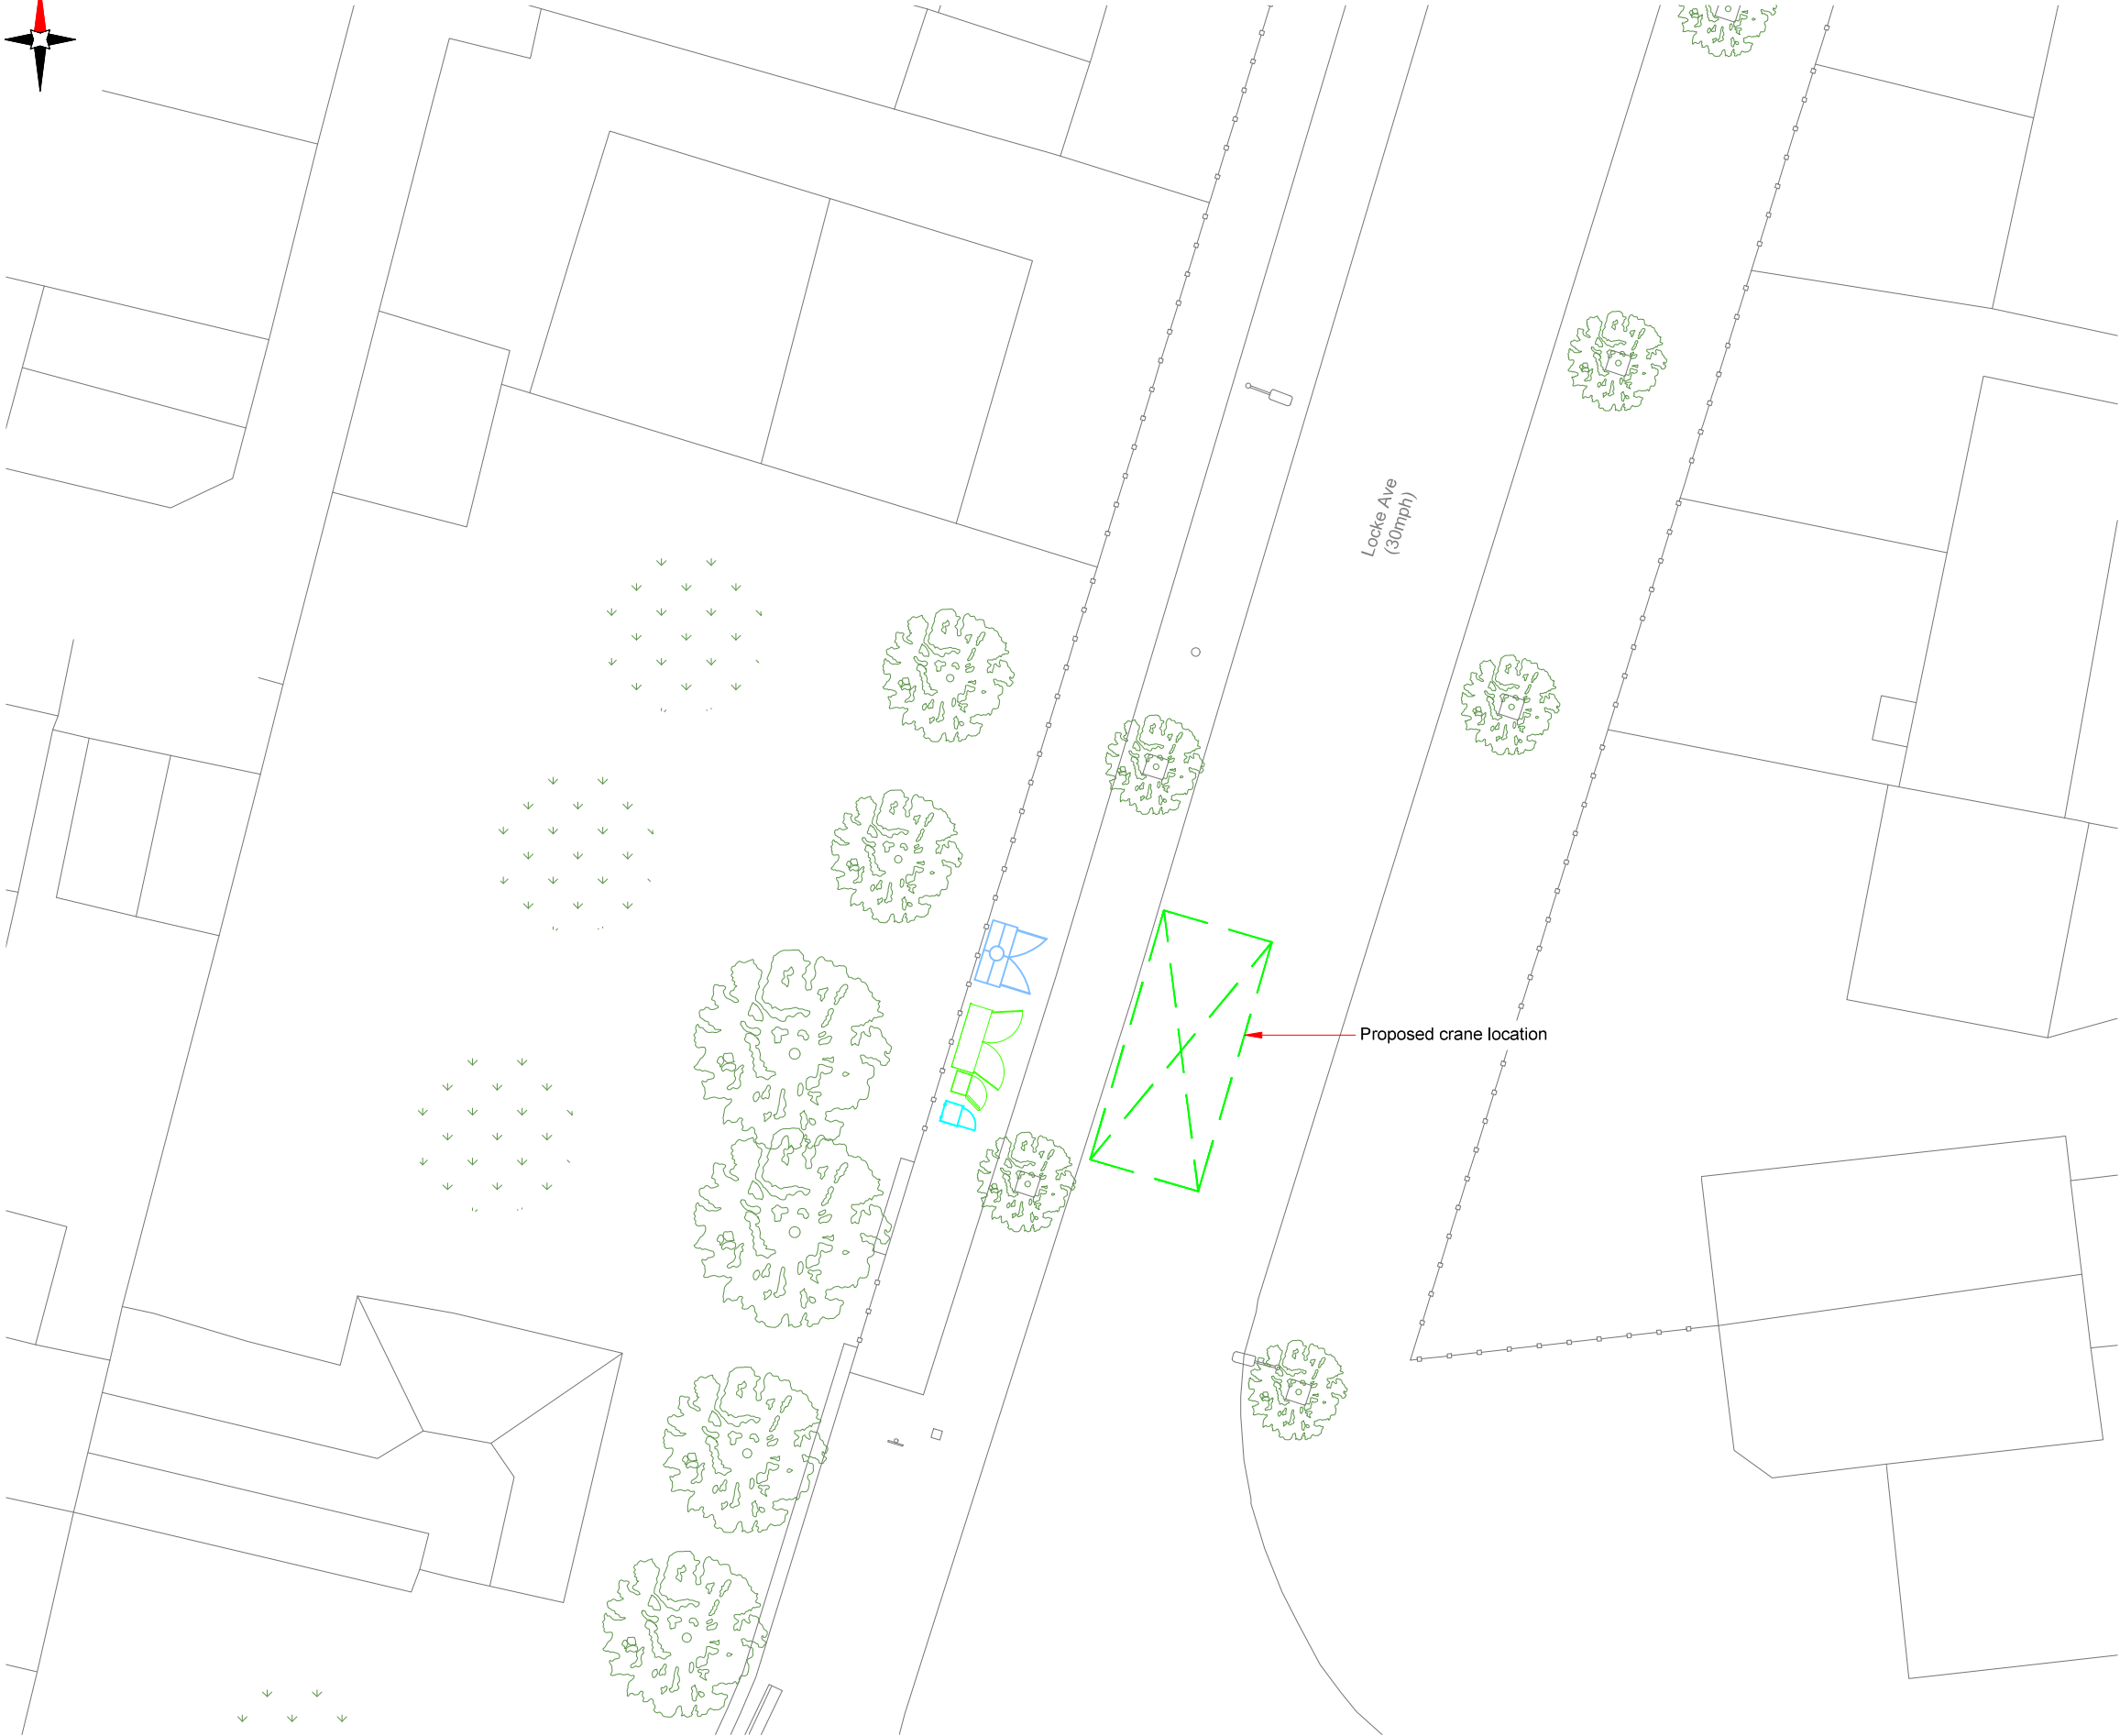

CHERRY PICKER / CRANE LOCATION PLAN

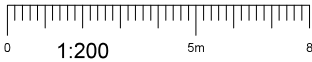

NOTES:

1. ALL DIMENSIONS IN MM UNLESS OTHERWISE NOTED.

PROPOSED CRANE OR CHERRY PICKER LOCATION:

Master:	MBNL / EE / H3G:	Project:	Purpose of Issue:	Issue:
M001	MBNL	H3G 5G UNILATERAL	Planning	A
Date:	30/03/2020	Revision / Upgrade Description:		
Drawn:	CDN	First Issue - Site nomination dated: TBC		
Checked:	DH			
Approved:	SD			

Hutchison 3G UK Limited
Star House, 20 Grenfell Road
Maidenhead, SL6 1EH
Tel: 01628 765 000
Fax: 01628 765 001

H3G Base Station Information line:
0845 6043000
Available 8am-8pm Monday to Friday

Design Consultant & Principal Contractor:

WHP Telecoms
Unit 1 Maple Park,
Low Fields Avenue, Leeds
LS12 6HH

Tel: 01133023550
e-mail: info@whptelecoms.com

Site Name:

LOCKE AVENUE

Site ID:

BAR10731

Address:

LOCKE AVENUE,
BARNSELY,
SOUTH YORKSHIRE,
S70 1QH

Title:

005 CHERRY PICKER & CRANE LOCATION

Project:


H3G 5G UNILATERAL

Purpose of Issue:

PLANNING

EE Cell ID:	MBNL Cell ID:	3UK Cell ID:
N/A	N/A	N/A

Master Drawing No:	Issue:
BAR10731_M001	A

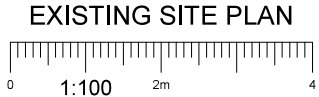

- NOTES:
- ALL DIMENSIONS IN MM UNLESS OTHERWISE NOTED.

Master:	MBNL / EE / H3G:	Project:	Purpose of Issue:	Issue:
M001	MBNL	H3G 5G UNILATERAL	Planning	A
Date:	30/03/2020	Revision / Upgrade Description:		
Drawn:	CDN	First Issue - Site nomination dated: TBC		
Checked:	DH			
Approved:	SD			



Hutchison 3G UK Limited
Star House, 20 Grenfell Road
Maidenhead, SL6 1EH
Tel: 01628 765 000
Fax: 01628 765 001

H3G Base Station Information line:
0845 6043000
Available 8am-8pm Monday to Friday



WHP Telecoms
Unit 1 Maple Park,
Low Fields Avenue, Leeds
LS12 6HH

Tel: 01133023550
e-mail: info@whptelecoms.com

Site Name: **LOCKE AVENUE**

Site ID: **BAR10731**

Address:
**LOCKE AVENUE,
BARNSELY,
SOUTH YORKSHIRE,
S70 1QH**

Title: **100 EXISTING SITE PLAN**

Project: **H3G 5G UNILATERAL**

Purpose of Issue: **PLANNING**


EE Cell ID:	MBNL Cell ID:	3UK Cell ID:
N/A	N/A	N/A

Master Drawing No:	Issue:
BAR10731_M001	A


100mm

50mm

10mm

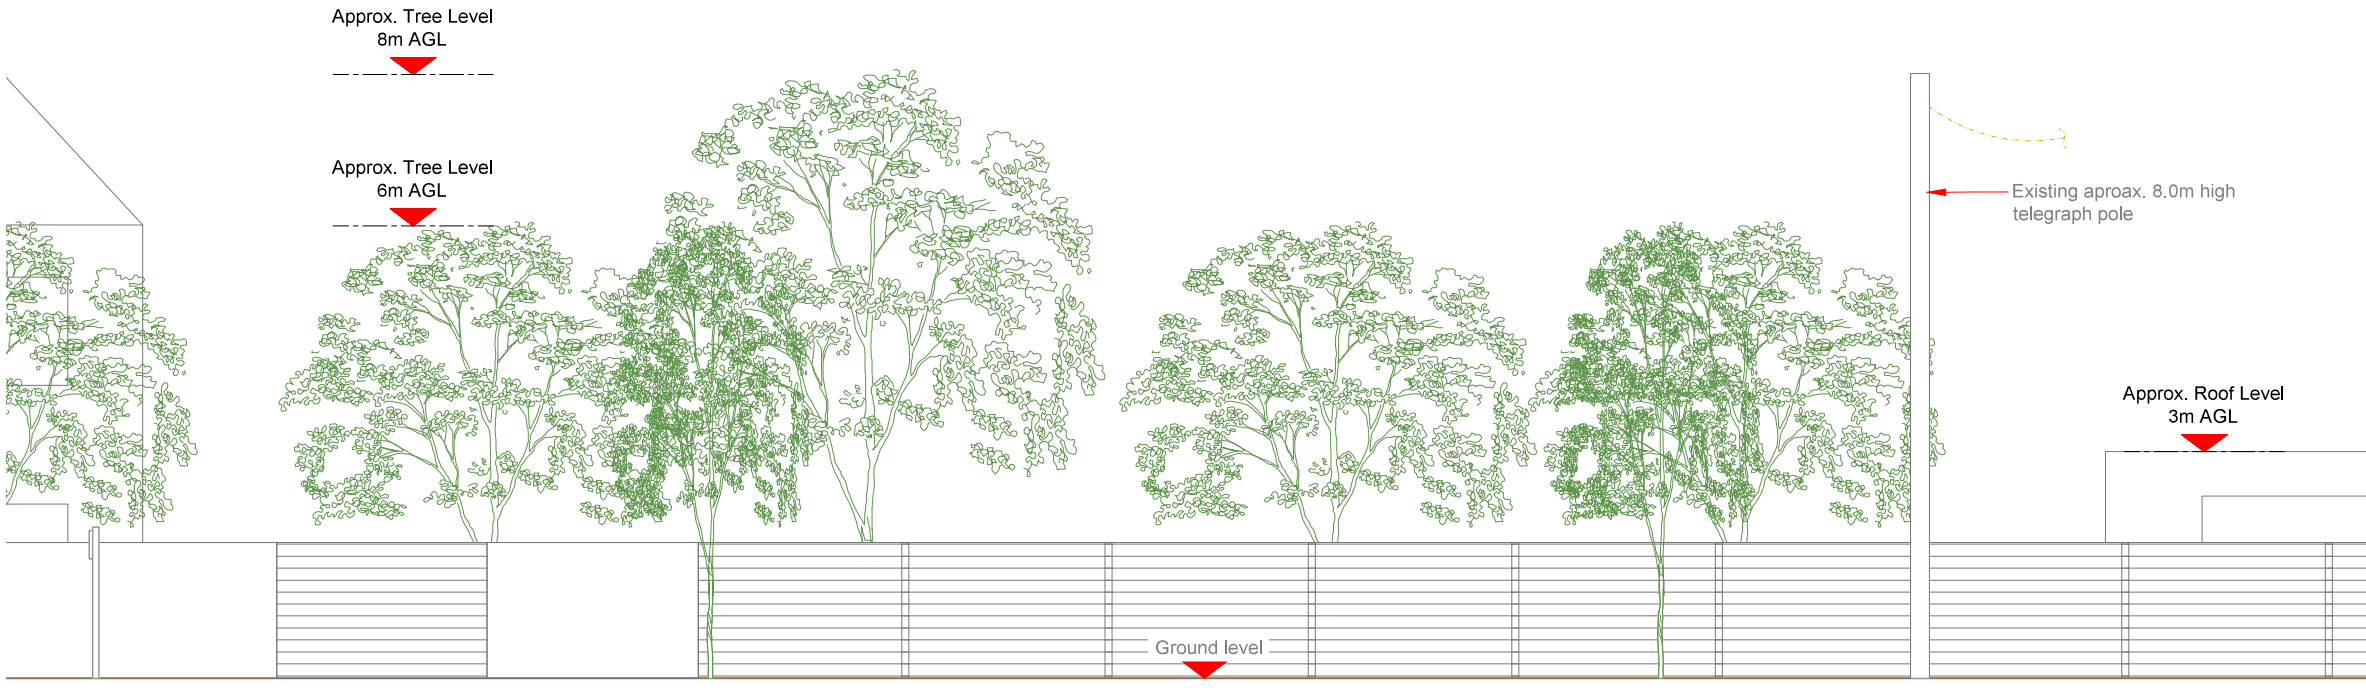

EXISTING ELEVATION A

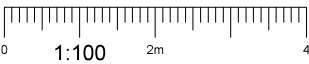

NOTES:
1. ALL DIMENSIONS IN MM UNLESS OTHERWISE NOTED.

Master:	MBNL / EE / H3G:	Project:	Purpose of Issue:	Issue:
M001	MBNL	H3G 5G UNILATERAL	Planning	A
Date:	30/03/2020	Revision / Upgrade Description:		
Drawn:	CDN	First Issue - Site nomination dated: TBC		
Checked:	DH			
Approved:	SD			



Hutchison 3G UK Limited
Star House, 20 Grenfell Road
Maidenhead, SL6 1EH
Tel: 01628 765 000
Fax: 01628 765 001

H3G Base Station Information line:
0845 6043000
Available 8am-8pm Monday to Friday

Design Consultant & Principal Contractor:



WHP Telecoms
Unit 1 Maple Park,
Low Fields Avenue, Leeds
LS12 6HH

Tel: 01133023550
e-mail: info@whptelecoms.com

Site Name:

LOCKE AVENUE

Site ID:

BAR10731

Address:

LOCKE AVENUE,
BARNSELY,
SOUTH YORKSHIRE,
S70 1QH

Title:

150 EXISTING ELEVATION A

Project:

H3G 5G UNILATERAL

Purpose of Issue:

PLANNING

EE Cell ID:	MBNL Cell ID:	3UK Cell ID:
N/A	N/A	N/A

Master Drawing No:	Issue:
BAR10731_M001	A



100mm

50mm

10mm



PROPOSED H3G SITE PLAN

1:100

2m

4

Antenna Aperture ID	Proposed 4G/5G Bearing	Operator: Shared/ EE/H3G
A1	0°	H3G
A2	0°	H3G
B1	120°	H3G
B2	120°	H3G
C1	240°	H3G
C2	240°	H3G

NOTES:

1. ALL DIMENSIONS IN MM UNLESS OTHERWISE NOTED.

Approx. Tree Level
6m AGL

Existing overhead telephone lines
Existing aproax. 8.0m high telegraph pole

Locke Ave
(30mph)

Approx. Tree Level
6m AGL

Approx. Tree Level
6m AGL

500

Proposed Phase 8 monopole c/w
wraparound cabinet at base

6100

Proposed 2No. H3G cabinets

Proposed G-100876 cabinet

Approx. Tree Level
6m AGL

ELEVATION A

Approx. Tree Level
8m AGL

Approx. Tree Level
6m AGL

Footpath

Existing aproax. 8.5m
high streetlight

Approx. Tree Level
6m AGL



Hutchison 3G UK Limited
Star House, 20 Grenfell Road
Maidenhead, SL6 1EH
Tel: 01628 765 000
Fax: 01628 765 001

H3G Base Station Information line:
0845 6043000
Available 8am-8pm Monday to Friday

Design Consultant & Principal Contractor:



WHP Telecoms
Unit 1 Maple Park,
Low Fields Avenue, Leeds
LS12 6HH

Tel: 01133023550
e-mail: info@whptelecoms.com

Site Name:
LOCKE AVENUE

Site ID:
BAR10731

Address:
LOCKE AVENUE,
BARNSELY,
SOUTH YORKSHIRE,
S70 1QH

Title:
210 PROPOSED H3G SITE PLAN

Project:
H3G 5G UNILATERAL

Purpose of Issue:
PLANNING

EE Cell ID: N/A	MBNL Cell ID: N/A	3UK Cell ID: N/A
--------------------	----------------------	---------------------

Master Drawing No: BAR10731_M001	Issue: A
-------------------------------------	-------------

Top of Tower +20.0m AGL

C/L of AAU +19.60m AGL

C/L of Apertures +17.70m AGL

Proposed Phase 8 monopole c/w
wraparound cabinet at base

Approx. Tree Level
8m AGL

Approx. Tree Level
6m AGL

Existing aproax. 8.0m high
telegraph pole


Approx. Roof Level
3m AGL

Ground level

Proposed 2No. H3G cabinets

Proposed G-100876 cabinet

PROPOSED H3G ELEVATION

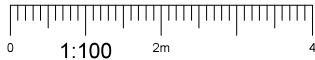

Antenna Aperture ID	Proposed 4G/5G Bearing	Operator: Shared/ EE/H3G
A1	0°	H3G
A2	0°	H3G
B1	120°	H3G
B2	120°	H3G
C1	240°	H3G
C2	240°	H3G

NOTES:
1. ALL DIMENSIONS IN MM UNLESS OTHERWISE NOTED.

Master:	MBNL / EE / H3G:	Project:	Purpose of Issue:	Issue:
M001	MBNL	H3G 5G UNILATERAL	Planning	A
Date:	30/03/2020	Revision / Upgrade Description:		
Drawn:	CDN	First Issue - Site nomination dated: TBC		
Checked:	DH			
Approved:	SD			



Hutchison 3G UK Limited
Star House, 20 Grenfell Road
Maidenhead, SL6 1EH
Tel: 01628 765 000
Fax: 01628 765 001

H3G Base Station Information line:
0845 6043000
Available 8am-8pm Monday to Friday

Design Consultant & Principal Contractor:



WHP Telecoms
Unit 1 Maple Park,
Low Fields Avenue, Leeds
LS12 6HH

Tel: 01133023550
e-mail: info@whptelecoms.com

Site Name:	LOCKE AVENUE		
Site ID:	BAR10731		
Address:	LOCKE AVENUE, BARNSELY, SOUTH YORKSHIRE, S70 1QH		
Title:	260 PROPOSED H3G ELEVATION		
Project:	H3G 5G UNILATERAL		
Purpose of Issue:	PLANNING		
EE Cell ID:	MBNL Cell ID:	3UK Cell ID:	
N/A	N/A	N/A	
Master Drawing No:			Issue:
BAR10731_M001			A