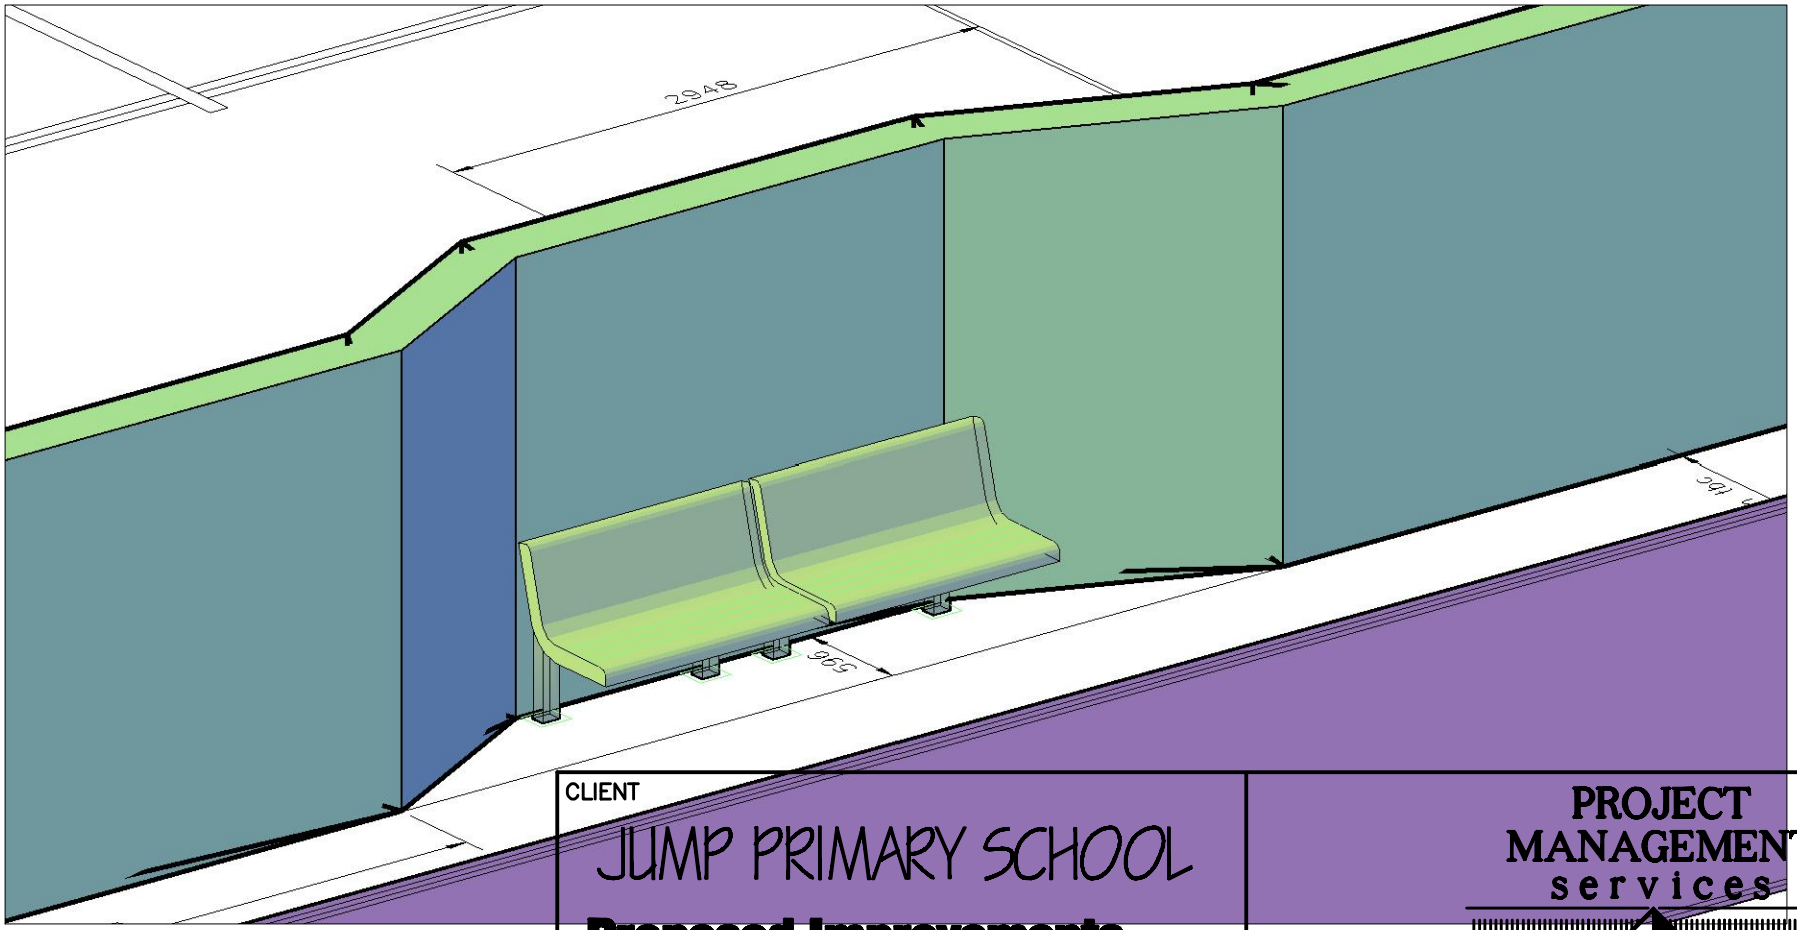


CLIENT

JUMP PRIMARY SCHOOL

Proposed Improvements

PROJECT

Retaining Wall

Seating proposal

FILE NAME	DWG.No		
jump_01.dwg	****/01		
DATE	**DRAWN**	**SCALE**	**REV.**
08/2008	jjb	1:50	

PROJECT MANAGEMENT services

CHARTERED CONSTRUCTION CONSULTANTS

4 HUDDERSFIELD ROAD,BARNSLEY, SOUTH YORKSHIRE S70 2LT

TELEPHONE (01226) 286276 FAX (01226) 731265

e-mail: info@pmsdesign.co.uk

Project Management Services 2008