


Proposed Extension

Mr T Pickersgill
38 Deacons Way
Monk Bretton
Barnsley
South Yorkshire
S71 2HU

27/10/16


Re Location of
Existing Up &
Over Garage Door

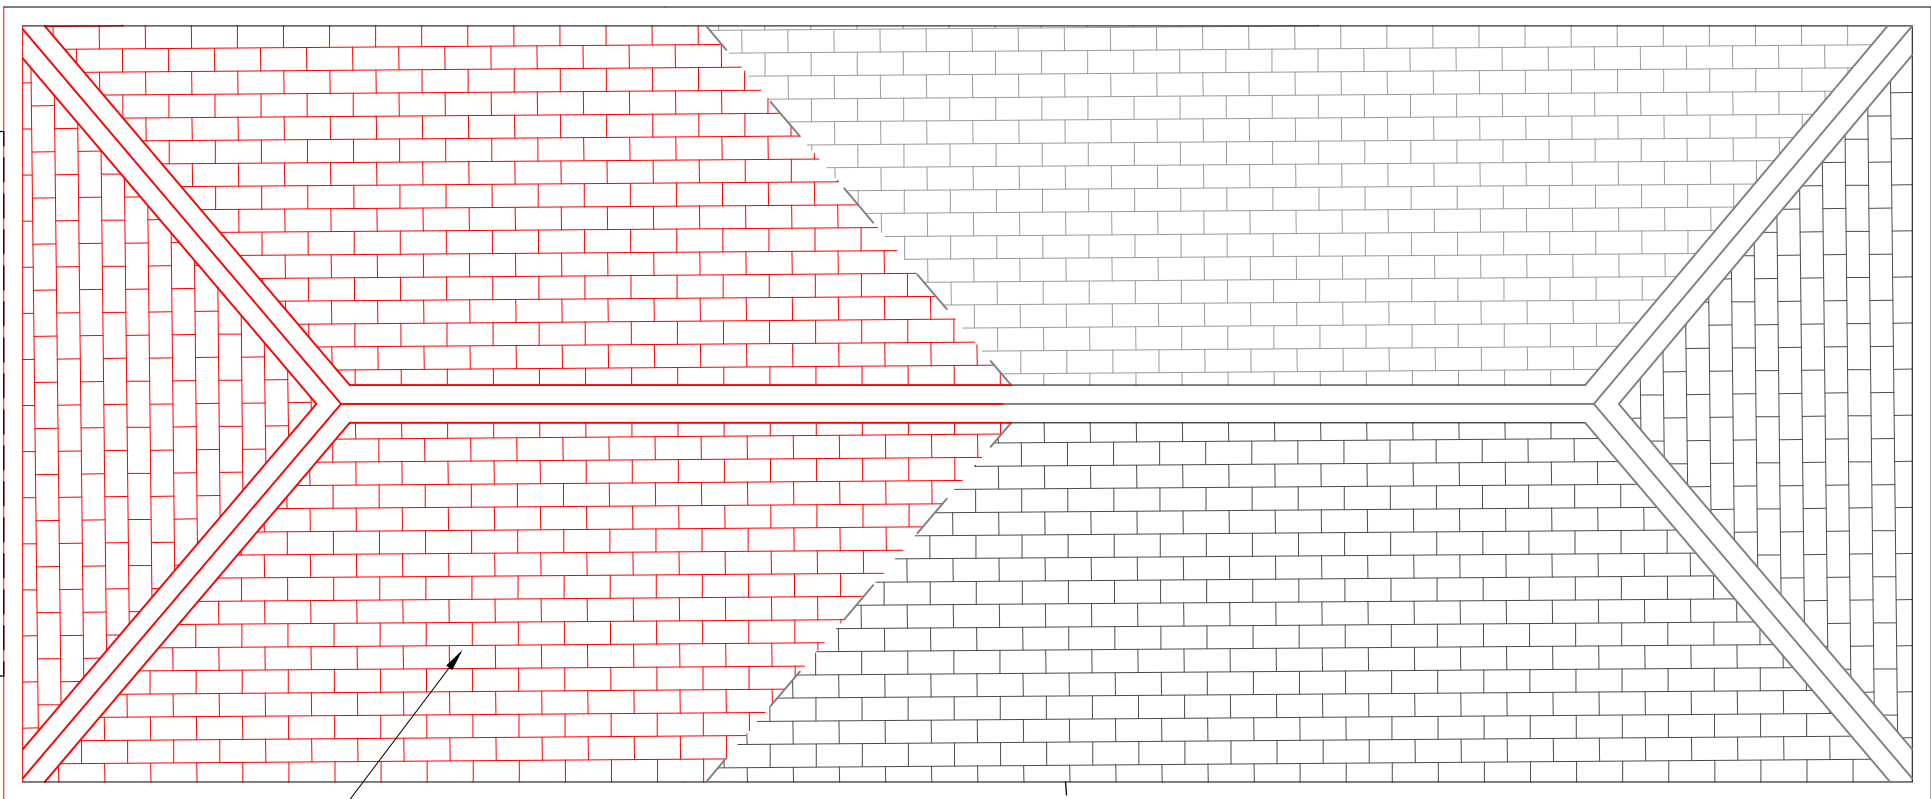

Roof Construction
& Finish As Existing


Existing Hinged
Door

Wall Construction
& Finish As Existing

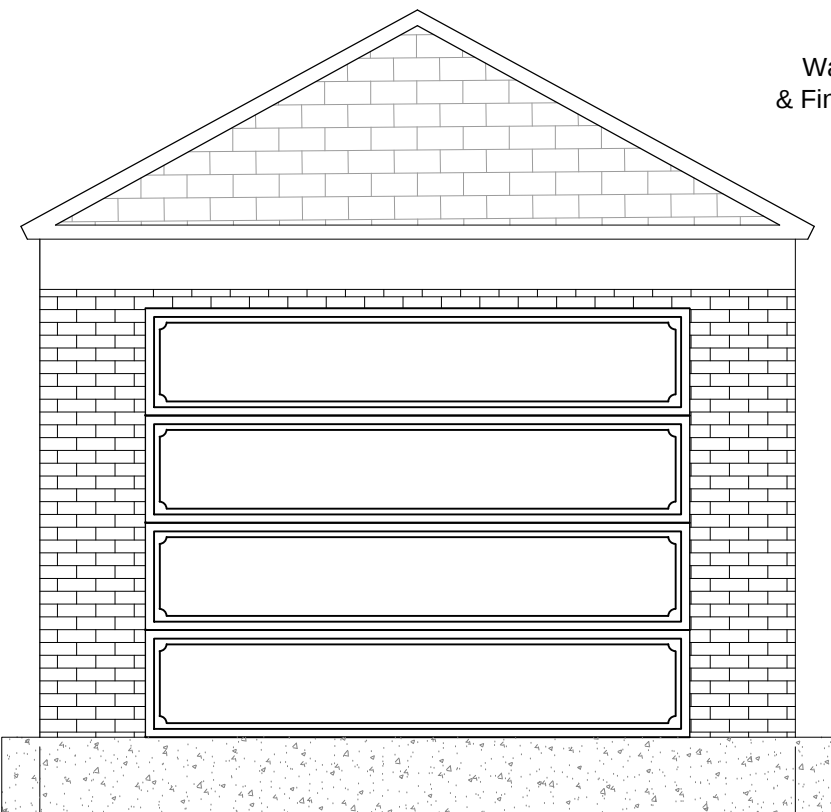

4000

Foundations Extended
From Existing

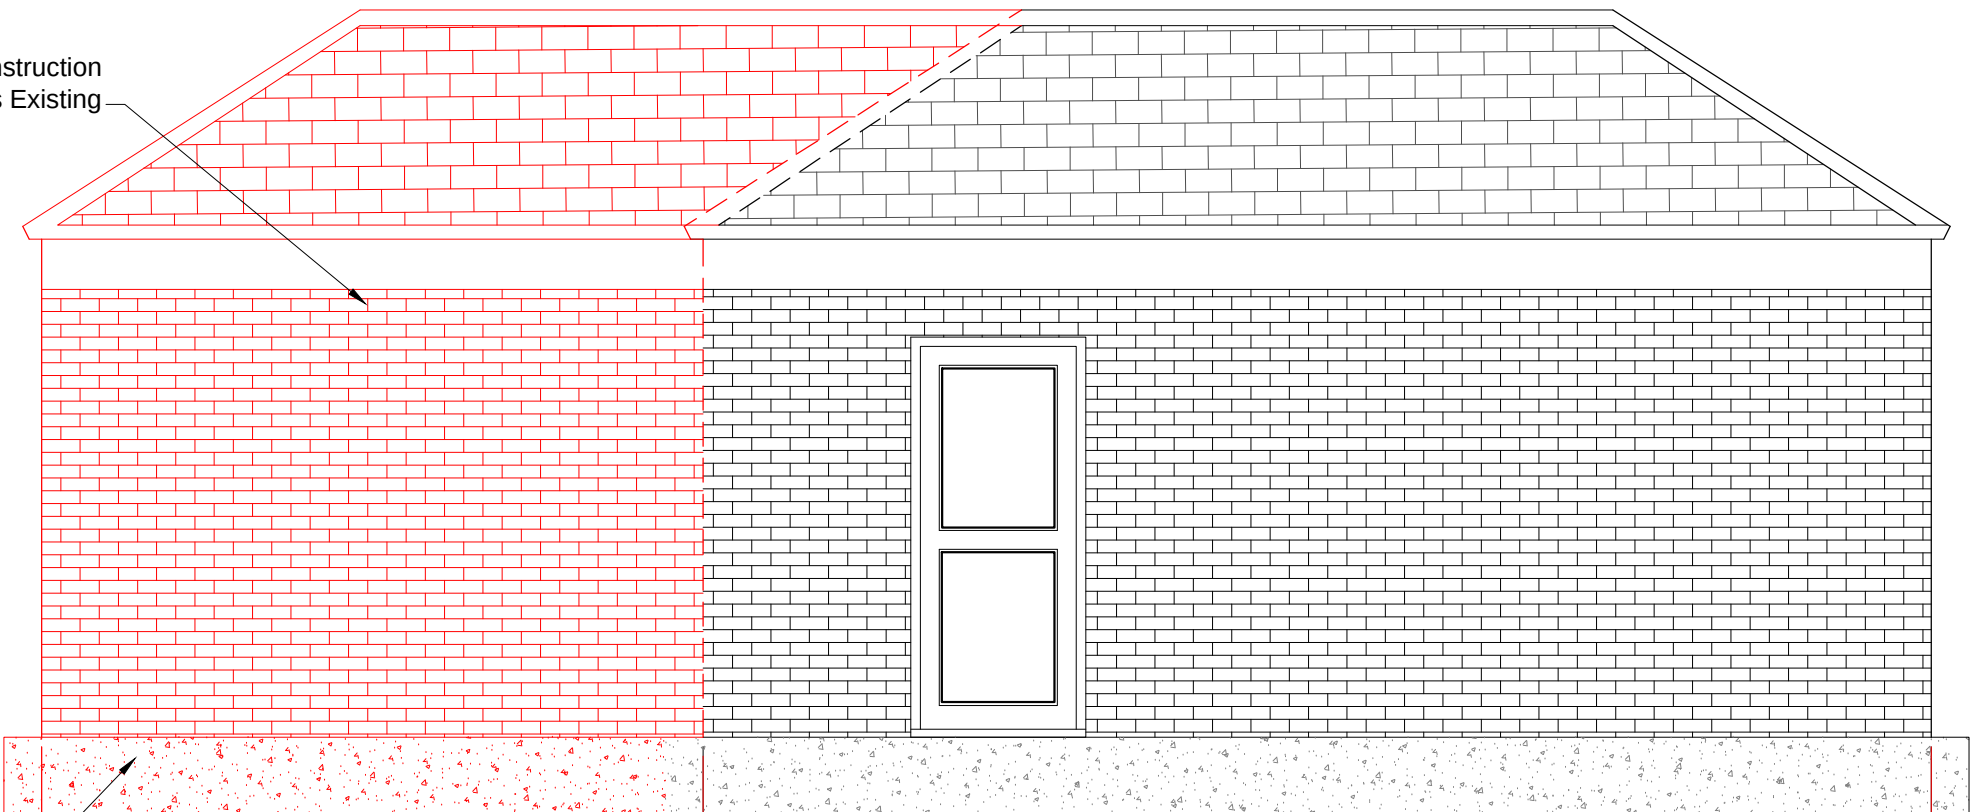

3500 Proposed Extension

6500

10000

SCALE : 1:40 @ A3