
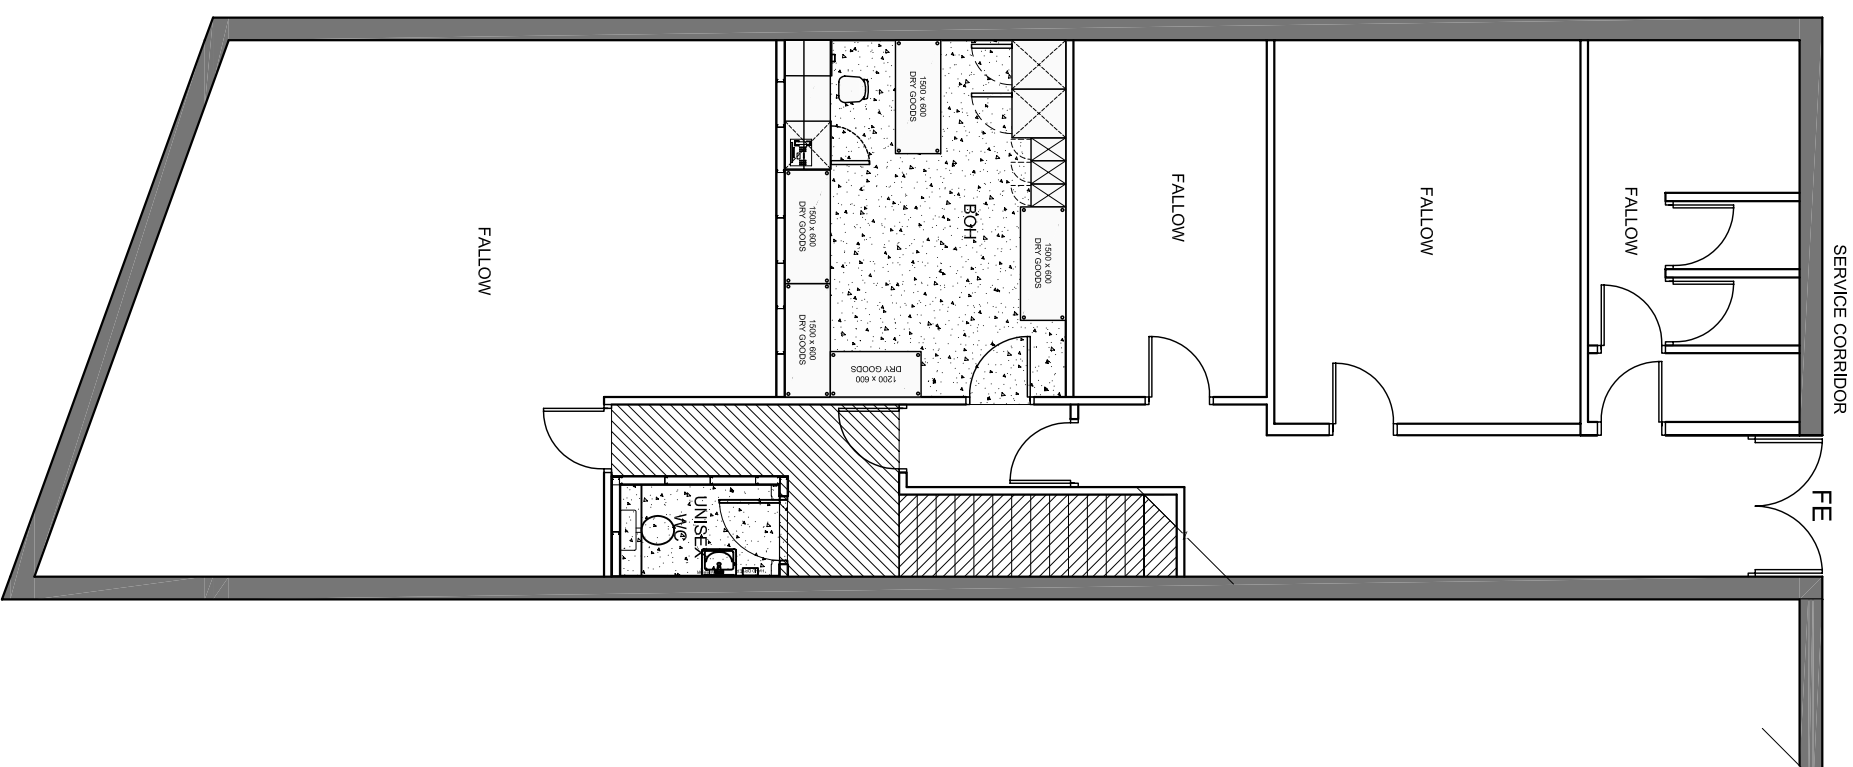


TOTAL GF AREA:	1668 ft ²
TOTAL FF AREA (BEING USED):	155 m ²
TOTAL AREA (INCLUDING STAIRS):	3056 ft ²
	284 m ²

FLOOR FINISHES LEGEND

- | | | |
|---|-----------|--------------------------|
|  | F1 | ENTRANCE MATTING |
|  | F2 | OAK AMTICO |
|  | F3 | CERAMIC BRICKBOND TILING |
|  | F4 | AMTICO BORDER |
|  | F5 | NEWHAY CARPET |
|  | F6 | AMTICO PALISANDER |
|  | F8 | POLYSAFE VINYL |

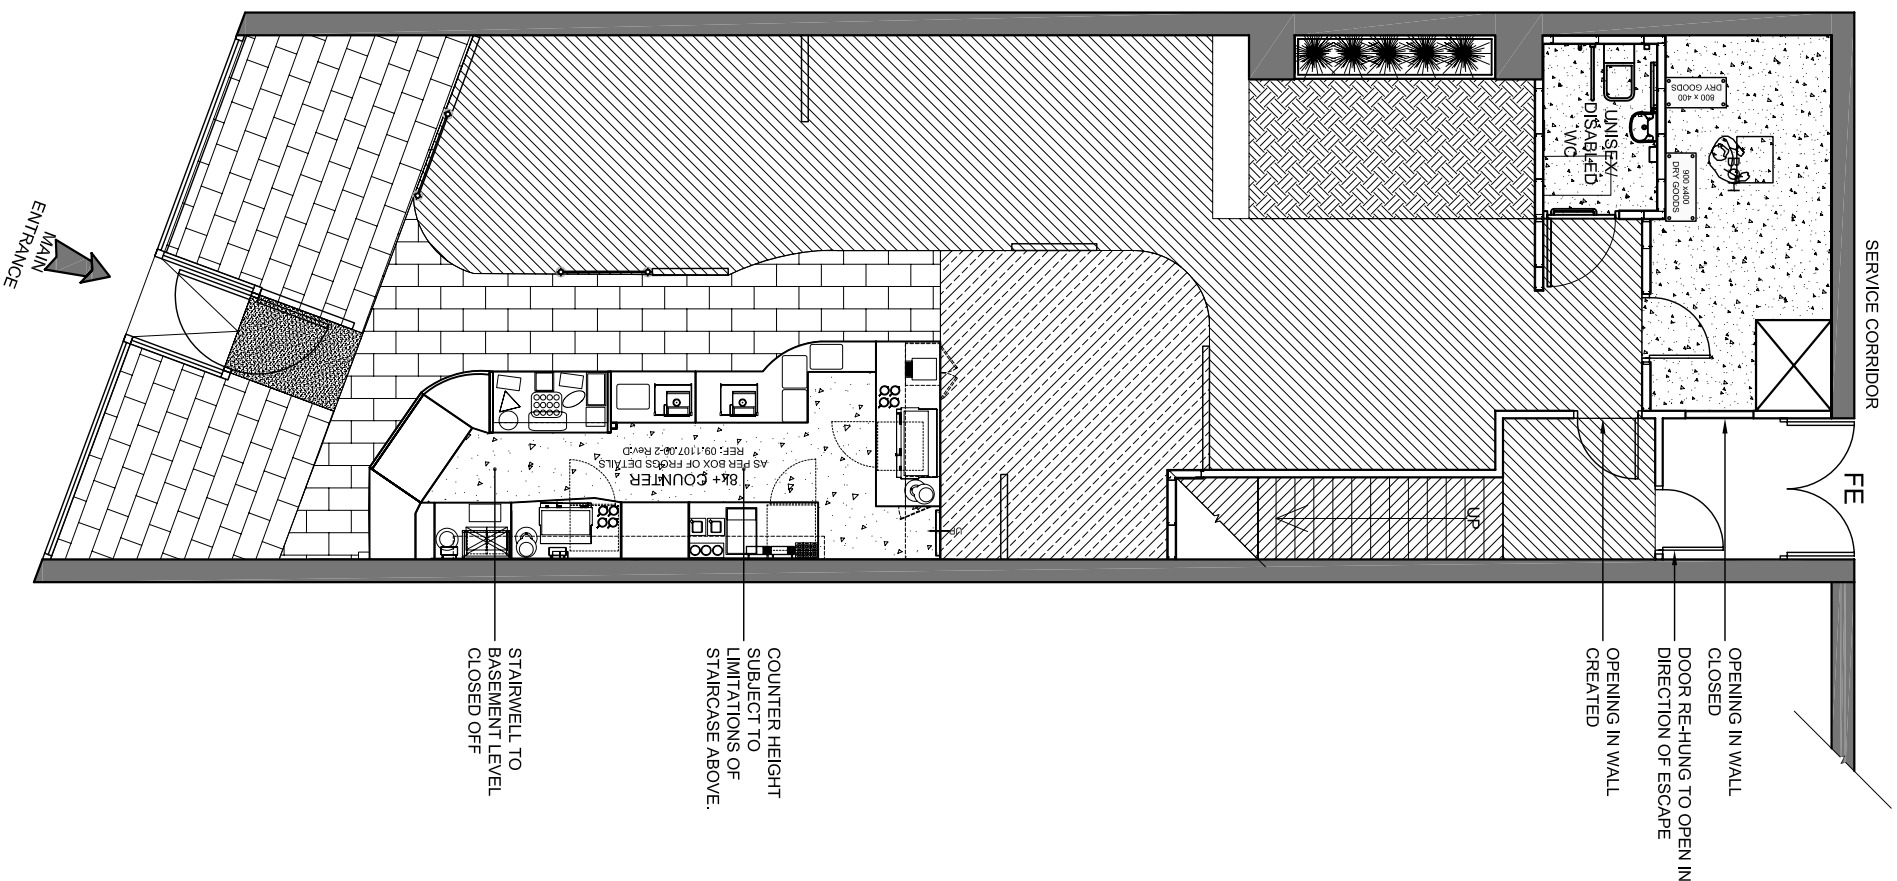

THIS DRAWING IS NOT TO BE SCALED. ONLY PLUMBED DIMENSIONS ARE TO BE FOLLOWED. CONTRACTORS TO CHECK ALL DIMENSIONS & CONDITIONS ON SITE & REFER ANY DISCREPANCY TO S.G.M MANAGEMENT AND DESIGN LTD. THIS DRAWING IS THE SOLE PROPERTY OF S.G.M MANAGEMENT AND DESIGN LTD. AND MAY NOT BE COPIED OR REPRODUCED IN ANY MANNER WHATSOEVER WITHOUT THE OWNERS CONSENT.

© COPYRIGHT

REV	DESCRIPTION
A	SCHEMATIC PLAN ISSUED (24.02.11) PA

PROJECT UNIT 4,
10-18 QUEEN ST, BARNESLEY,
SOUTH YORKSHIRE,
S70 1RJ

CLIENT



DRAWING TITLE

**PROPOSED
GENERAL
LAYOUT**

DESIGN	PROJECT MANAGER	SCALE	DATE
RWB	RB	1:100@A3	JAN 10
PROJECT NUMBER		DRAWING No.	REV
12609		0.1	A

SGM MANAGEMENT AND DESIGN LTD

104 HIGH STREET, THAME,
OXON, OX9 3DZ.
TEL: 01844 218333
FAX: 01844 218444
sgm.administration@sg-m.co.uk
www.sg-m.co.uk