
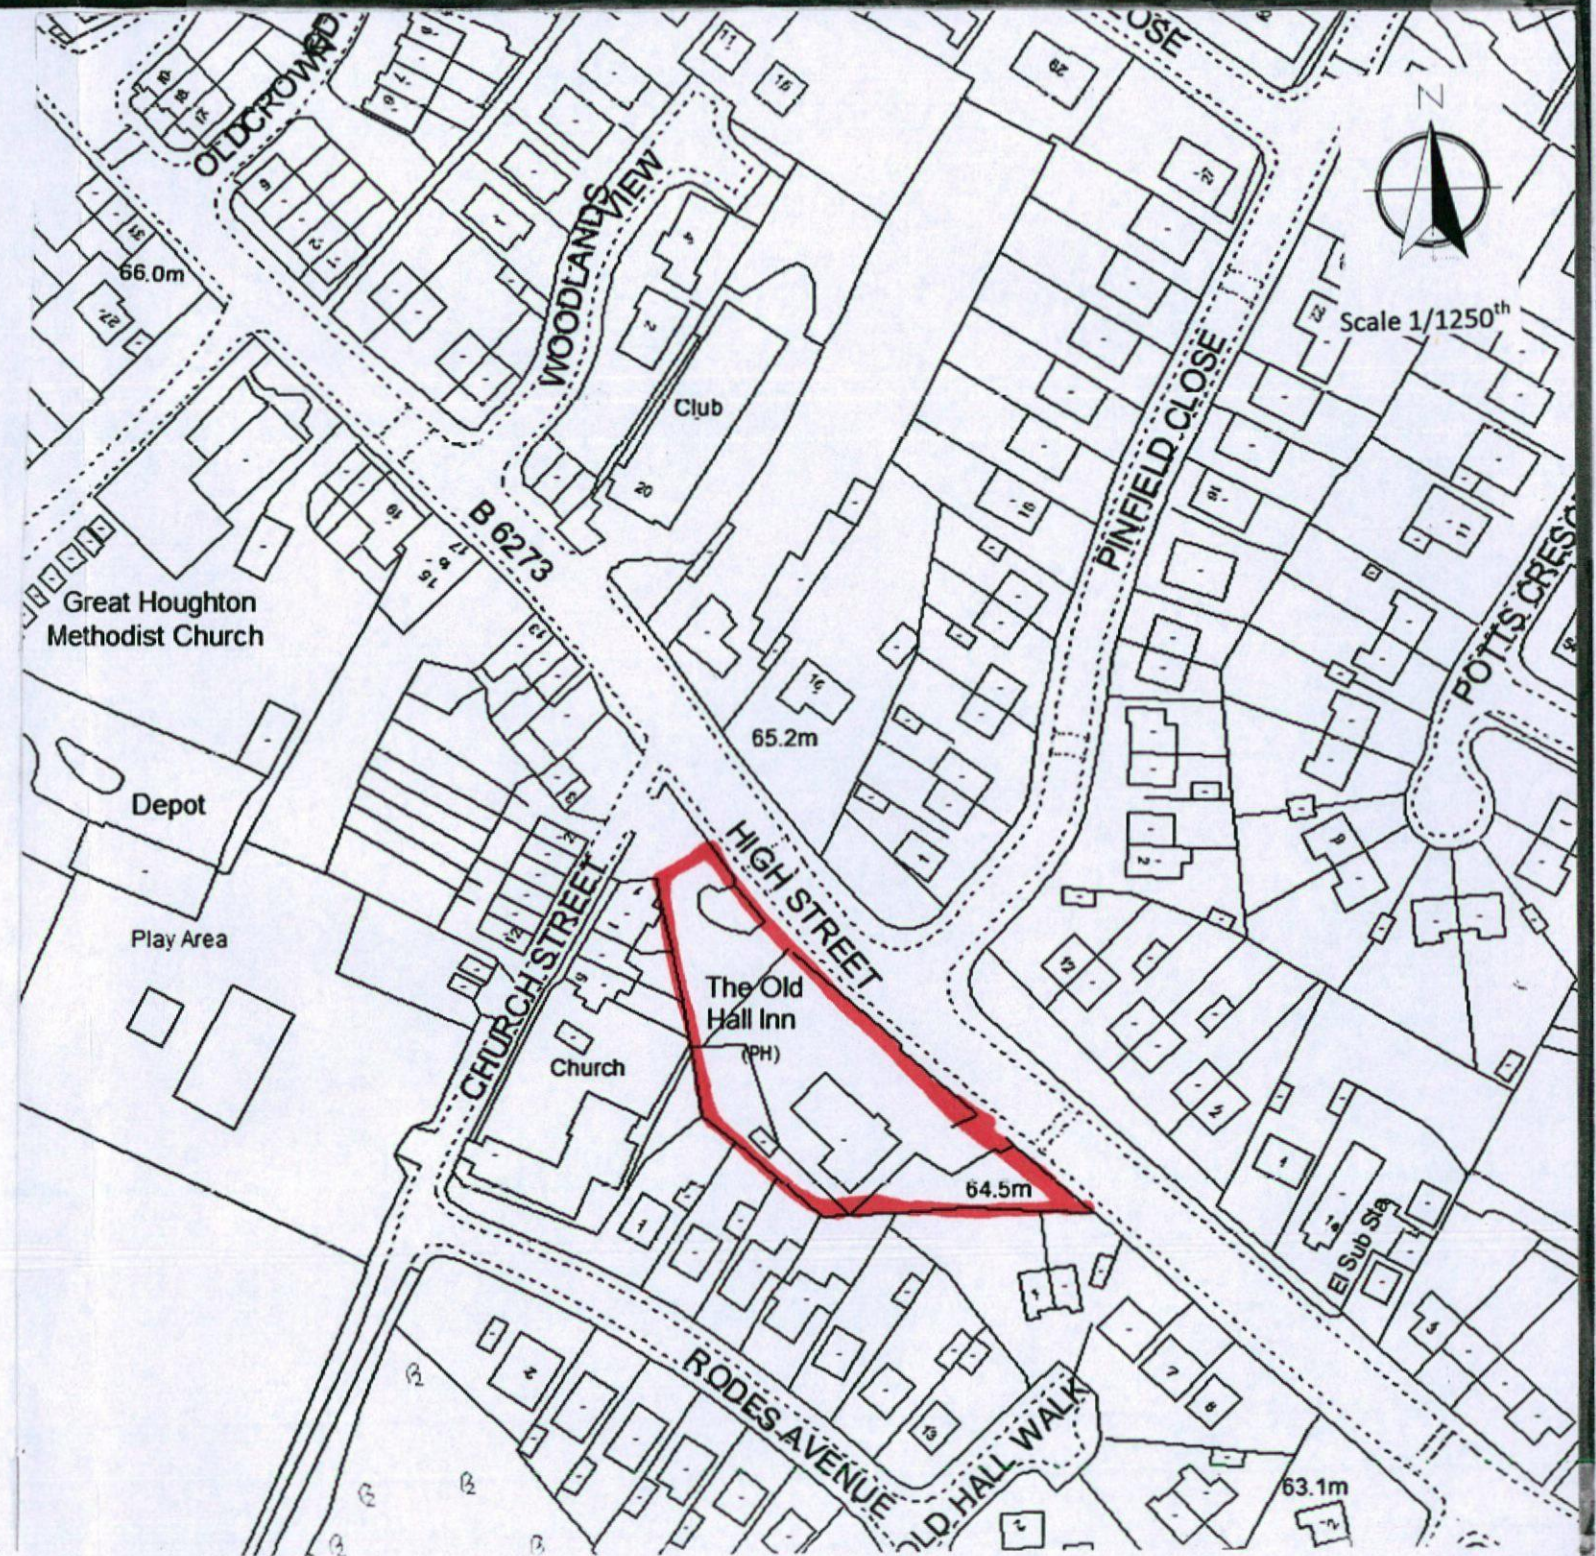


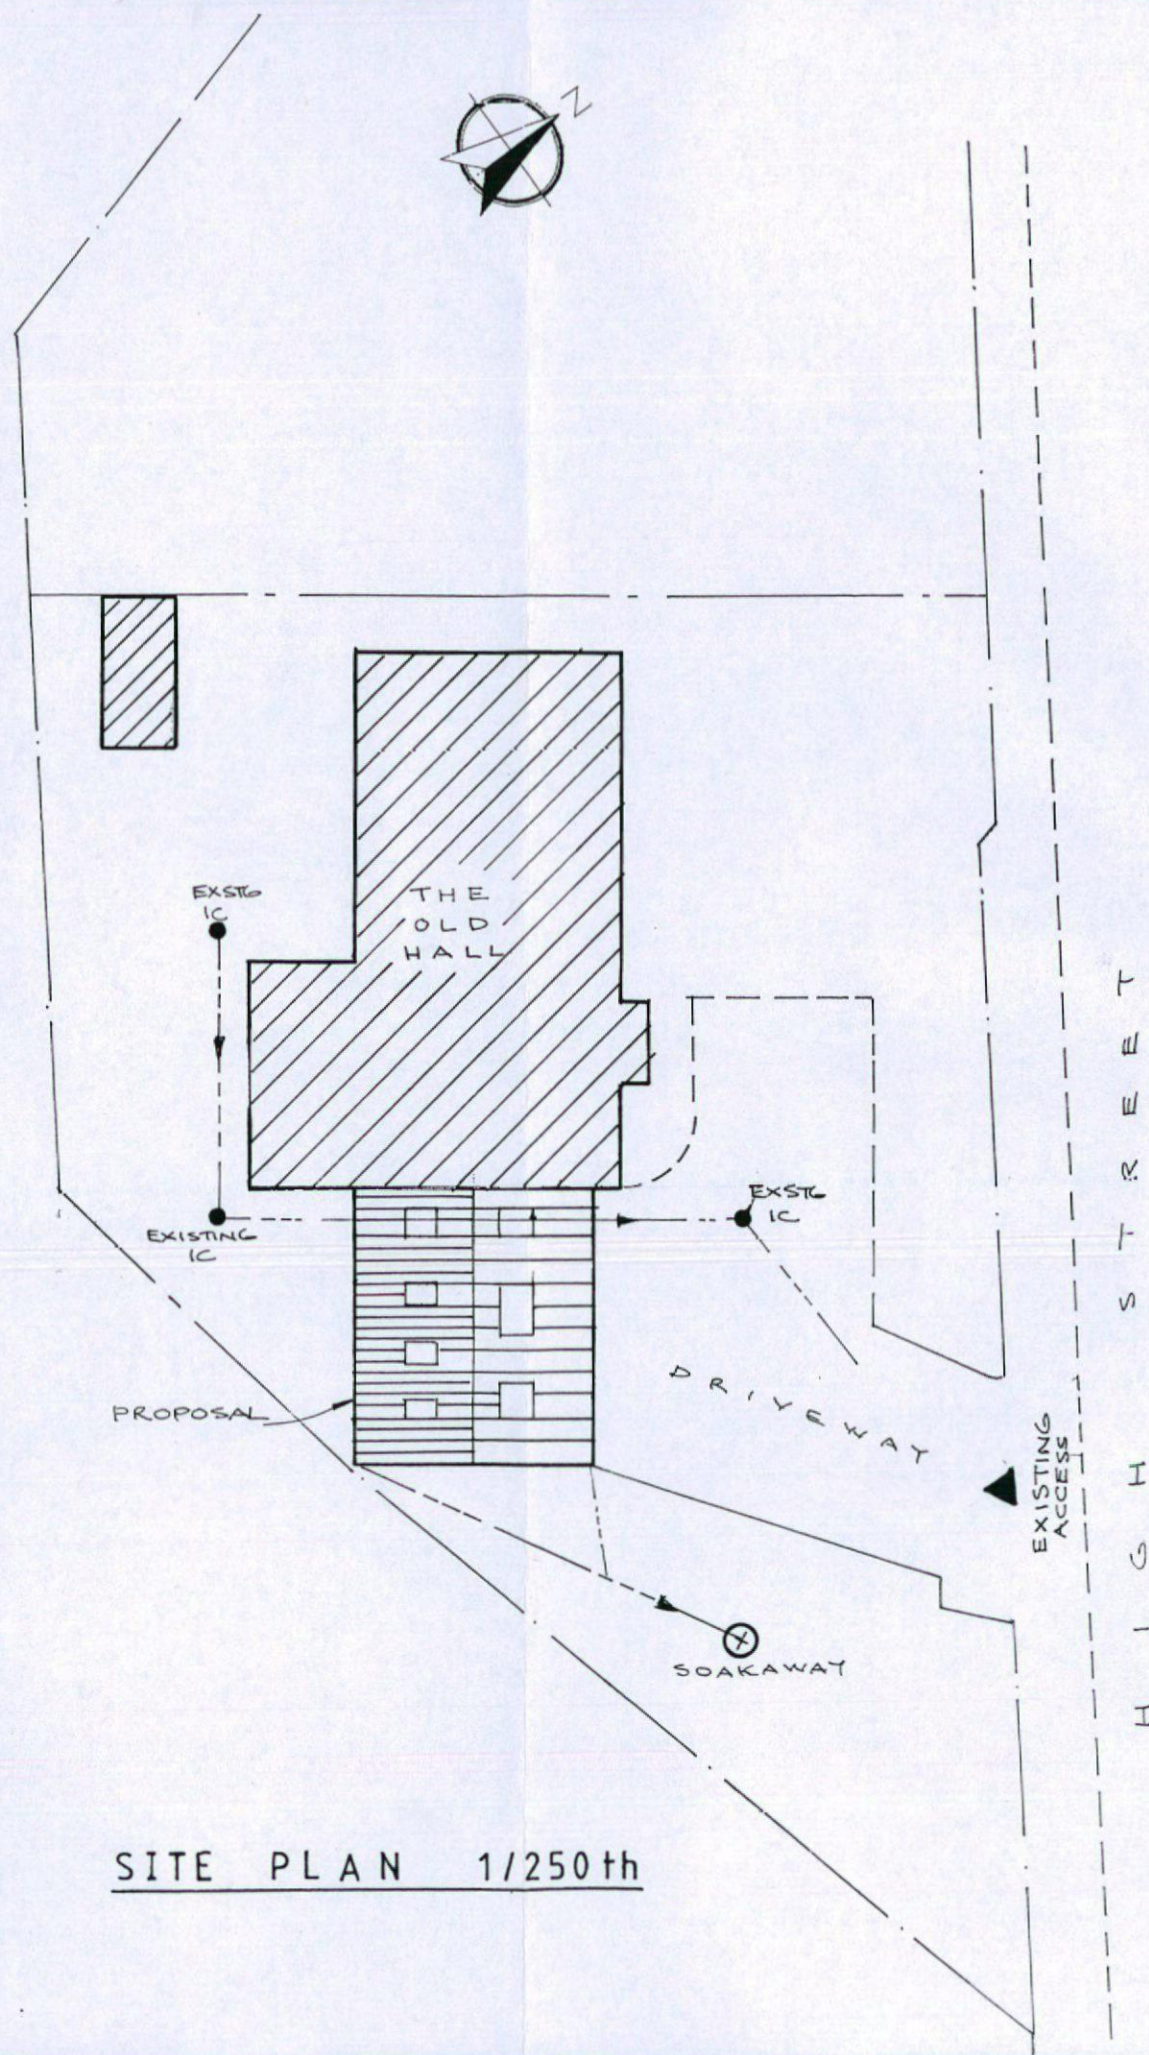

**PROPOSED ANNEXE ACCOMODATION with
DOUBLE GARAGE at THE OLD HALL INN,
1 HIGH STREET, GREAT HOUGHTON, BARNSELY**

DRAWING No. 2 SITE and LOCATION PLANS

SCALES 1/50th and 1/100th