




PROPOSED ELEVATION ON AREA AROUND ENTRANCE GATES 1:100

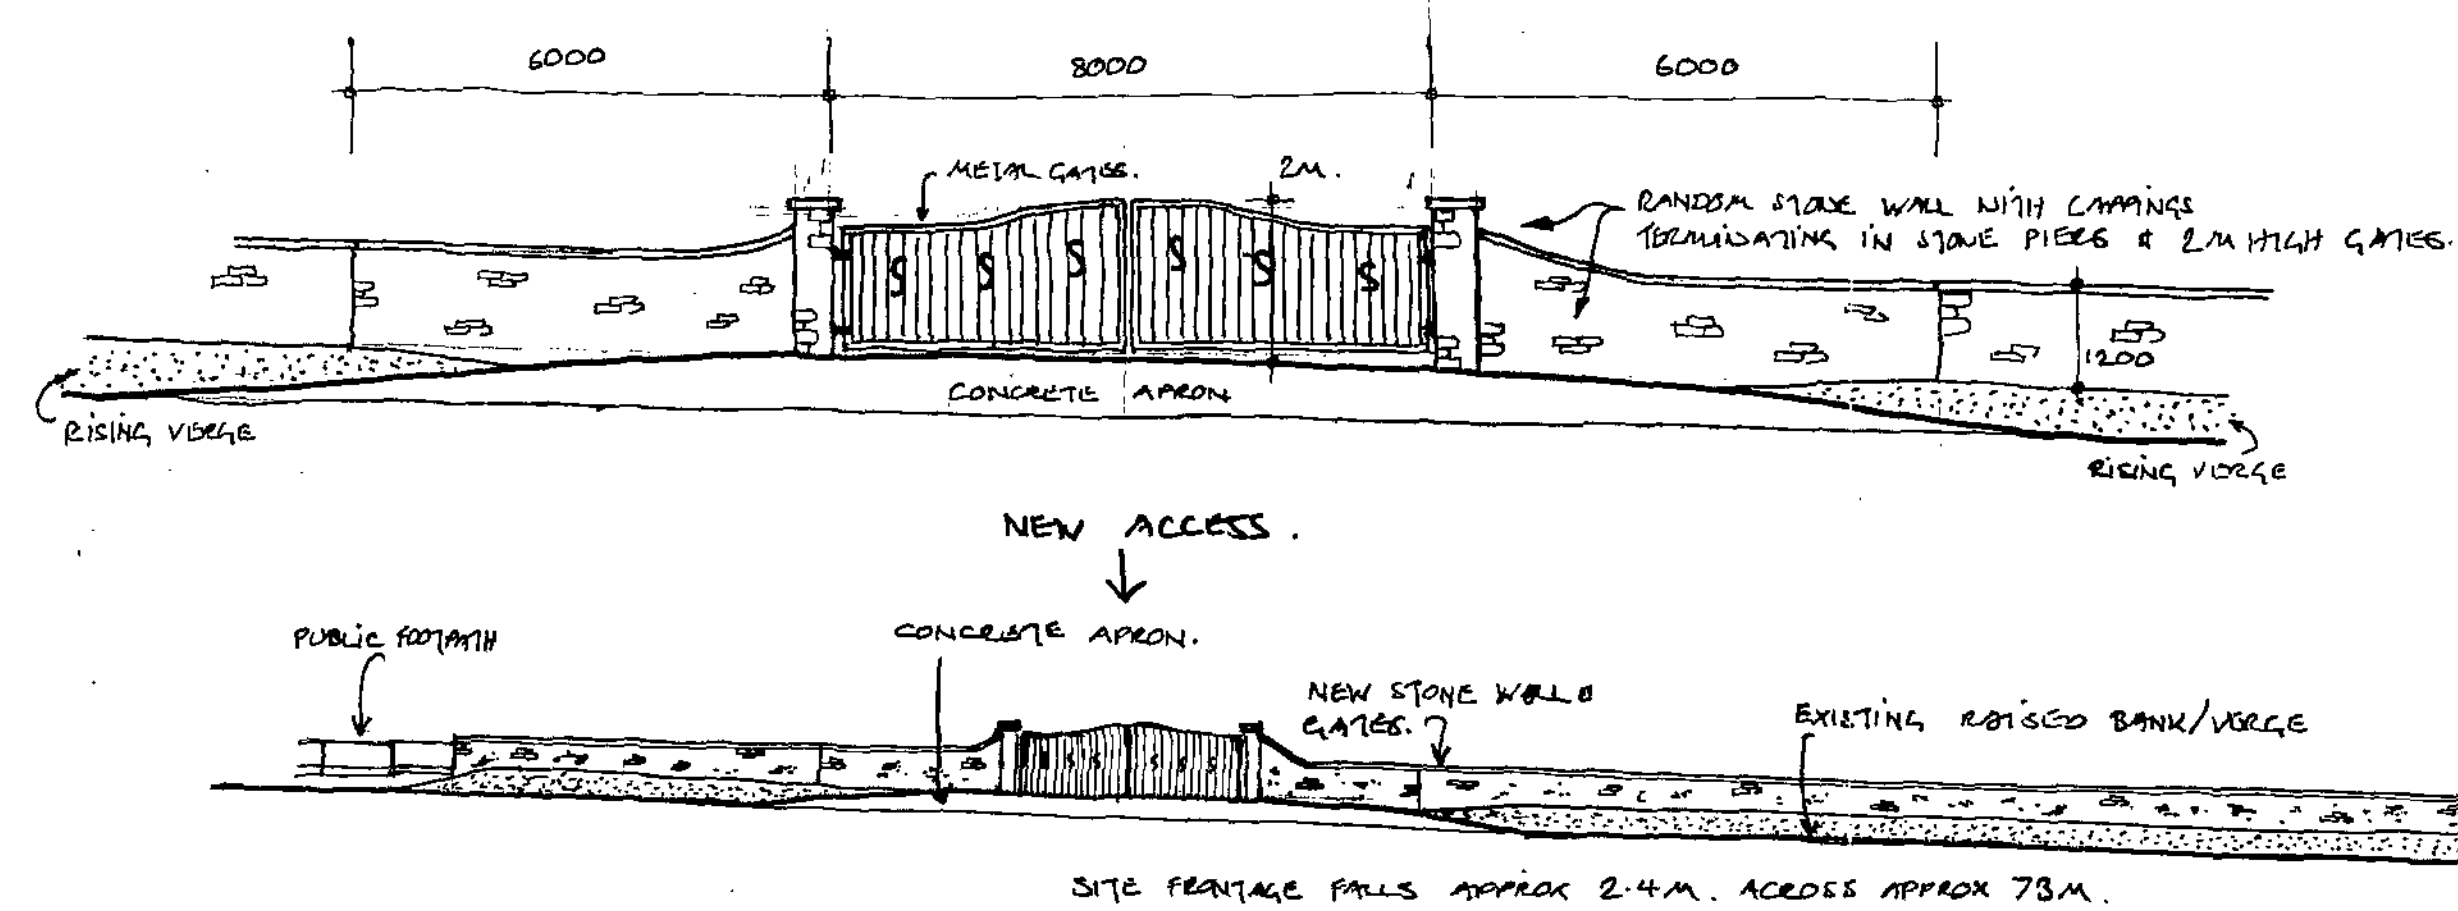

PROPOSED ELEVATION ON NEW BOUNDARY WALL & GATES 1:250

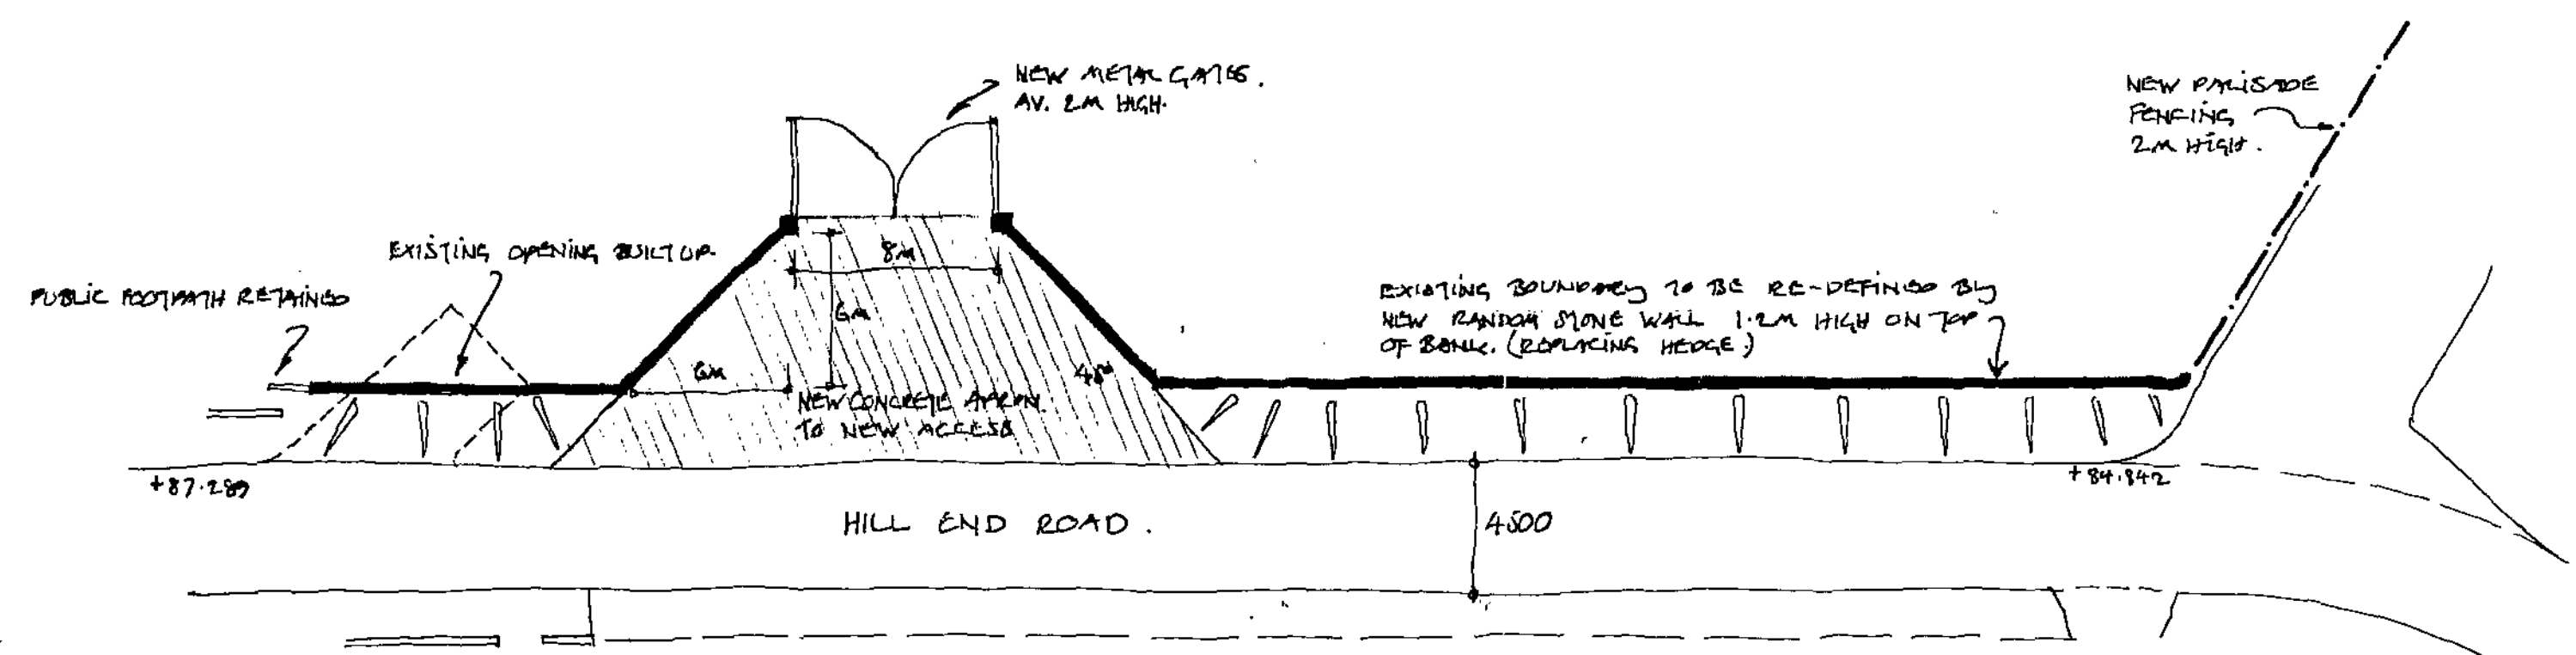

PROPOSED PLAN OF RELEVANT BOUNDARY 1:250

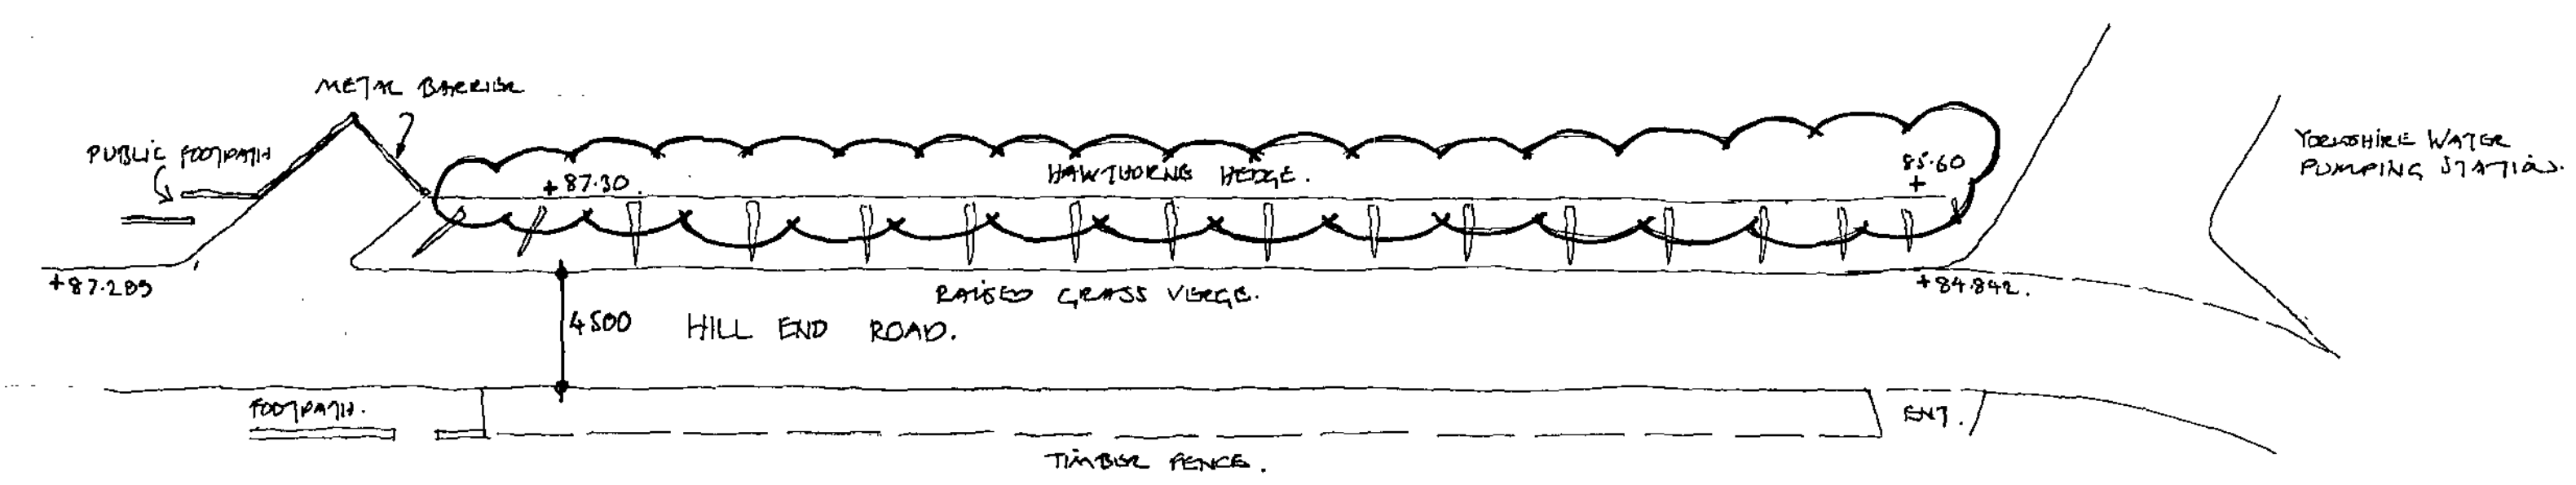

EXISTING PLAN OF RELEVANT BOUNDARY 1:250

- 1) This drawing and the design and details depicted thereon are the copyright of Peter Dimberline Chartered Architect.
- 2) All dimensions on this drawing are to be checked by the Contractor and any discrepancies are to be reported to the Architect.
- 3) Do not scale critical dimensions off this drawing.
- 4) Contractor to ensure that all Health & Safety requirements (CDM Regulations) in relation to this project will be complied with.

REVISIONS

PETER DIMBERLINE
CHARTERED ARCHITECT

Dip. Arch RIBA

2 TIPSEY COURT
WAKEFIELD ROAD
STAIN CROSS
BARNLEY S75 6FZ

TEL/FAX (01226) 390947

CLIENT	NORTHERN SERVICES LTD.	
PROJECT	ERECTION OF BOUNDARY WALL & FORMATION OF NEW ACCESS.	
LOCATION	HILL END ROAD (SITE OFF) MAPPLEWELL, BARNLEY	
DRAWING	EXISTING & PROPOSED DETAILS	
SCALES	1:250 & 1:100	DATE SEP. 11.
DRWG. No.	2011/013/01.	DRAWN BY PD.
REV		