




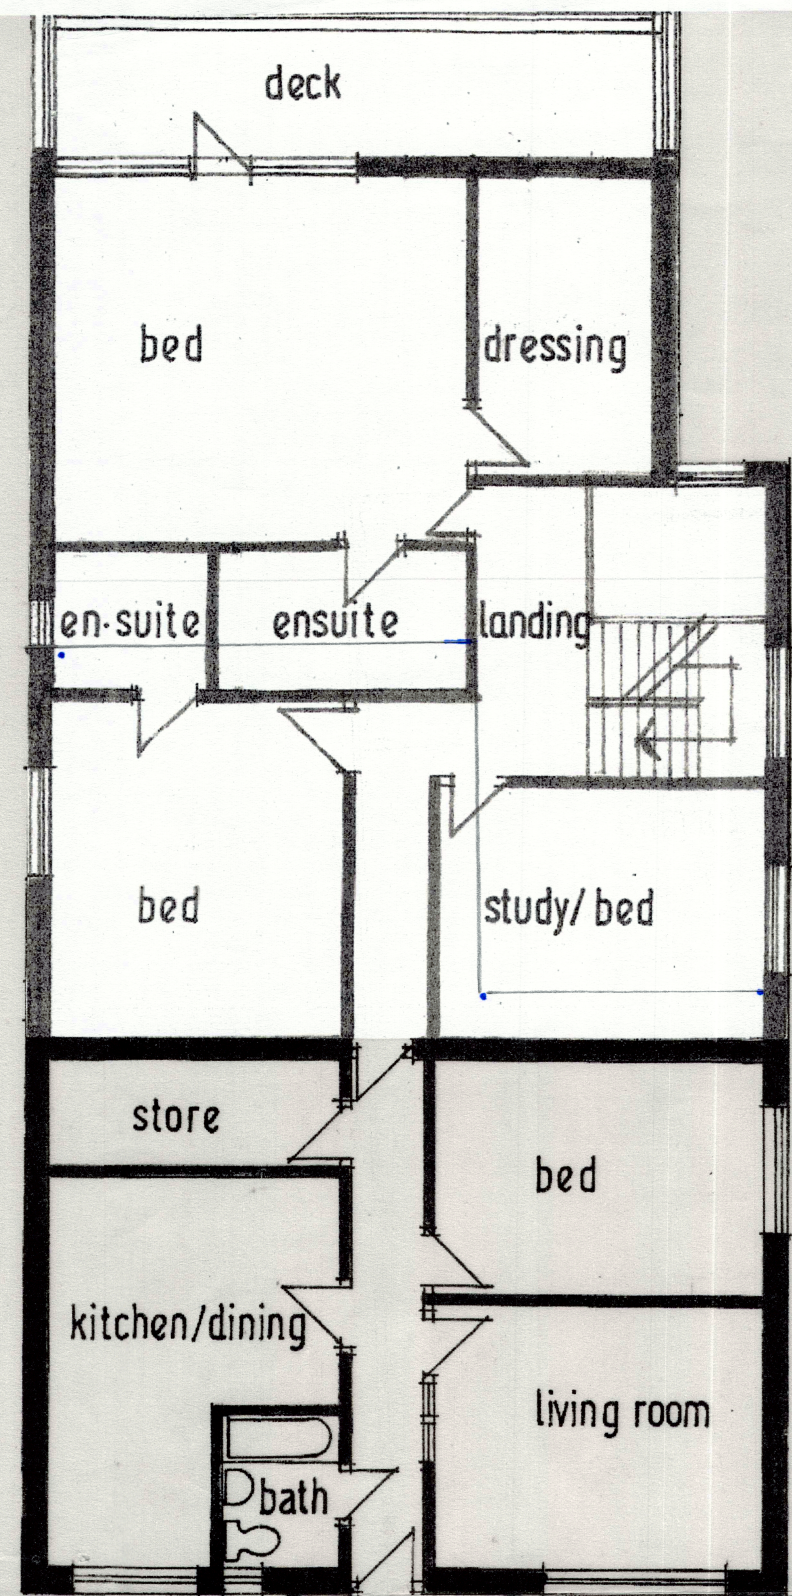


ground/middle level plan

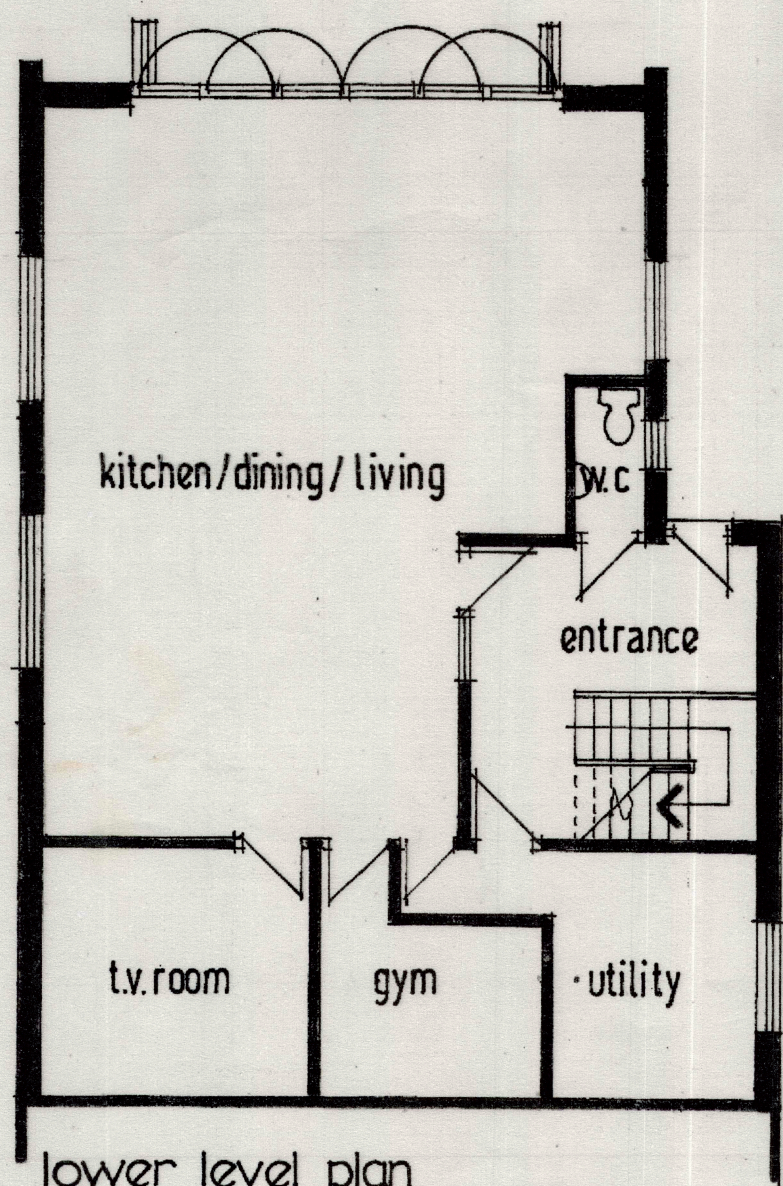


lower level plan

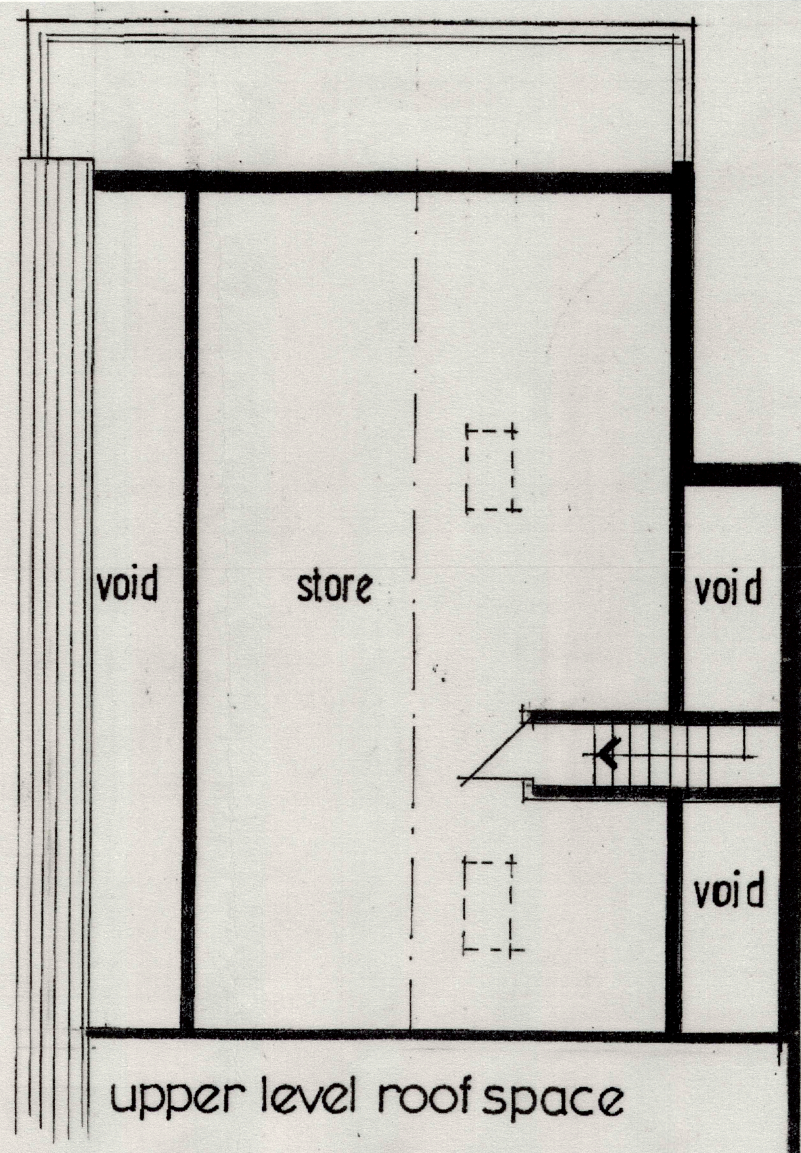


upper level roof space

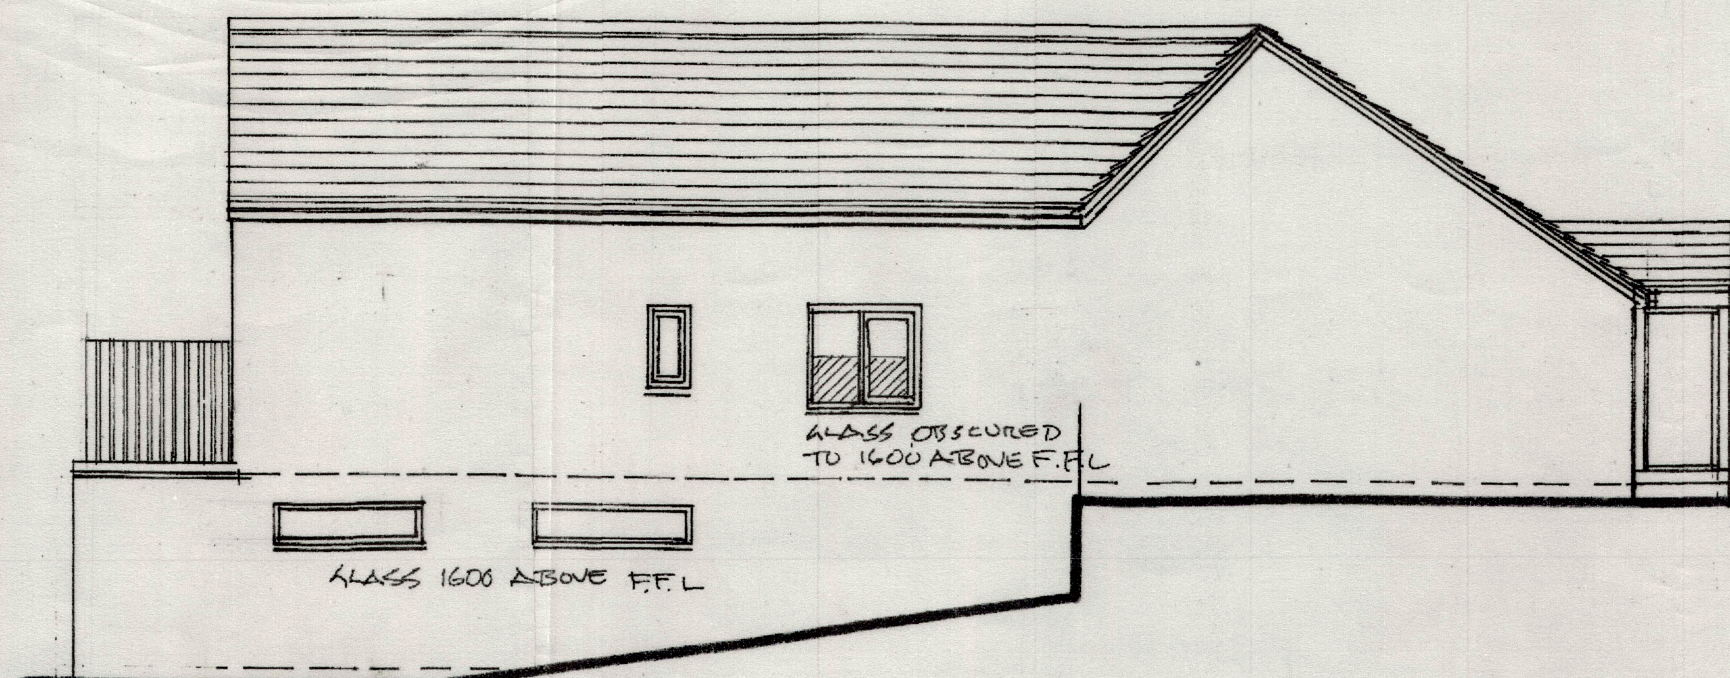

south elevation

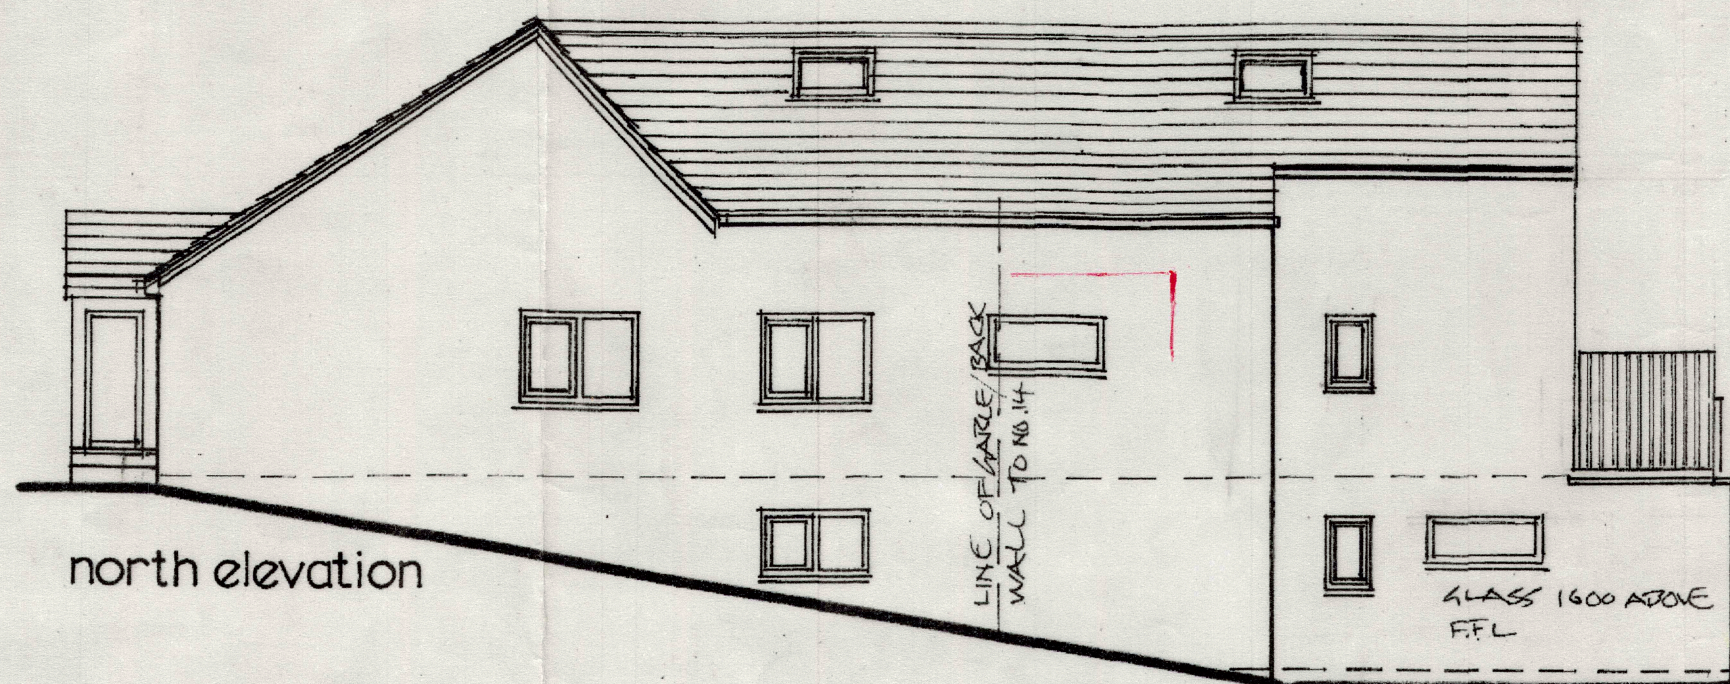


north elevation

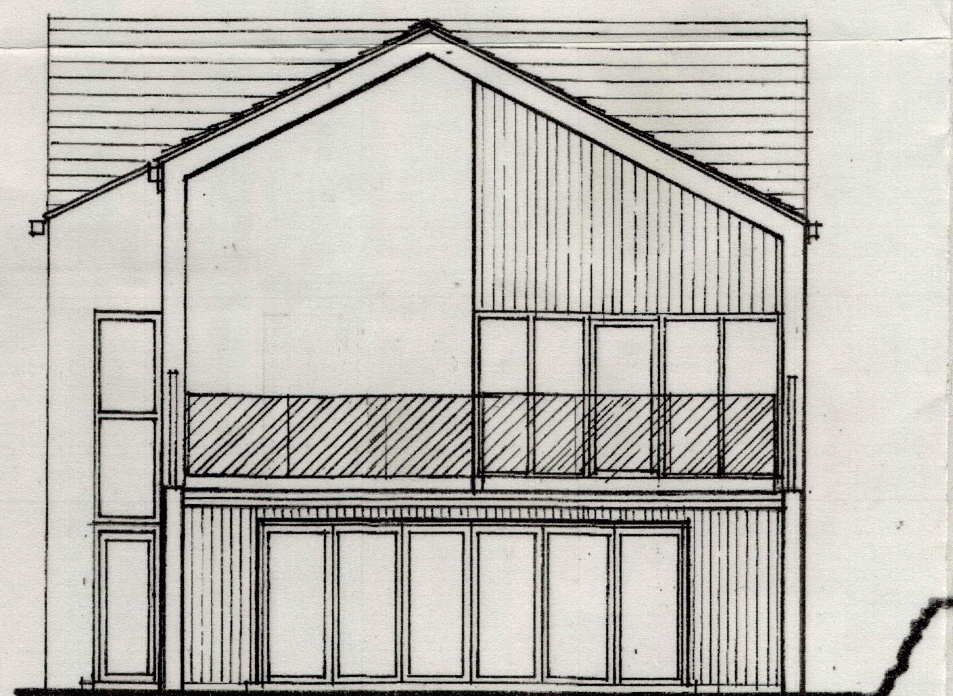


west elevation




east elevation

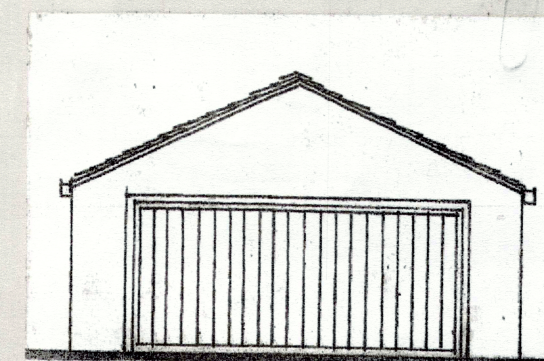


garage front

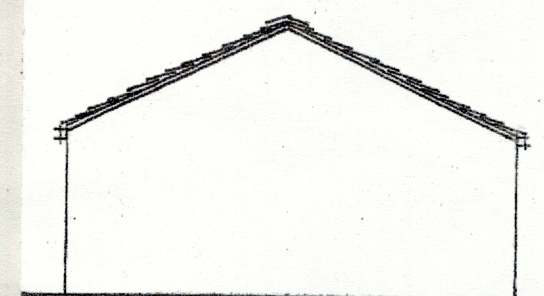

rear

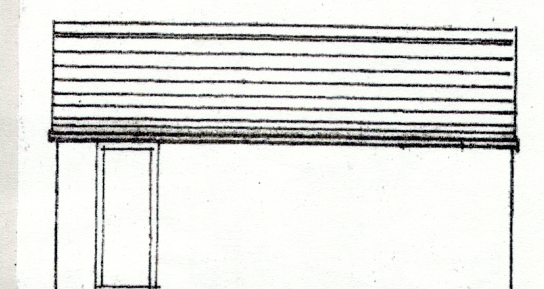

sides DOOR ON NORTH ELEVATION

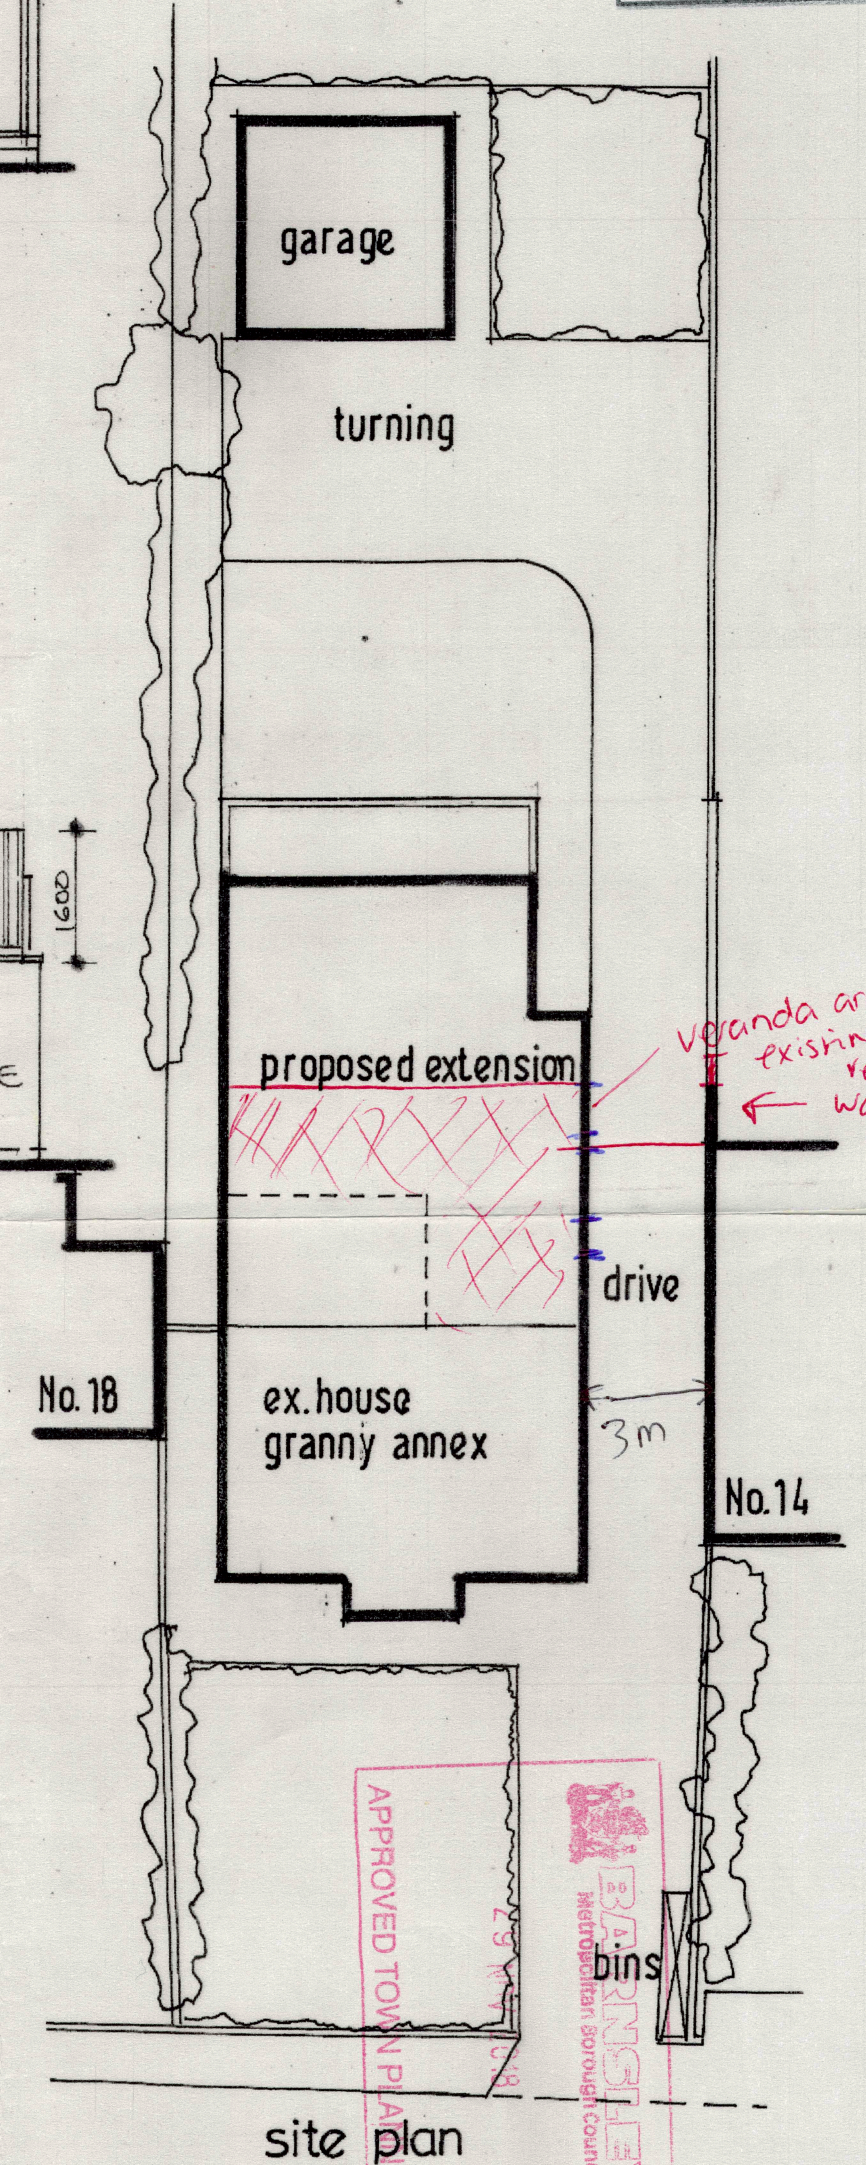

site plan

Amended plan
15/11/18

PROPOSED EXTENSION + INTERNAL ALTERATIONS TO FORM A GRANNY ANNEX
+ A DETACHED GARAGE at 16 MORTIMER ROAD CUBLEY PENISTONE

Proposed Plans and Elevations Scales 1-100 + 1-200 Sept 2018 Dwg RC3(A)

Chris West Architect 7 Brookside Slaithwaite Huddersfield HD7 5BZ

c.west225@btinternet.com t 01484 843518 m 07714 677720