


Scale - 1:500

KCOM	Kcom Group PLC Carr Lane Kingston Upon Hull HU1 3RE Reg No 2150618 England	Drawing No:- **WOM BSAN 15**	Description GRID REF - 441673,404292 POSTCODE – S73 9LG	Issue No:-	Amendment History

BSAN SITE SURVEY SKETCH (NOT TO SCALE)

BSAN No.	Type	Phase	Colour	BT Exchange	String	Address	Postcode
015	7330	1	Green	Wombwell	2	O/s Community Mental Health Centre. Church Street, Darfield	S73 9LG

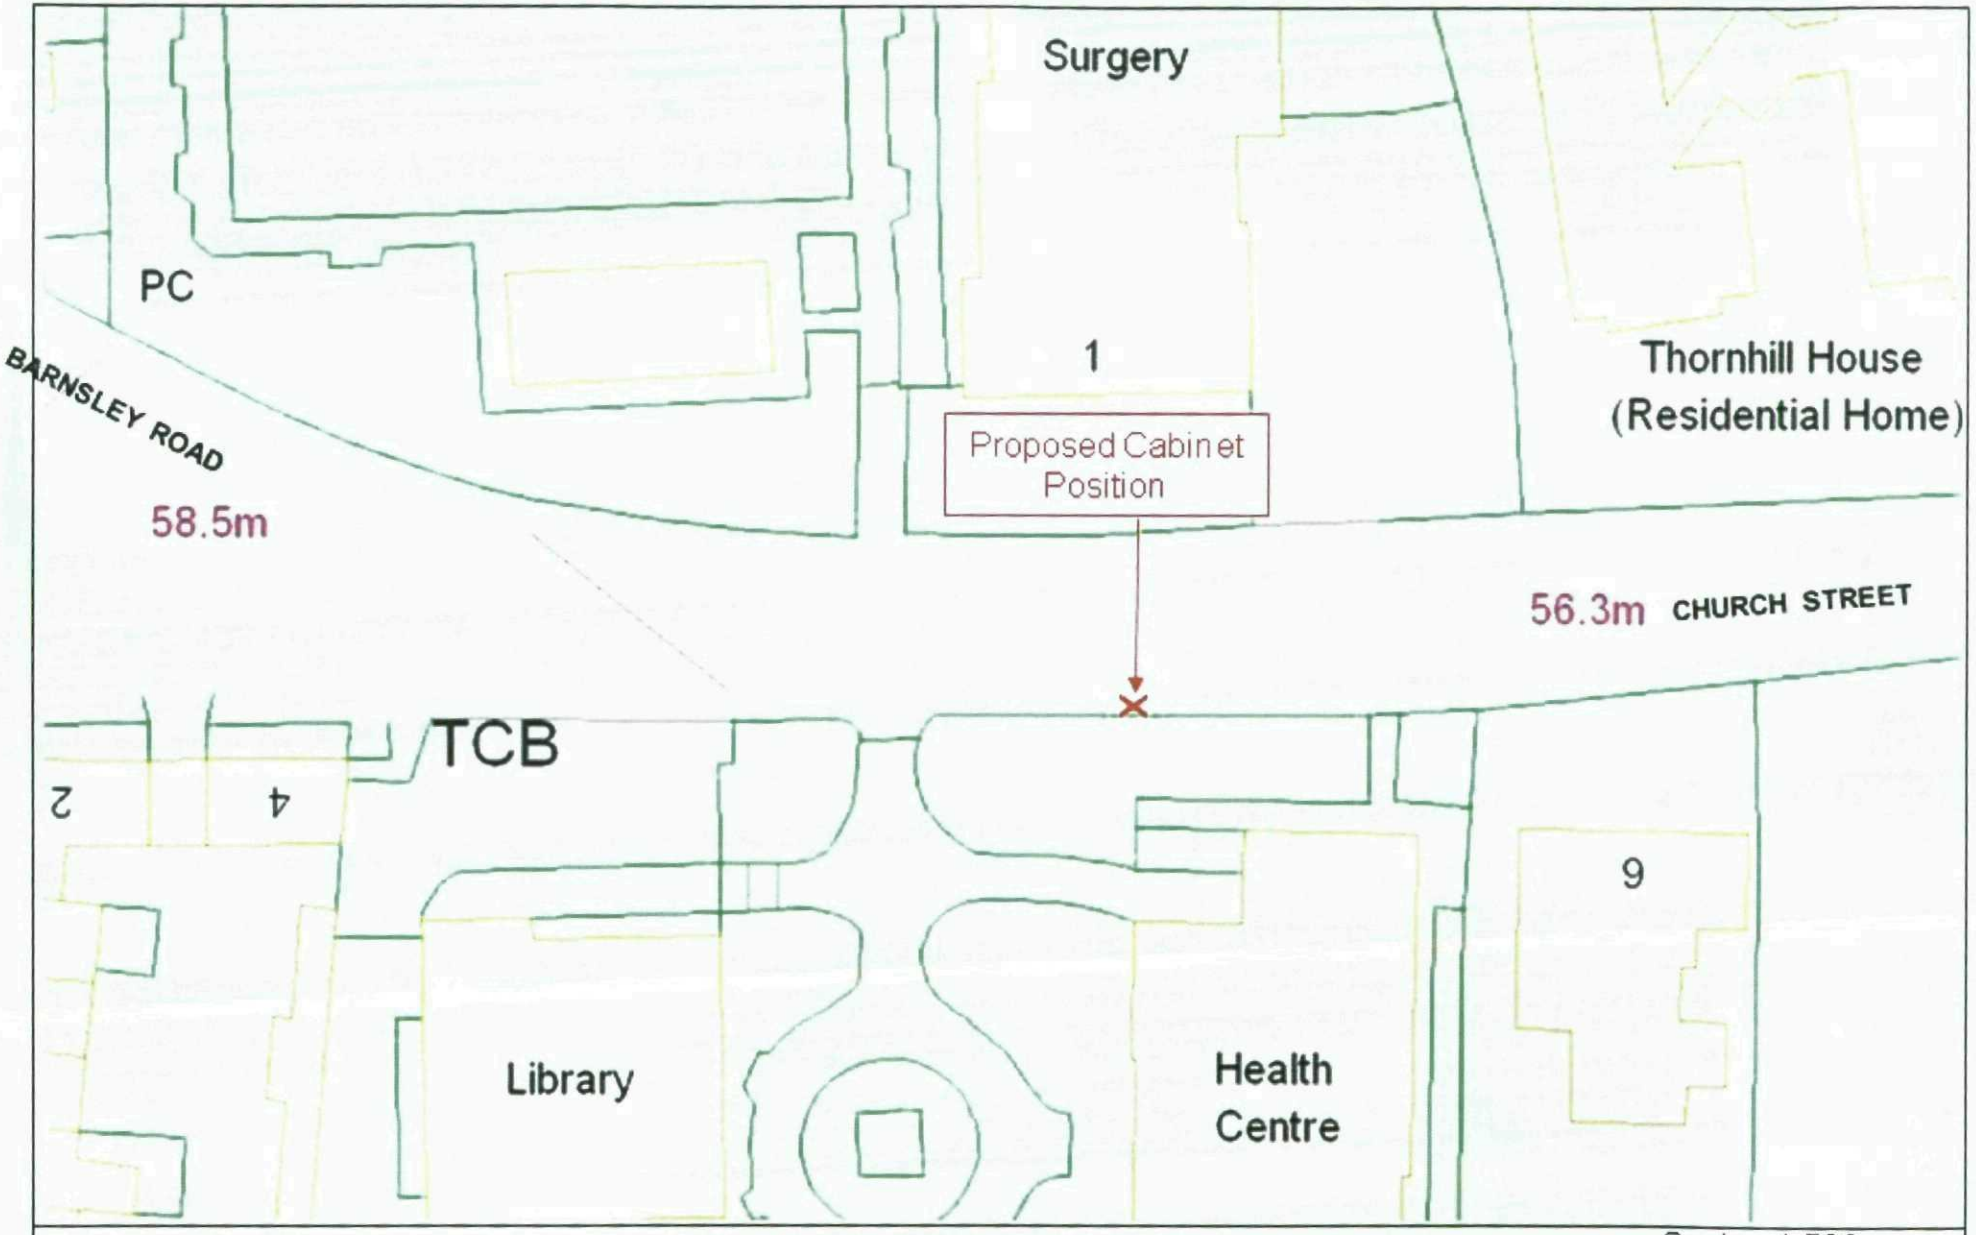

Suvey Date	Grid Reference		Local Authority	Notes
07 Oct 2010	441673	404292	Barnsley MBC	Install 1m min from lamp post

PROPOSED SYDR CABINET DIMENSIONS



SIZES APPROX

Not to Scale

kcom group	Kcom Group PLC Carr Lane Kingston Upon Hull HU1 3RE Reg No 2150618 England	Drawing No:- 1	Description PROPOSED SYDR CABINET DIMENSIONS	Issue No:-	Amendment History