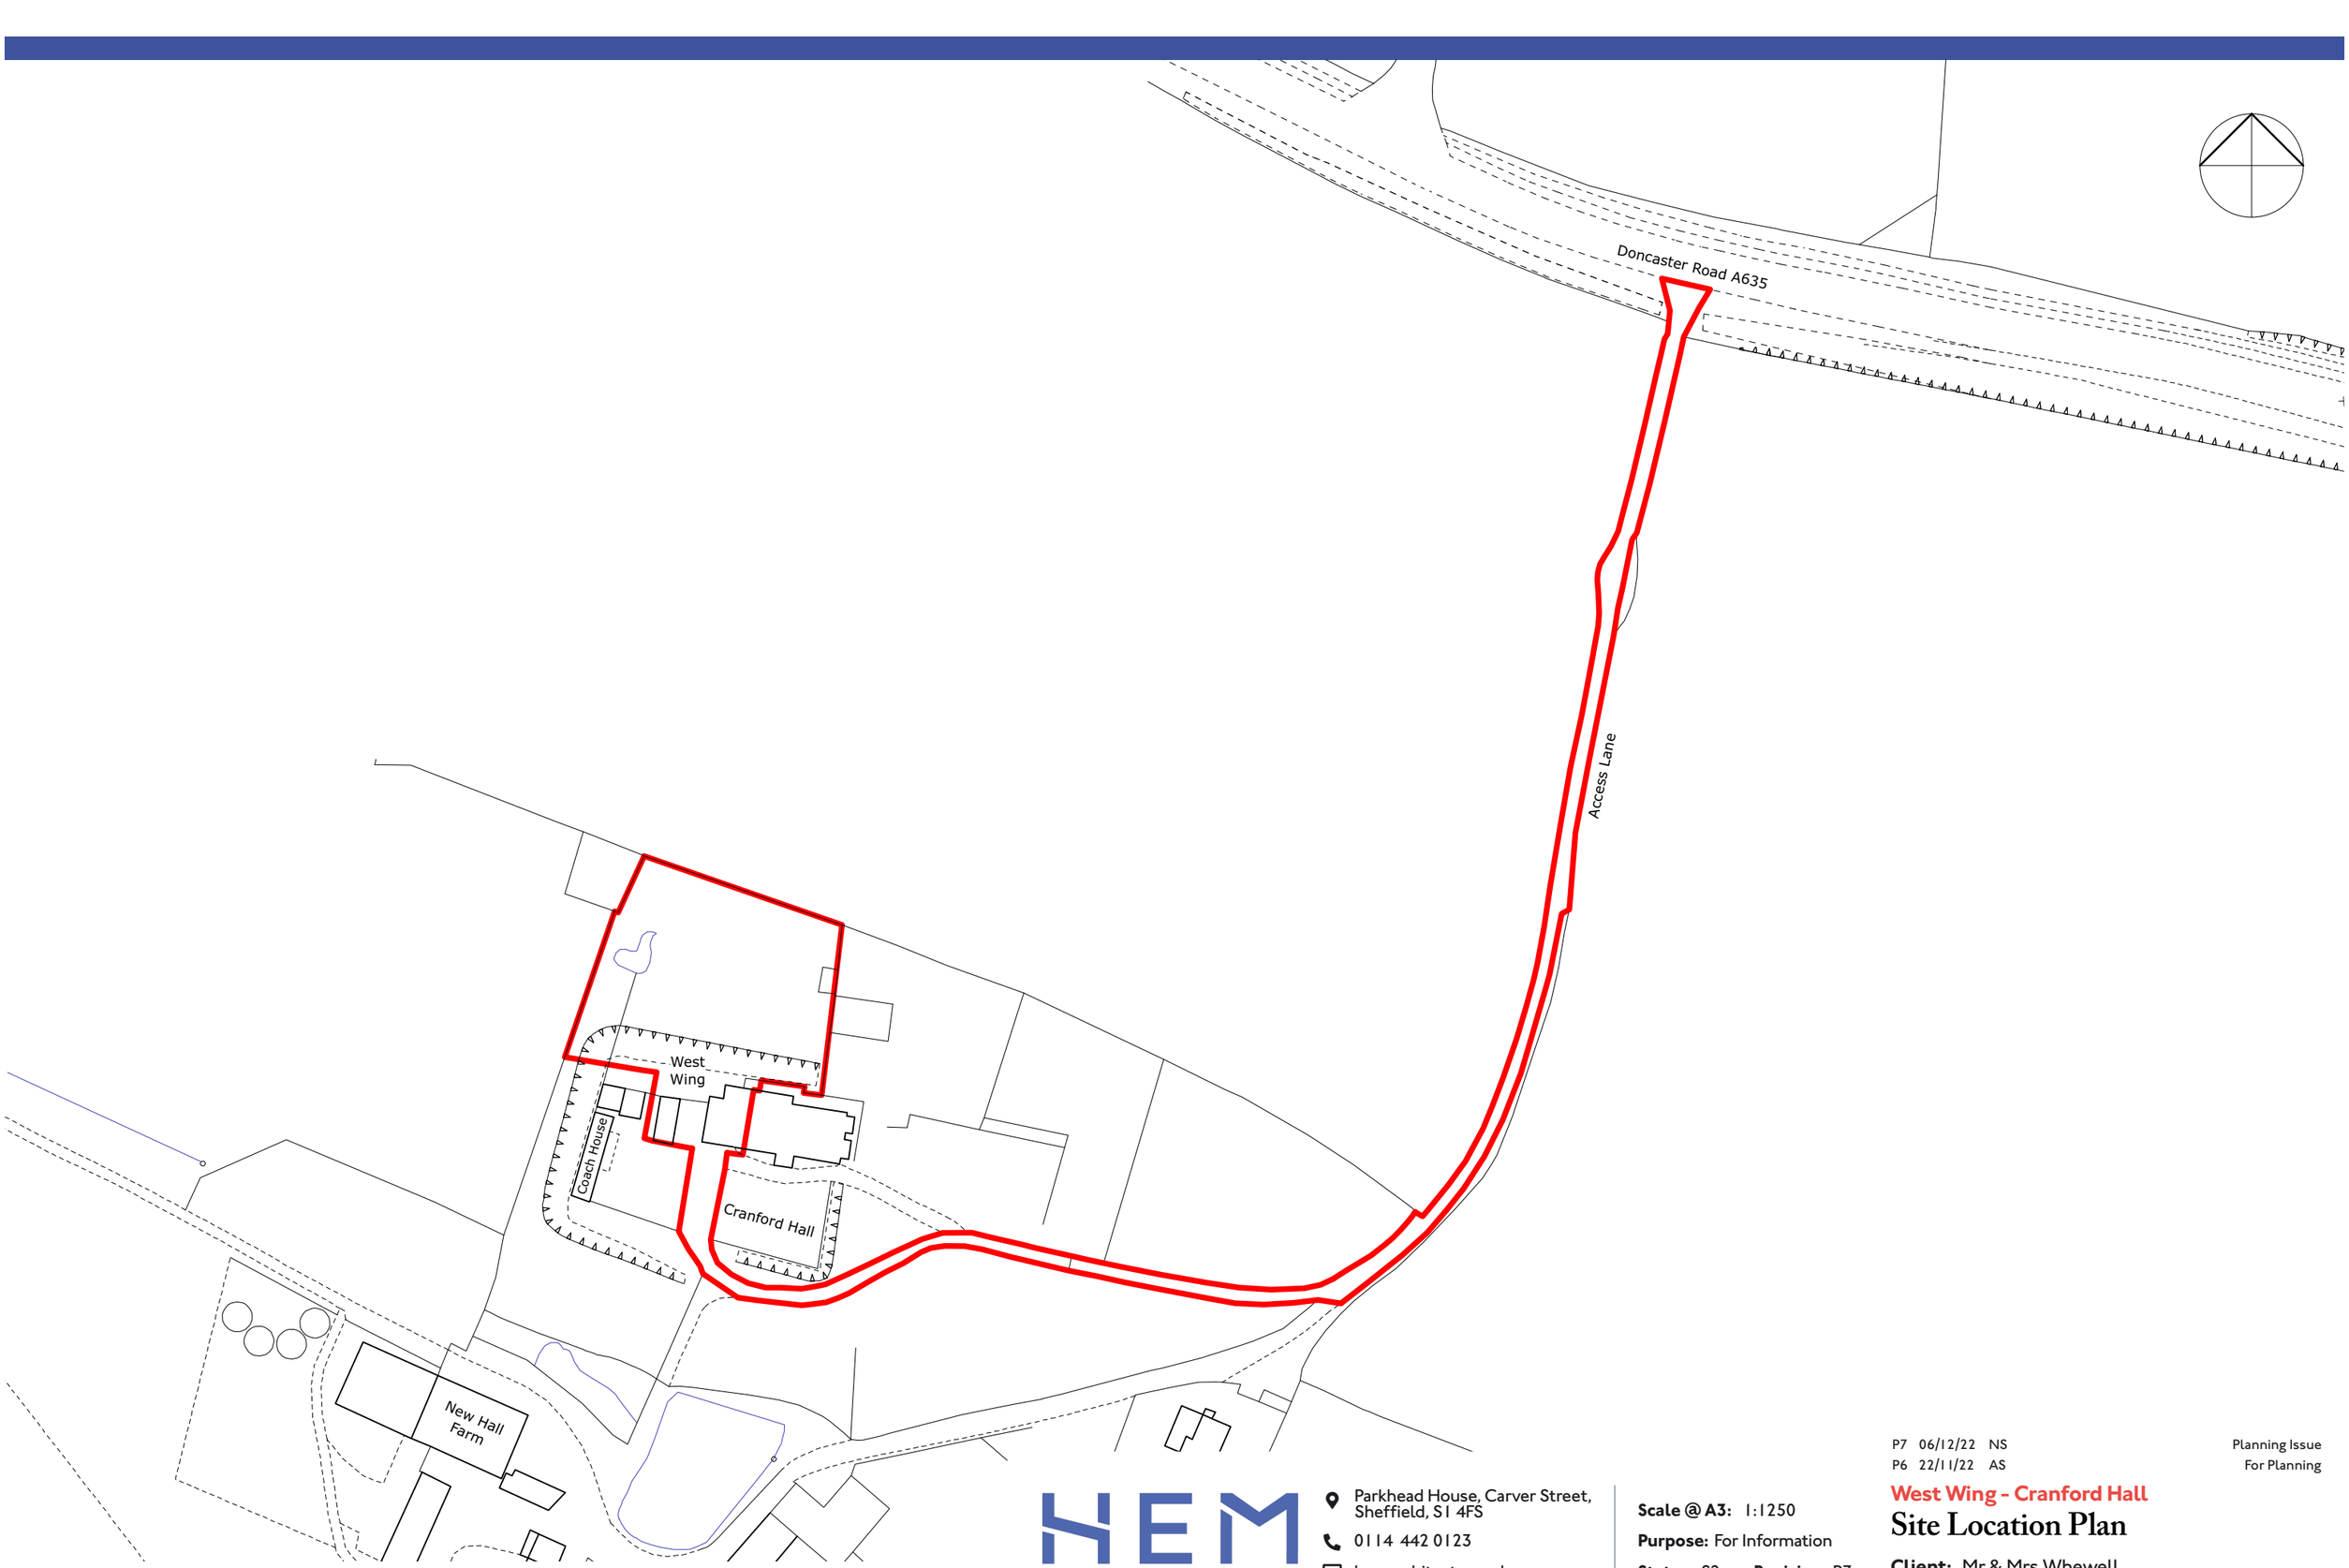


HEM ARCHITECTS
Parkhead House, Carver Street, Sheffield, S1 4FS
0114 442 0123
hemarchitects.co.uk
hello@hemarchitects.co.uk

Scale @ A3: 1:1250
Purpose: For Information
Status: S2 **Revision:** P7
Drawn: AM **Checked:** AM

P7	06/12/22	NS	Planning Issue
P6	22/11/22	AS	For Planning

West Wing - Cranford Hall

Site Location Plan

Client: Mr & Mrs Whewell

Drawing No: PT152-PTA-00-ZZ-DR-A-00001

This drawing is the copyright of HEM Architects & should not be reproduced in whole or in part without their written permission.

PT152-PTA-00-ZZ-M3-A-00001.vwx