KEYS CROFT

Site Section line A-A

FL 44.45
47.07
47.99
Canopy Line 300mm Deep

FL 43.60
47.29
47.27

FL 42.05
FL 42.01
47.98
47.10

44.39

ToF 43.20
41.97
40.62
Ret.Wall
41.82
40.56

ToF 43.18
41.99
41.27
Ret.Wall

ToF 43.24
42.50
42.66
42.58
41.89

42.94
42.99
42.98
41.93
41.09
41.15
40.00
04

40.48
40.43
40.43
40.19
40.05
39.79
39.71
39.72
39.58
39.55
39.28

Tarmac

ST02
38.94

38.42
38.81
38.82
39.09
38.92
38.10
38.47
37.91
37.99
37.89
37.62
37.61
37.52
37.40
37.90
38.81
39.24
39.01
37.17
37.15
38.41
36.82
36.5

Overgrown

39.84
39.49
39.39
39.36

ST03
39.25

Top Bank
39.14

37.53
Eaves 38.76
37.51
Ridge 40.49


39.94
39.89
39.68
39.69
40.10
40.18
40.99
40.80
41.17
41.02
39.94
40
39.71
39.11
39.73
40.02
38.28
39.04

Overgrown


38.20
37.40
37.68
Bottom Bank
38.40
39.33
38.16
38.88
Top Bank
38.21
38.83
38.96
39.19
36.46
36.36
36.60
36.13
36.37
ToF 38.34 36.60
ToF 38.62
36.79
36.92

Eaves 41.50
Ridge 42.88
Ridge 43.99
Eaves 41.50
No 8

Ground Level

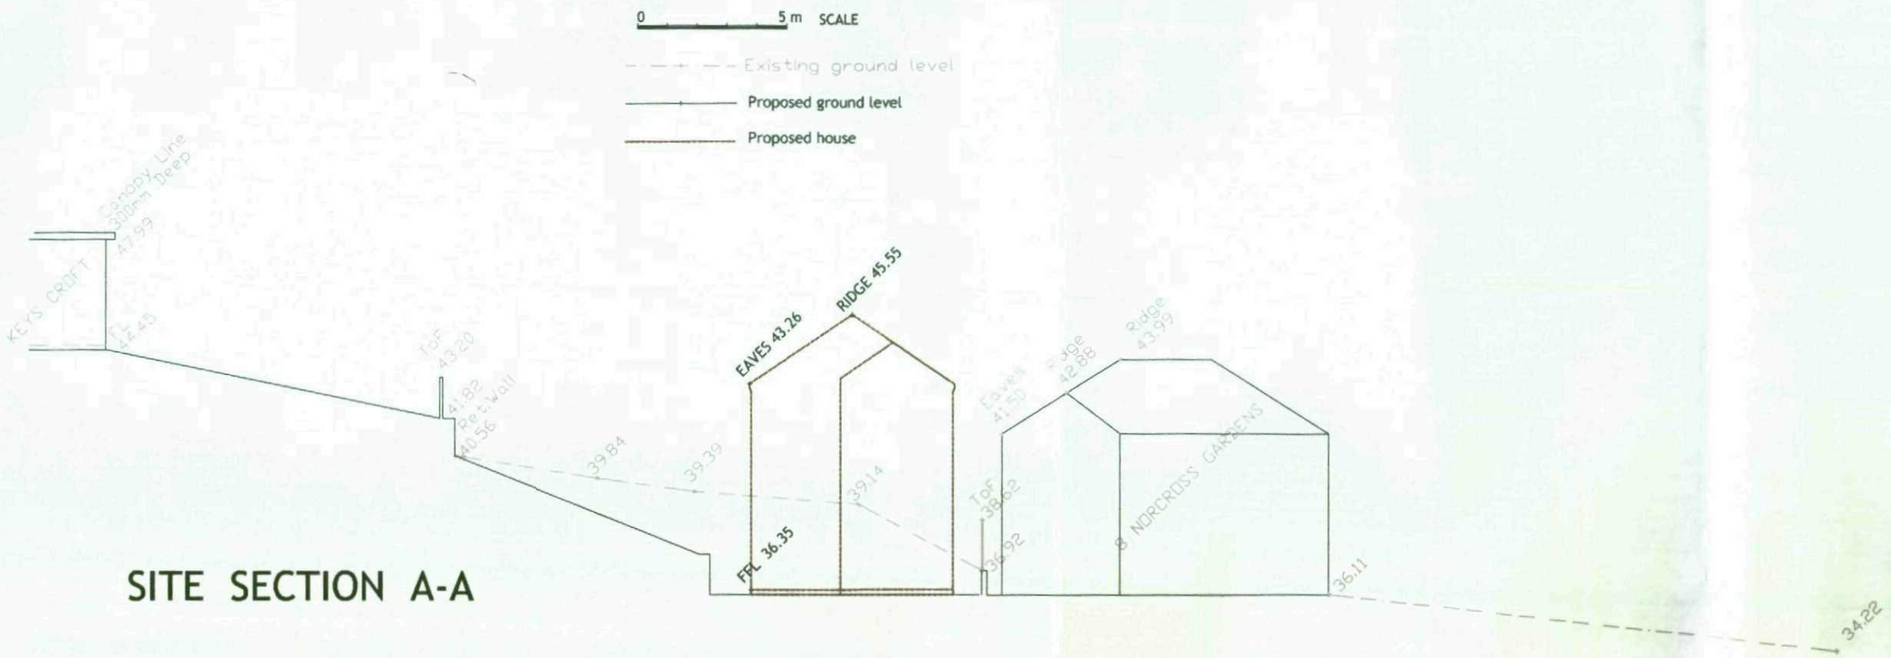

SITE SECTION A-A

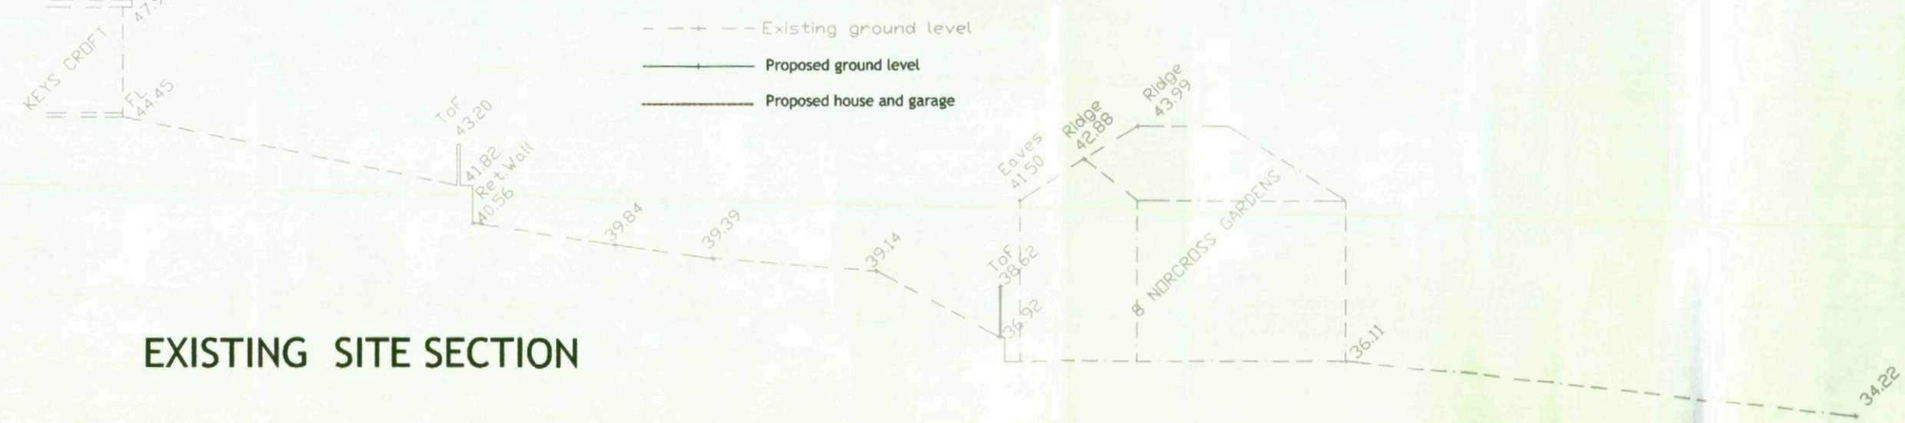

EXISTING SITE SECTION

This document should not be relied on or used in circumstances other than those for which it was originally prepared and for which Anthony Snowden Architect was commissioned. Anthony Snowden Architect accepts no responsibility for this document to any parties other than the person by whom it was commissioned. Do not scale from this drawing. All dimensions to be checked on site. Report any discrepancies immediately.

DRAWN	AS	DATE	20 04 09

DESCRIPTION	REV	DATE
Amended projecting stair		

Copyright in this document belongs to Anthony Snowden Architect and all rights in it are reserved by the owner. No part of this drawing may be copied, transferred or made available to users other than the original recipient including electronically without prior permission from Anthony Snowden Architect

PROJECT TITLE
PROPOSED RESIDENTIAL DEVELOPMENT

CLIENT
CLIENT

DRAWING TITLE
EXISTING AND PROPOSED SITE SECTIONS

©ANTHONY SNOWDEN ARCHITECT 2008
RIBA

9 THORNCLIFFE GARDENS
AUCKLEY
DONCASTER
DN9 3PE

WORK STAGE	SCALE
D	1:200

PROJECT NO.	DRAWING NO.	REV.
001	005	00