



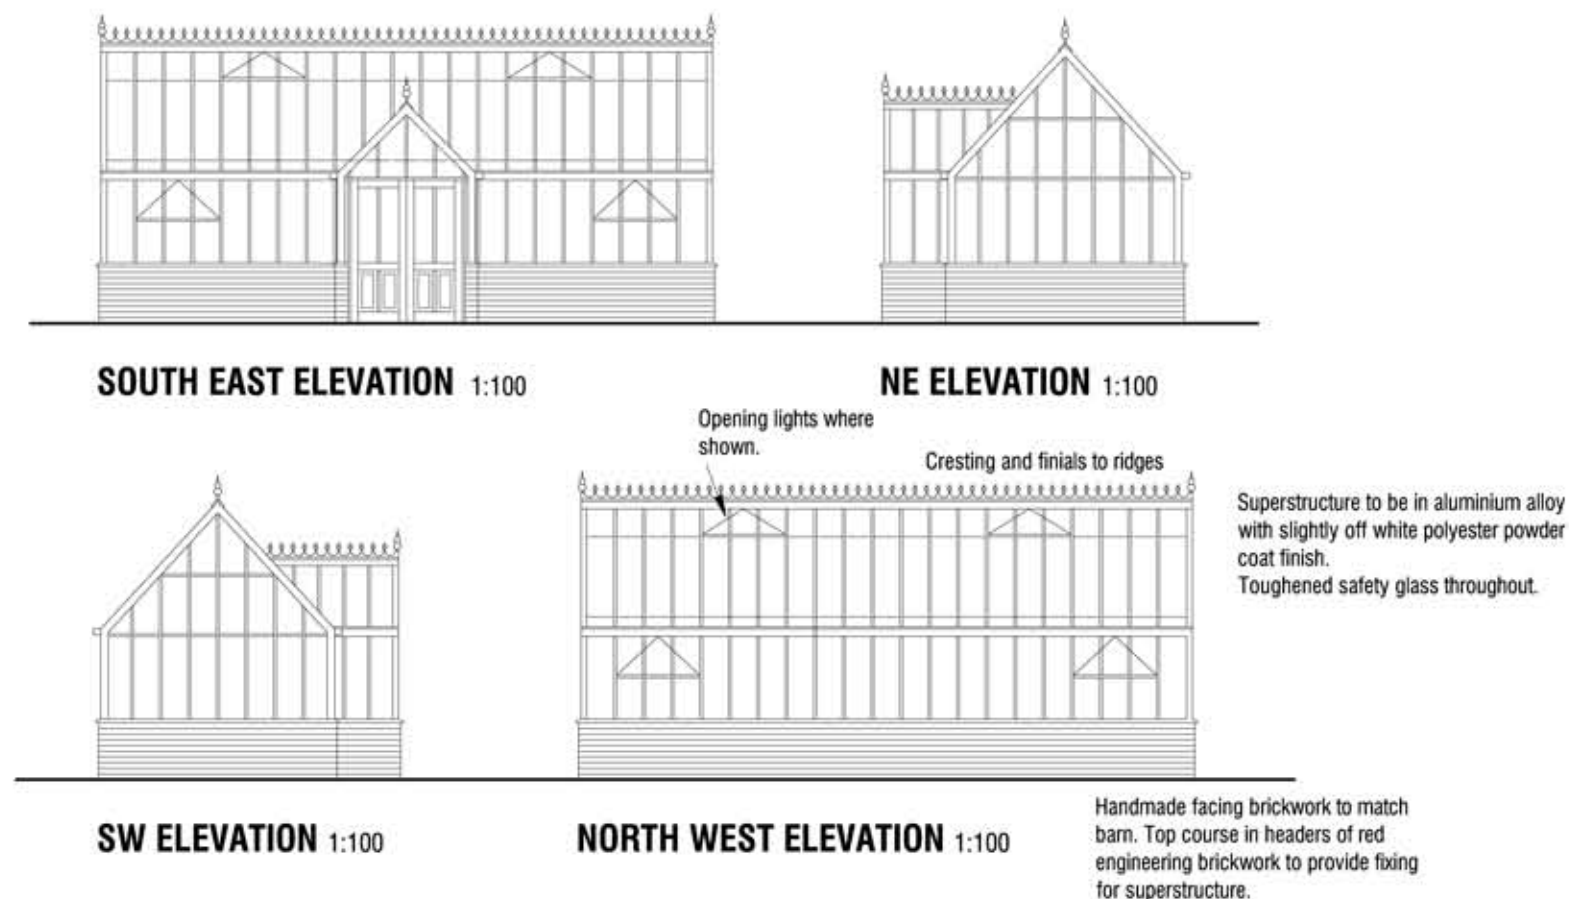

TYPICAL DETAIL OF GREENHOUSE

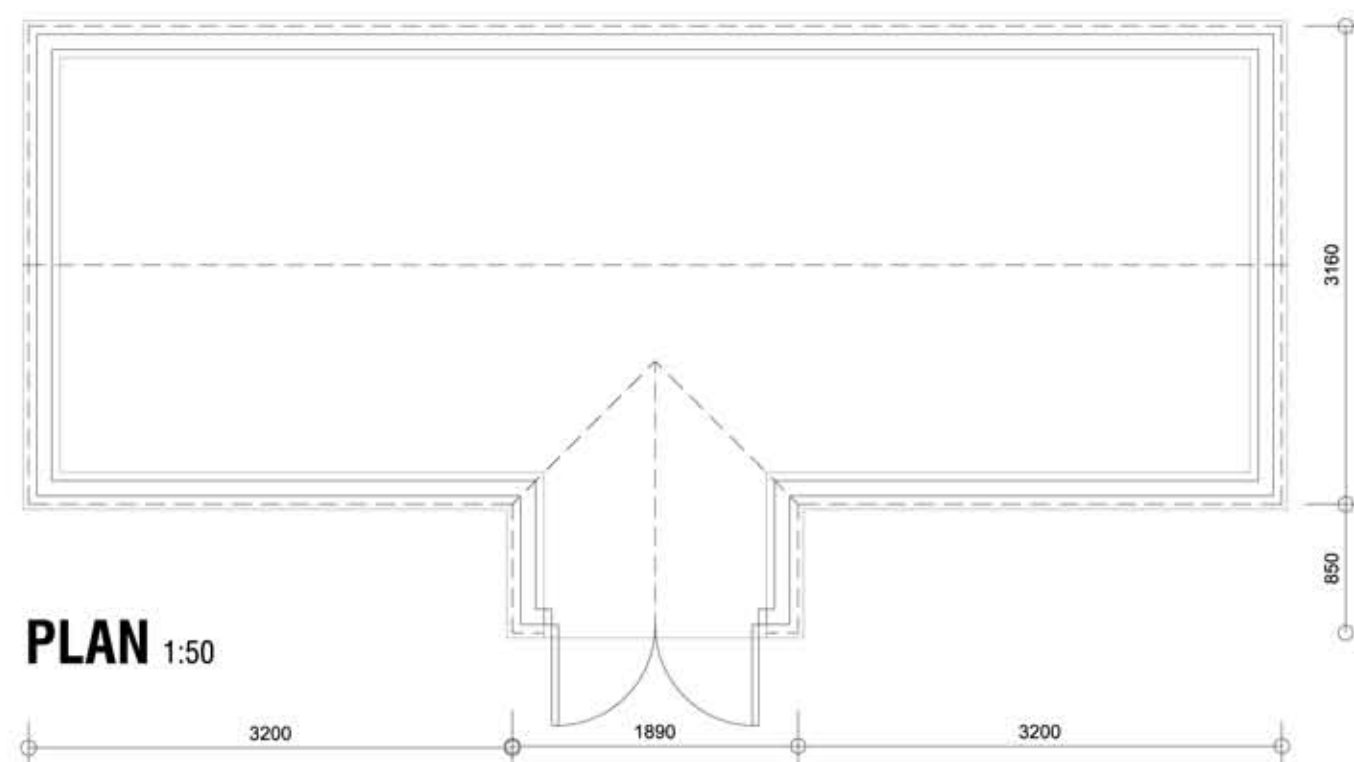

DALE HOUSE
TIVY DALE
CAWTHORNE
BARNLEY

PROPOSALS

GREENHOUSE

mboothdesign
architectural design and building consultants

Fairfield House
Barnesal Close Barnsley
S70 2PL
T: 01226 286256
M: 0788 1898300
E: mboothdesign@btconnect.com

Scale 1:100 & 1:50 @A3 Drawn MJB

Date OCT 2012 Ref. 12.21

Dwg No. **P3** Rev.

0cm 2cm 4cm 8cm

Copyright mboothdesign. All dimensions in millimeters unless otherwise stated.
Dimensions for setting out in existing buildings are to be checked and verified on site
to be checked on site