
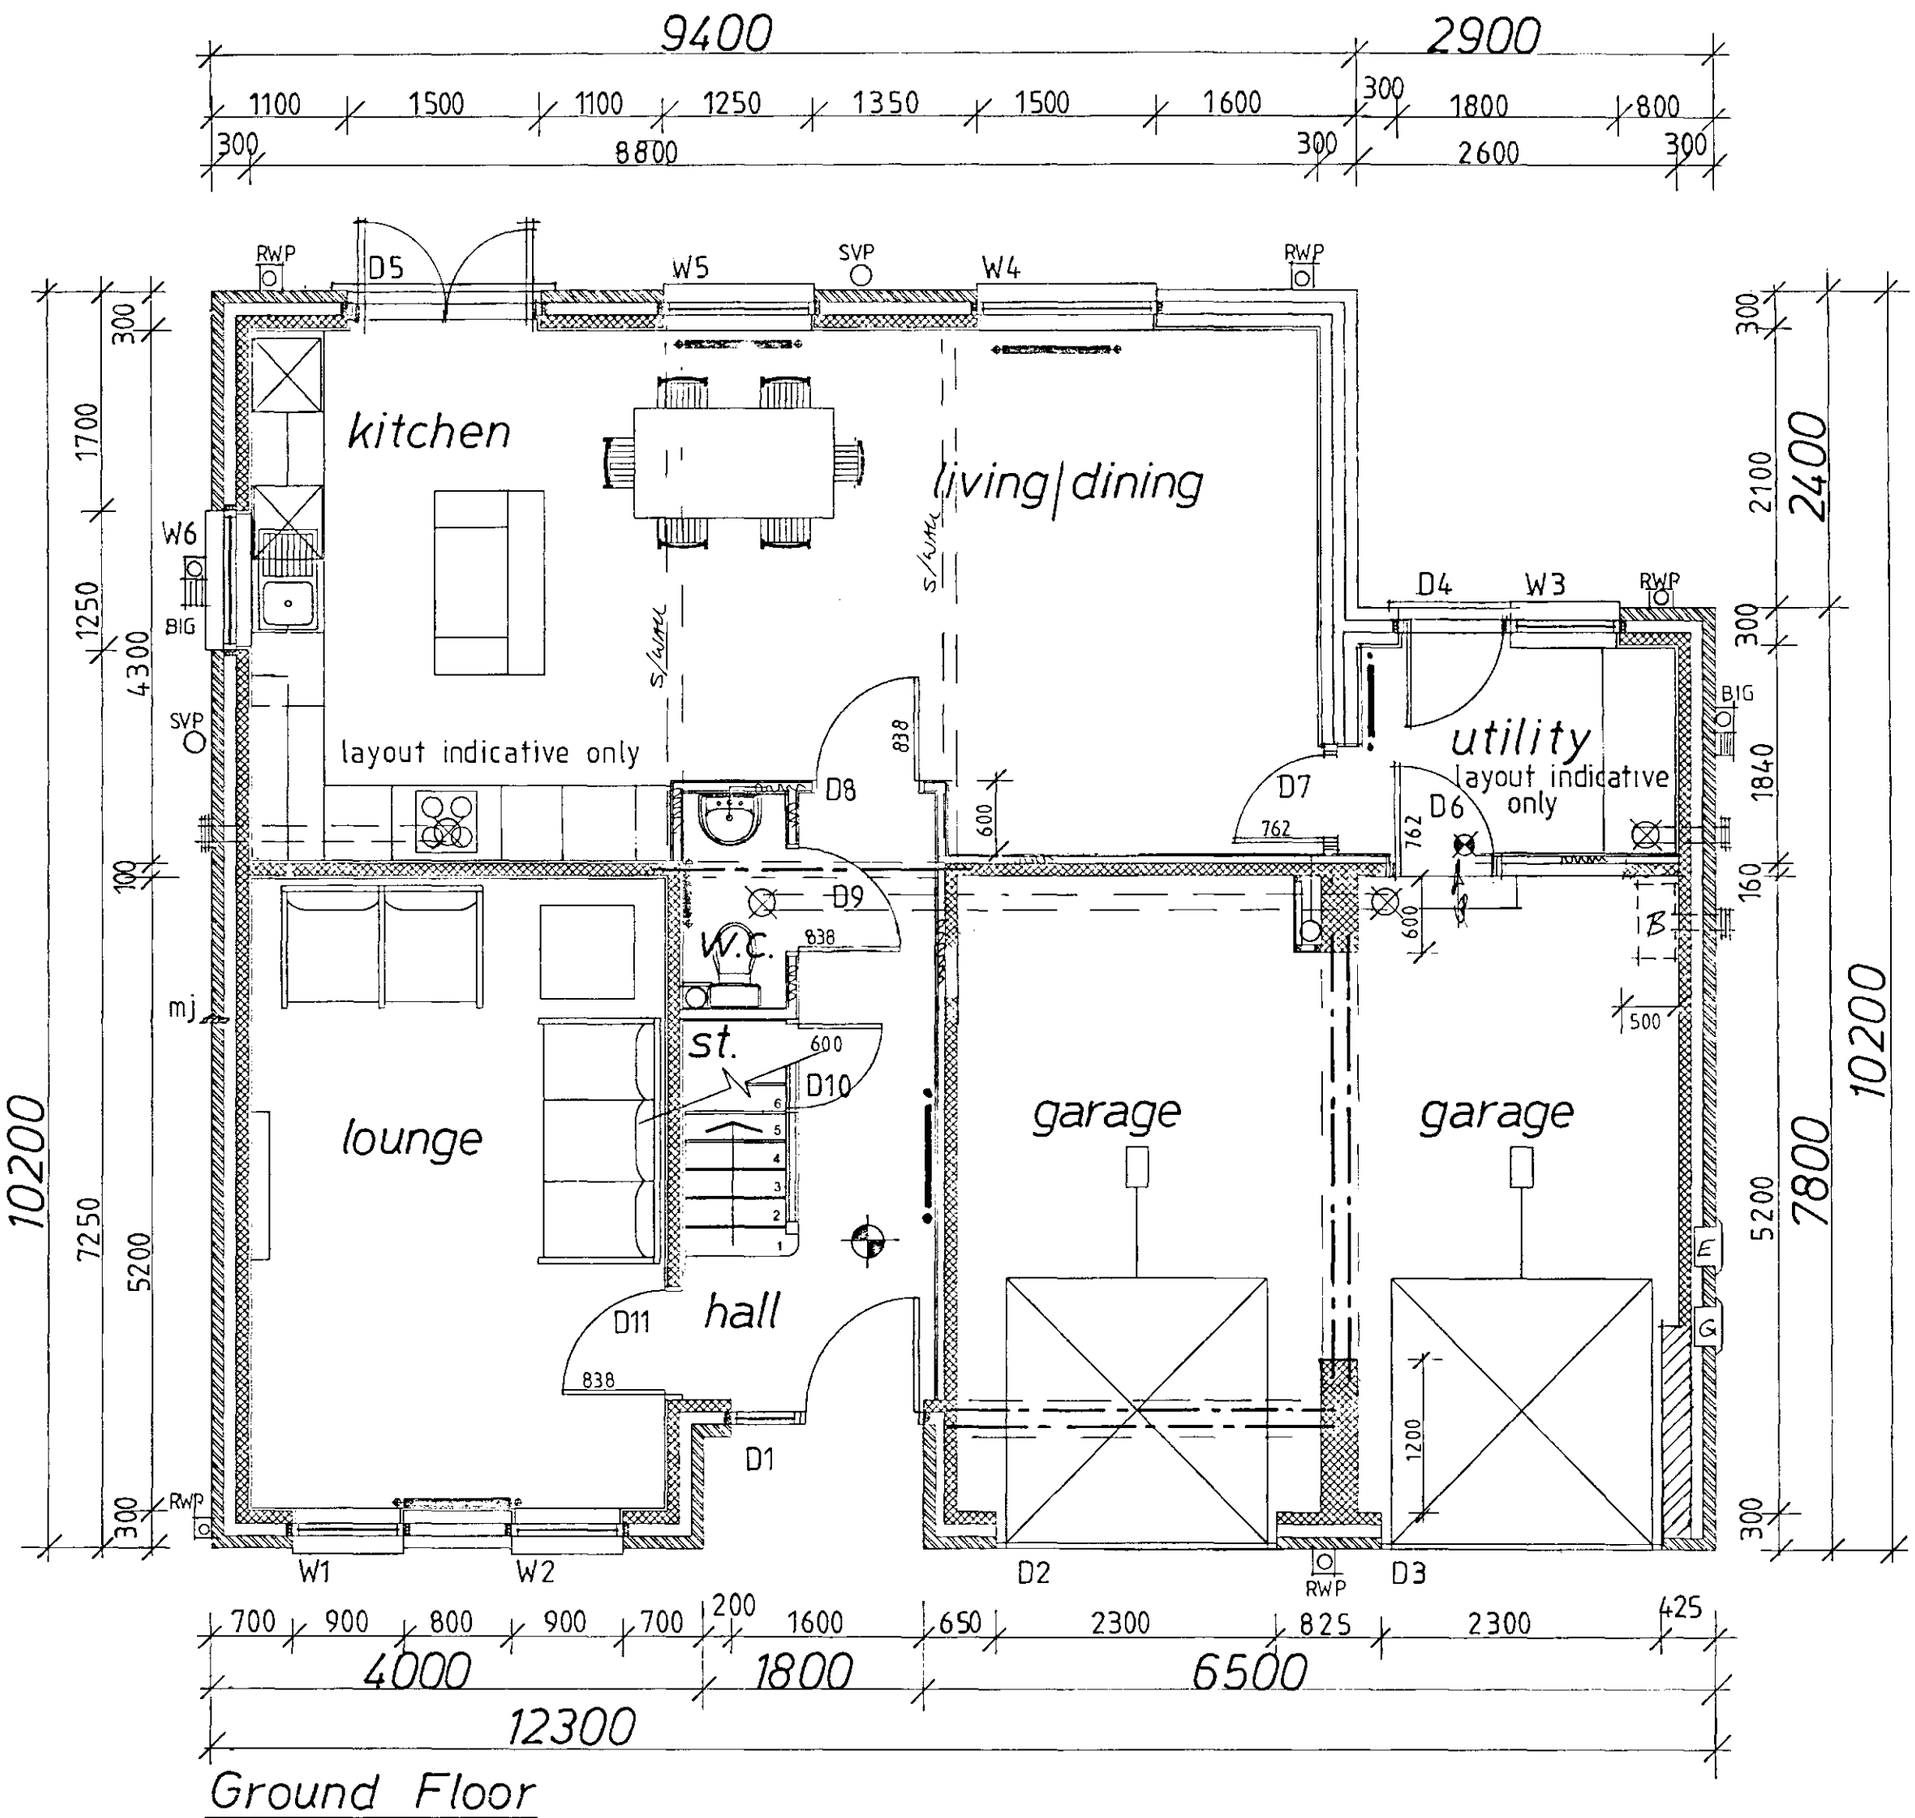



Rev	Notes	Date

Garry Greetham Associates
Residential Design Consultant
Westwood House
18 Carr Lane
Tankersley
Barnsley S75 3BE
Tel(01226)746573

PROJECT	Residential Development
CLIENT	Low Farm Properties Ltd
TITLE	Type A plus opp-Layouts
ADDRESS	Land off Upper Hoyland Road, Hoyland , Barnsley, S74 0AP
DRAWN BY	ggg
SCALE	1:50
DATE	Mar 18
DRAWING No	877-09
REV	

Member of the Chartered Institute of Architectural Technologists

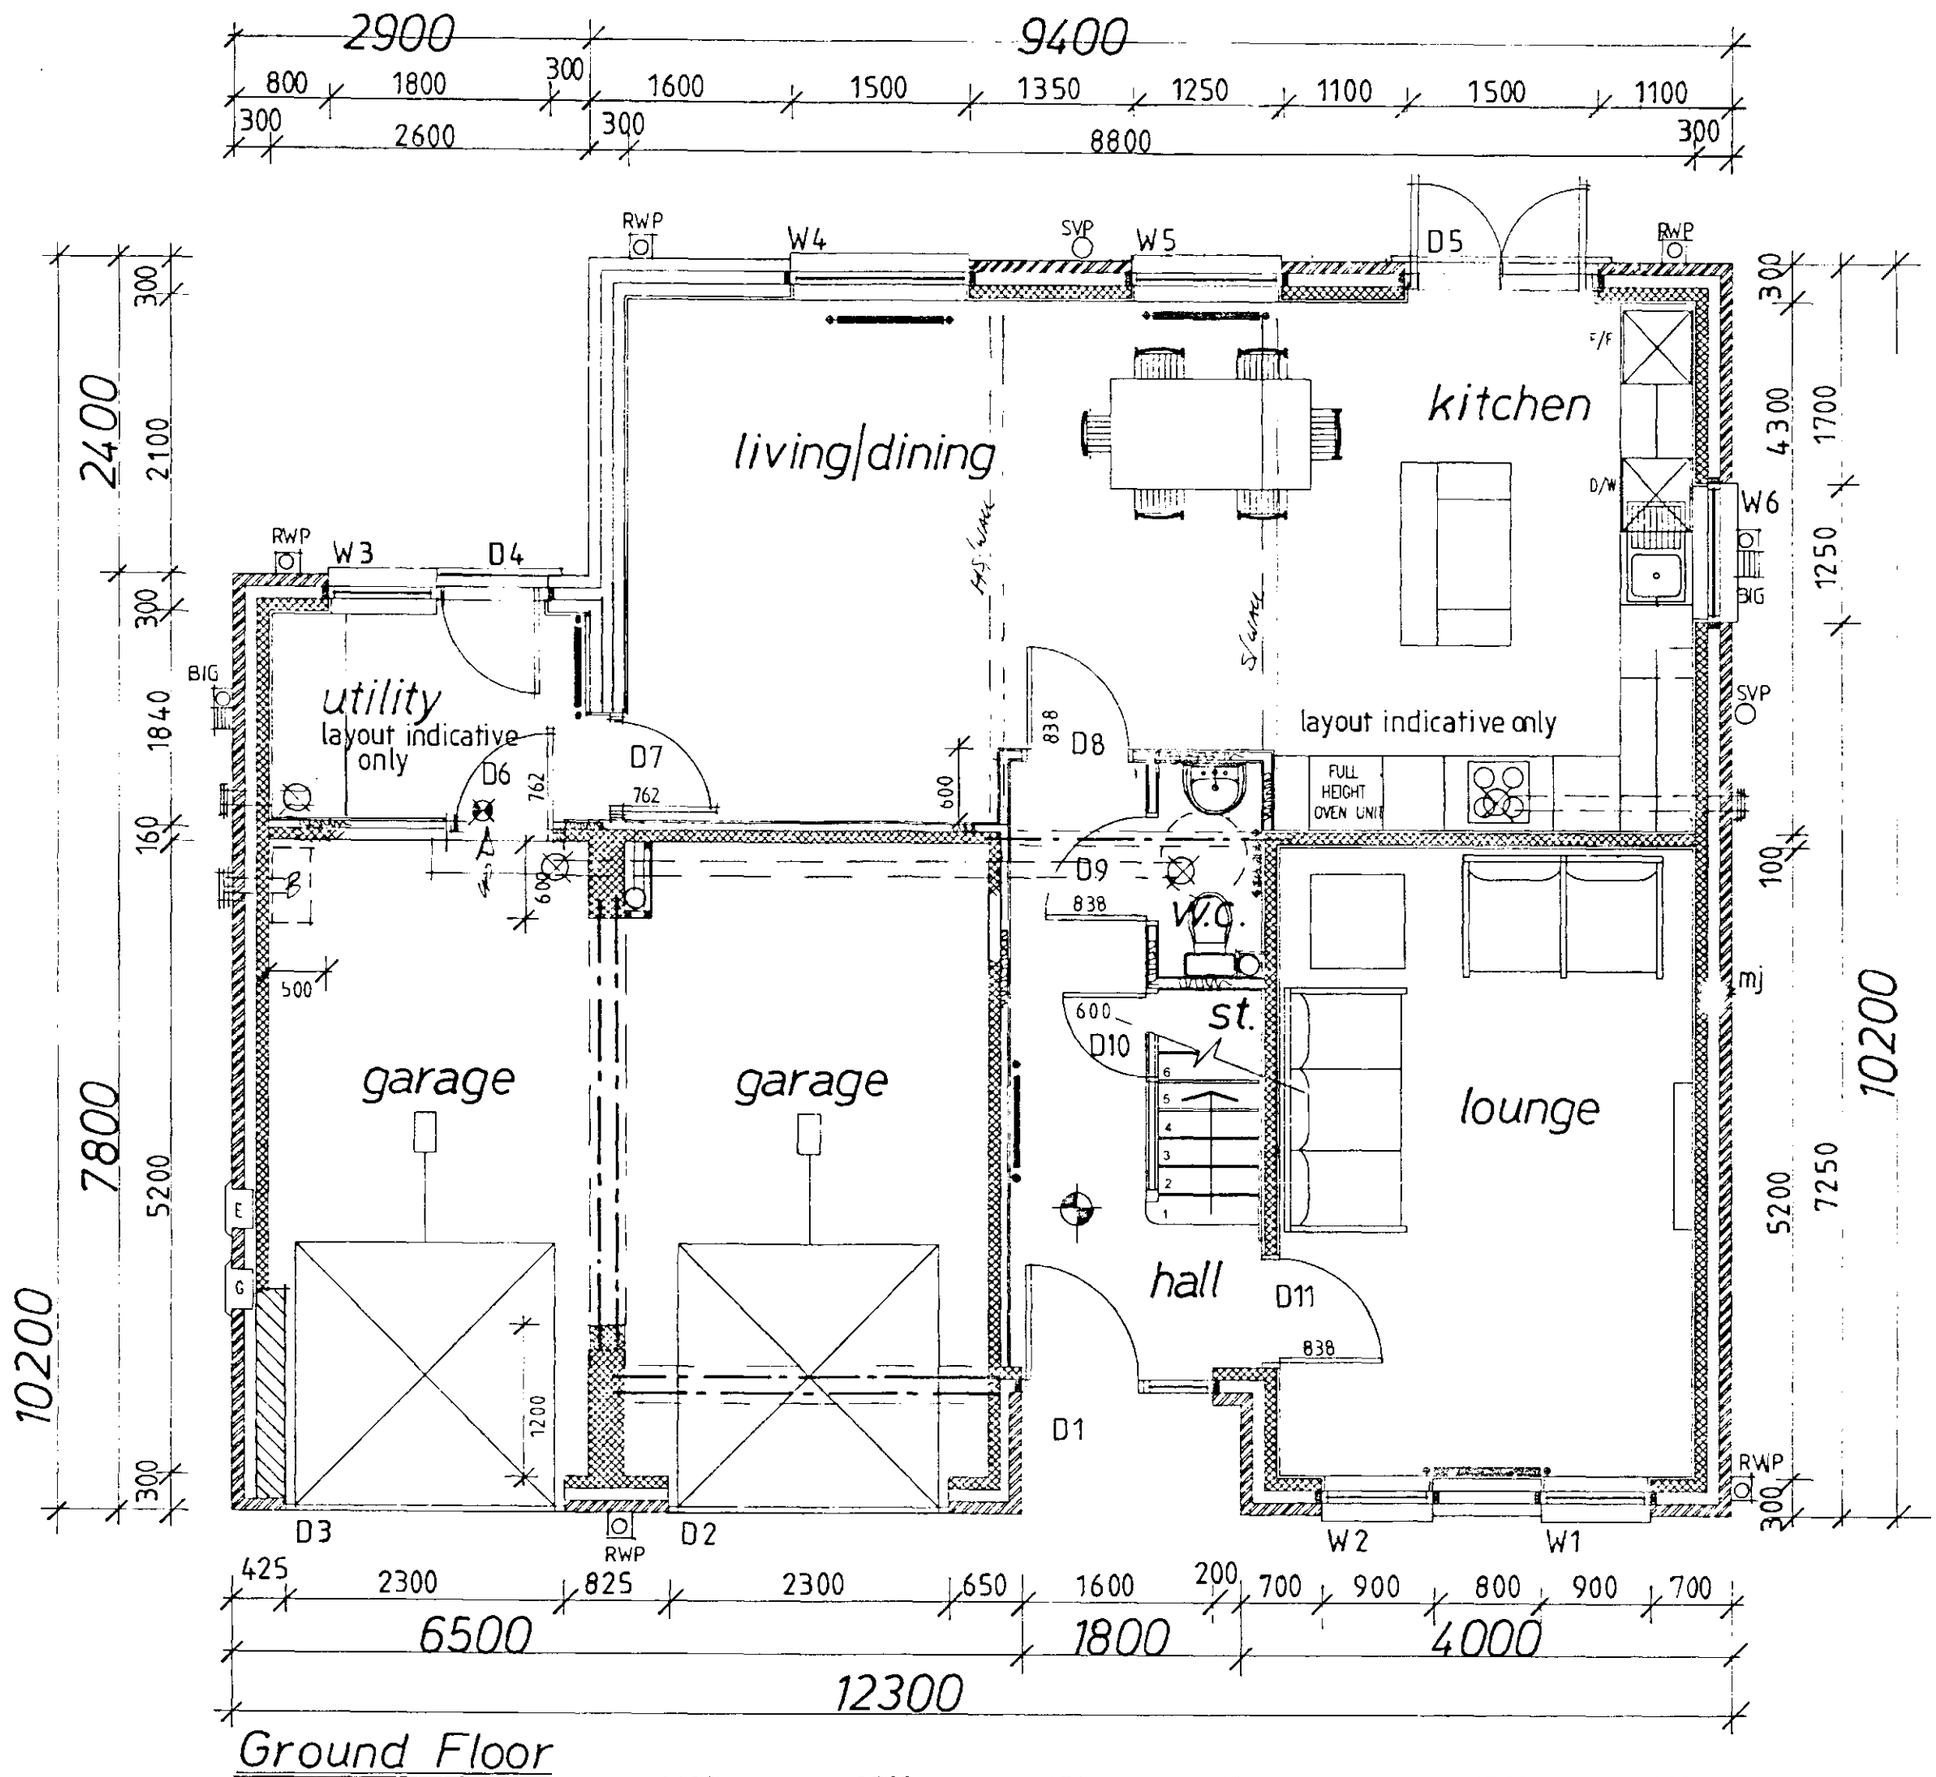

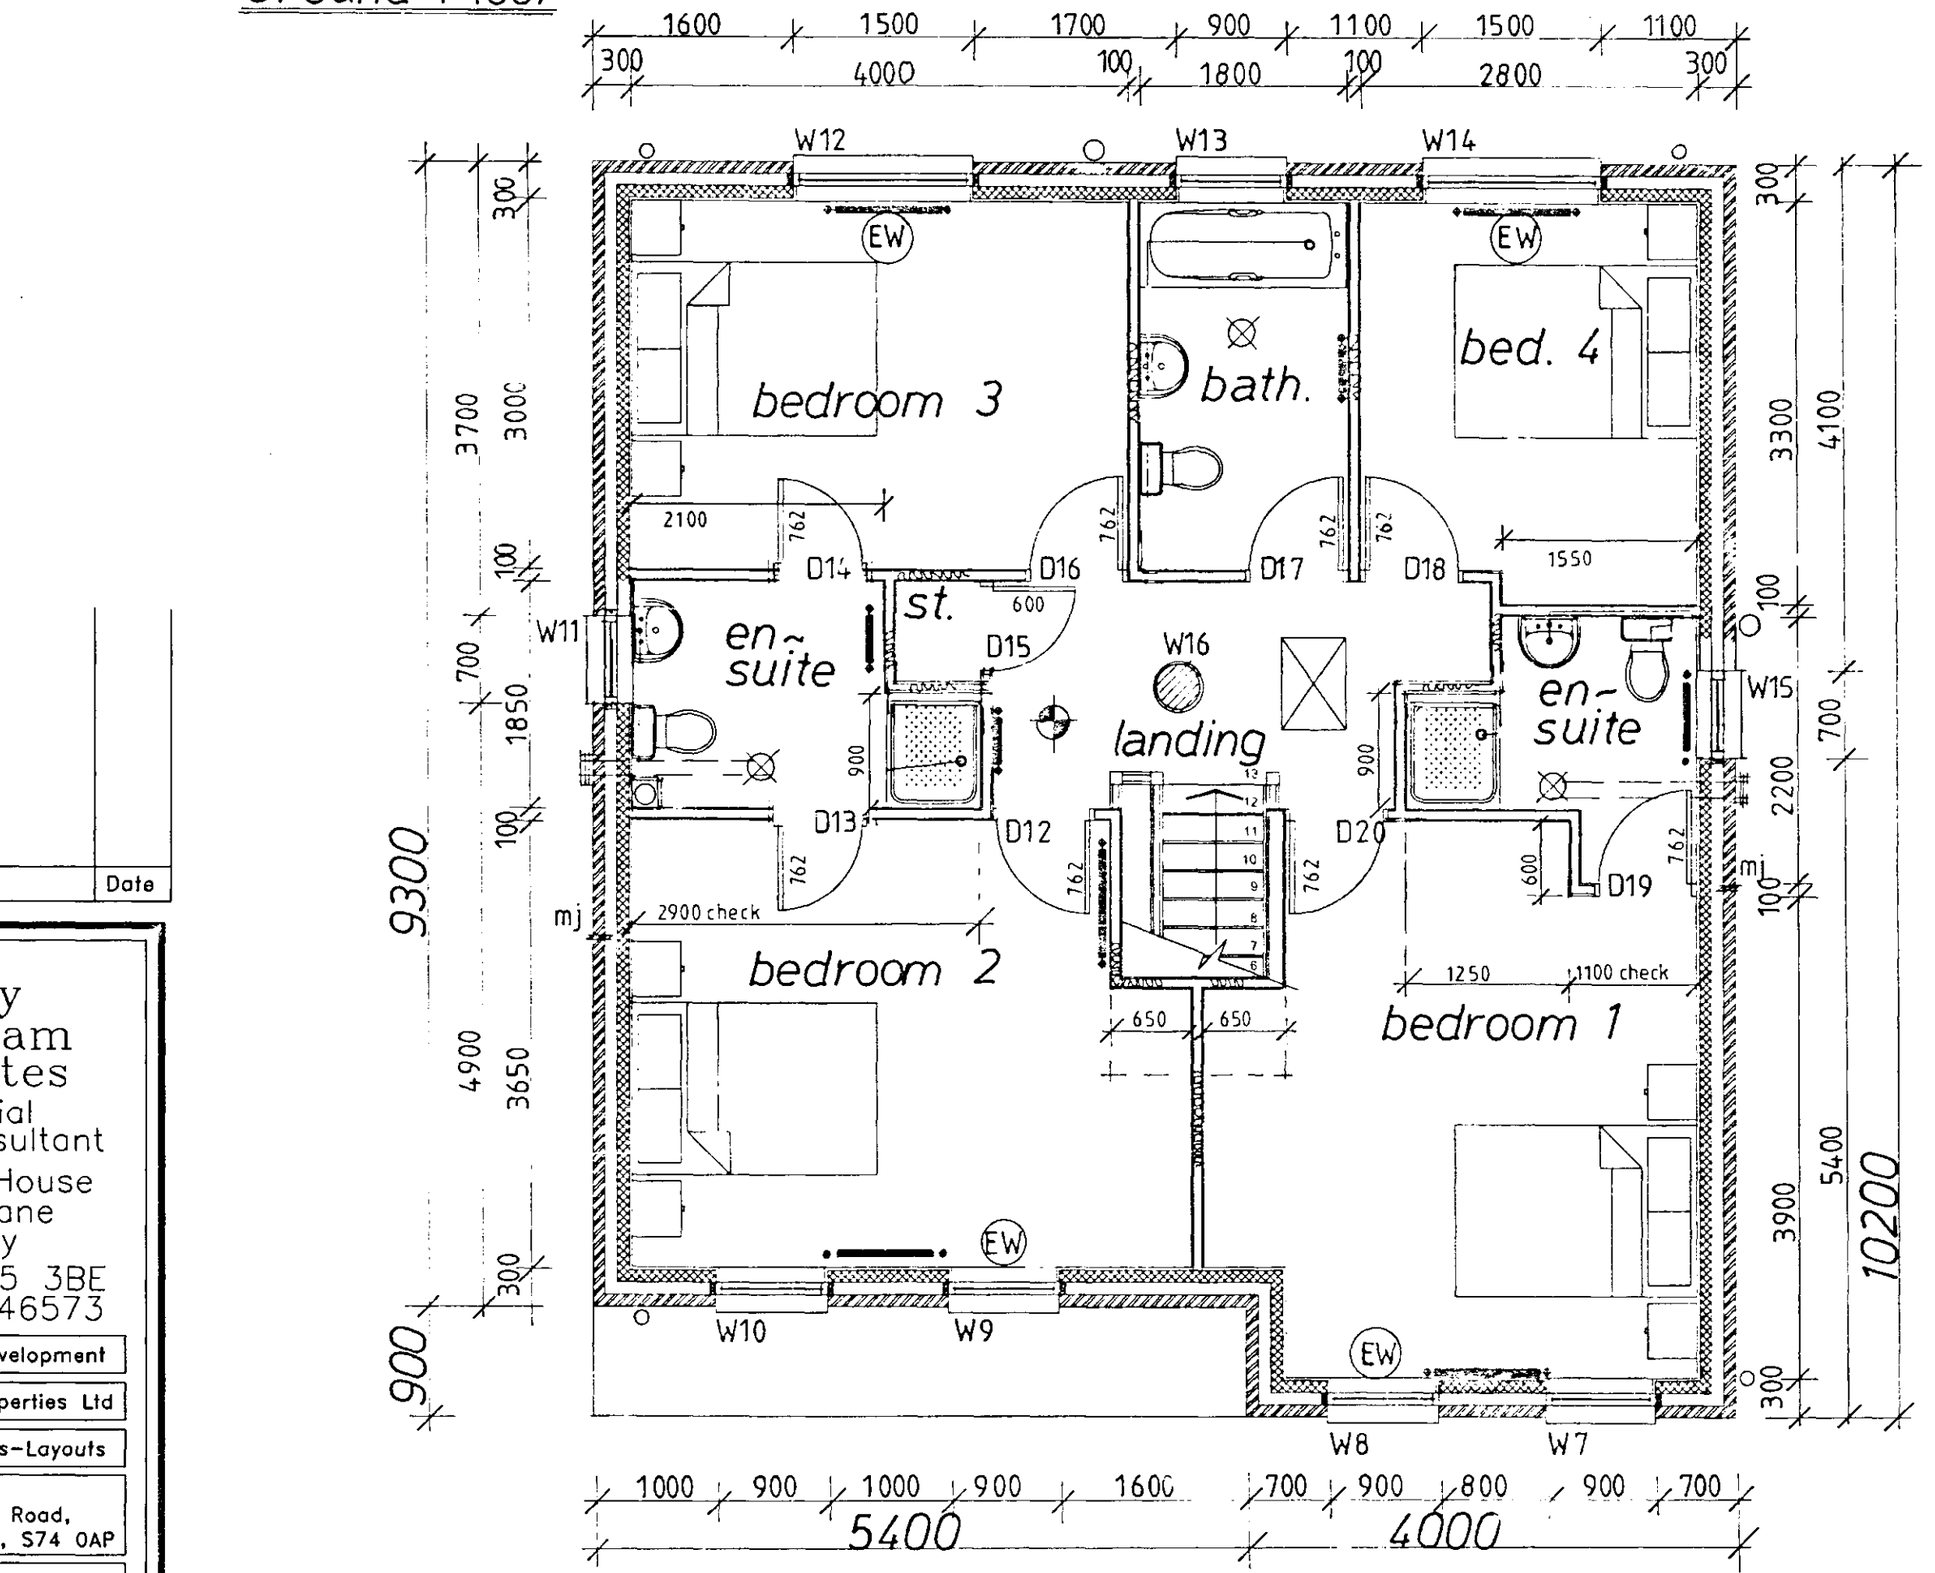


Rev	Notes	Date


Garry Greetham Associates
Residential Design Consultant
Westwood House
18 Carr Lane
Tankersley
Barnsley S75 3BE
Tel(01226)746573

PROJECT	Residential Development
CLIENT	Low Farm Properties Ltd
TITLE	Type A plus as-Layouts
ADDRESS	Land off Upper Hoyland Road, Hoyland , Barnsley, S74 0AP
DRAWN BY	ggg
SCALE	1:50
DATE	Mar 18
DRAWING No	877-06
REV	


Member of the Chartered Institute of Architectural Technologists

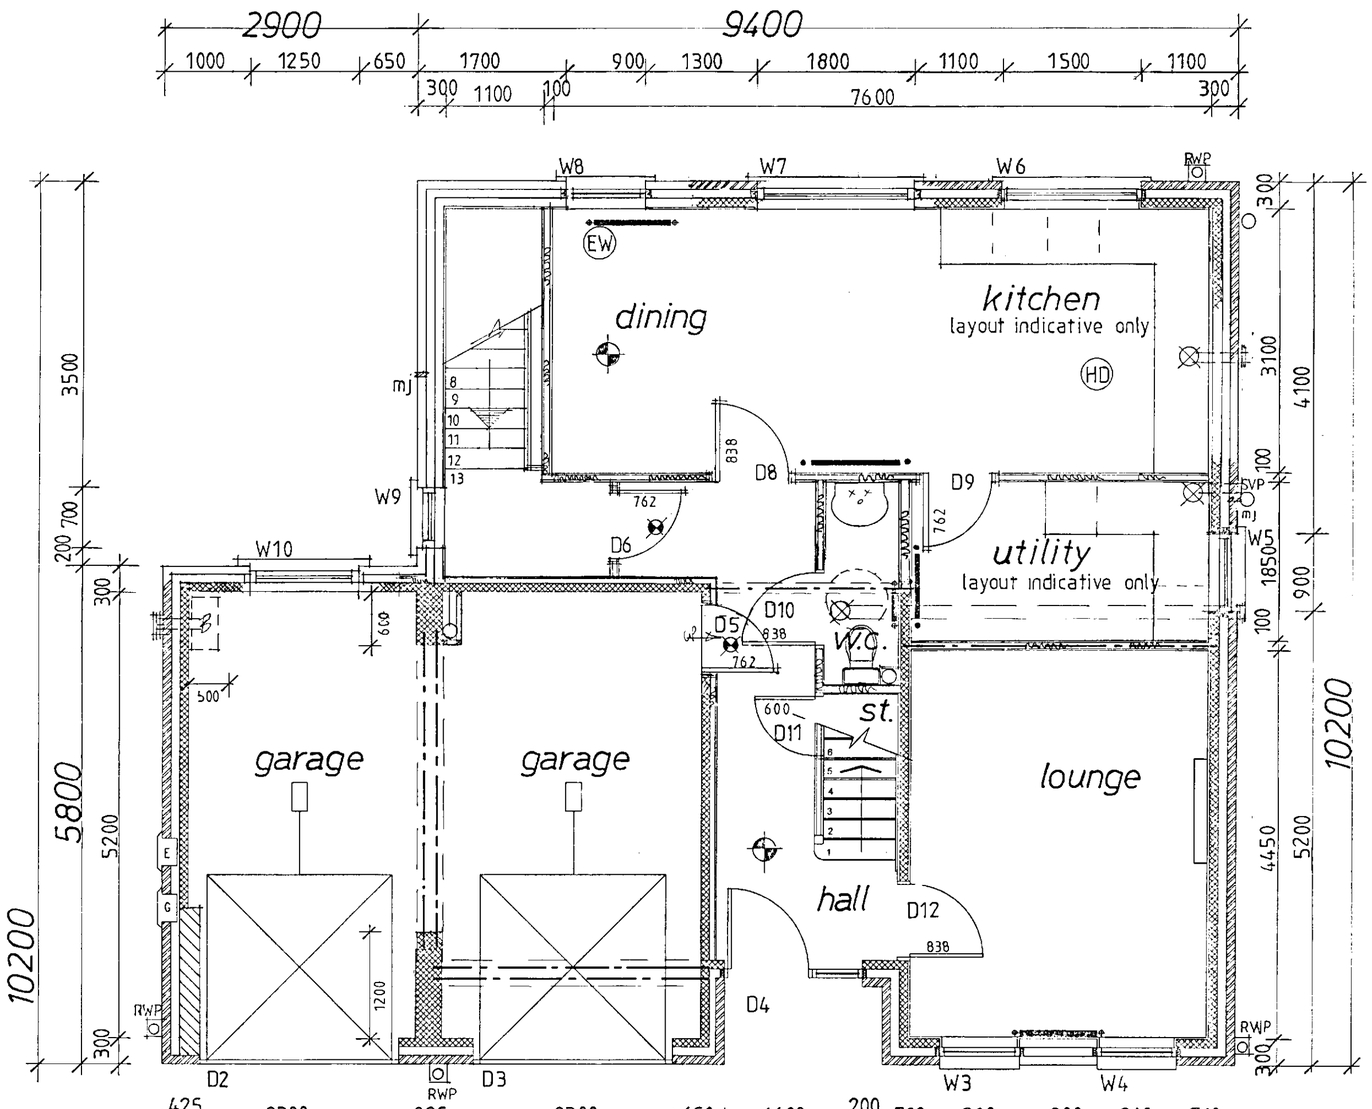

Ground Floor

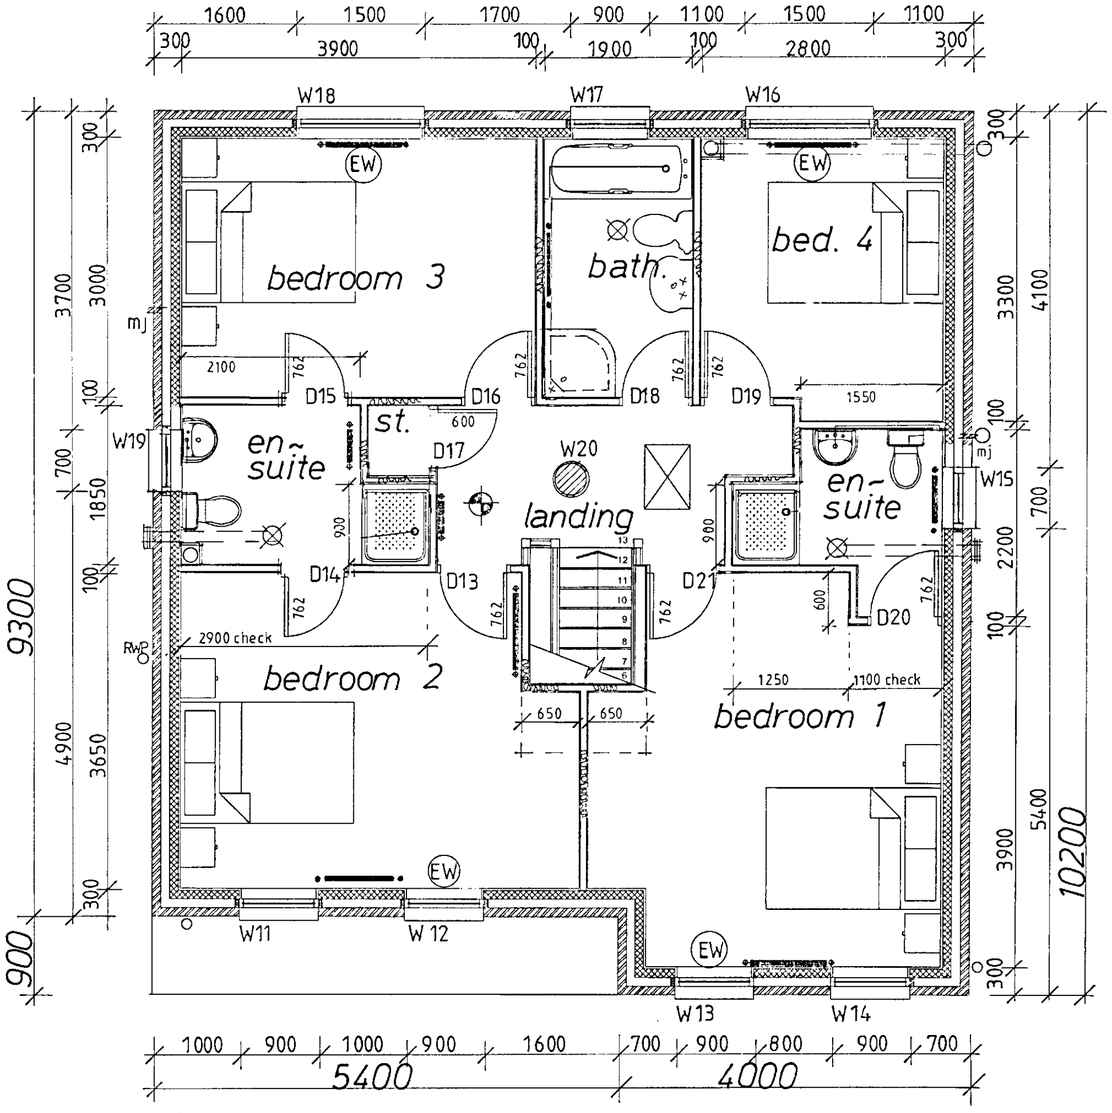

First Floor

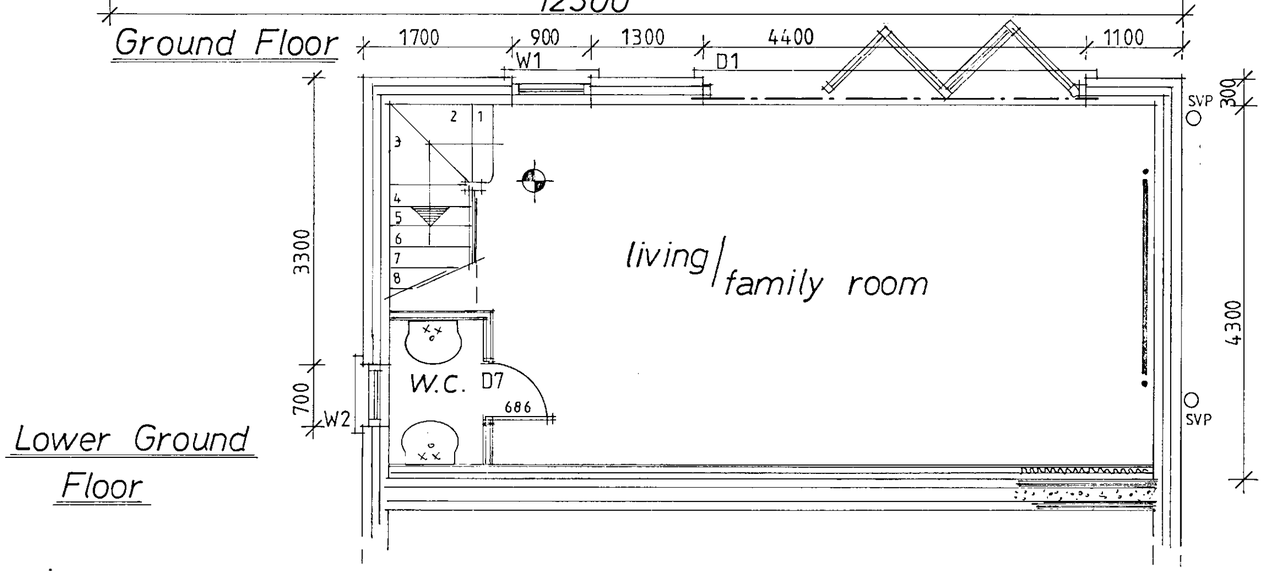


Lower Ground Floor

Rev	Notes	Date


Garry Greetham Associates
Residential Design Consultant
Westwood House
18 Carr Lane
Tankersley
Barnsley S75 3BE
Tel(01226)746573

PROJECT Residential Development
CLIENT Low Farm Properties Ltd
TITLE Type A plus S/L-Layouts
ADDRESS Land off Upper Hoyland Road, Hoyland, Barnsley, S74 0AP
DRAWN BY ggg
SCALE 1:50 DATE Mar 18
DRAWING No 877-21 REV


Member of the Chartered Institute of Architectural Technologists

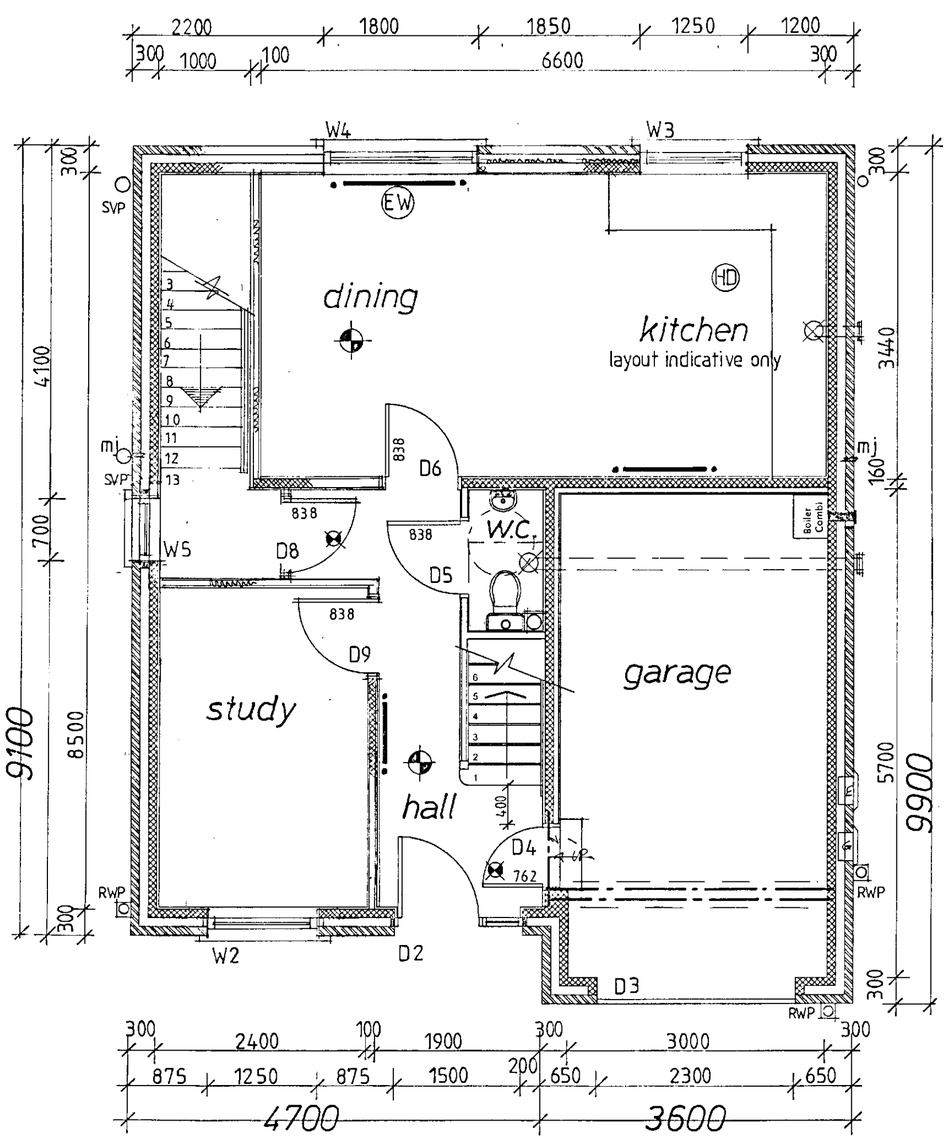

Ground Floor

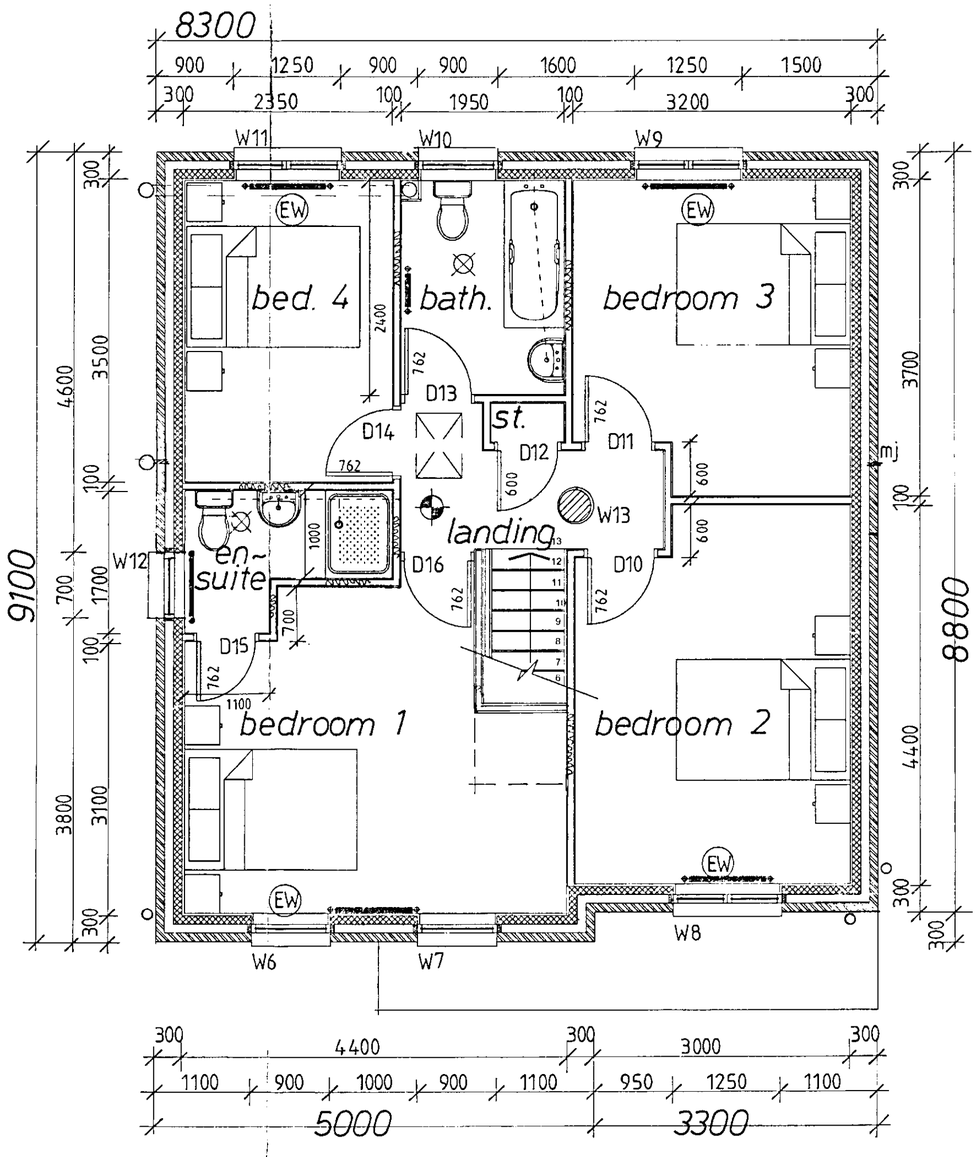

First Floor

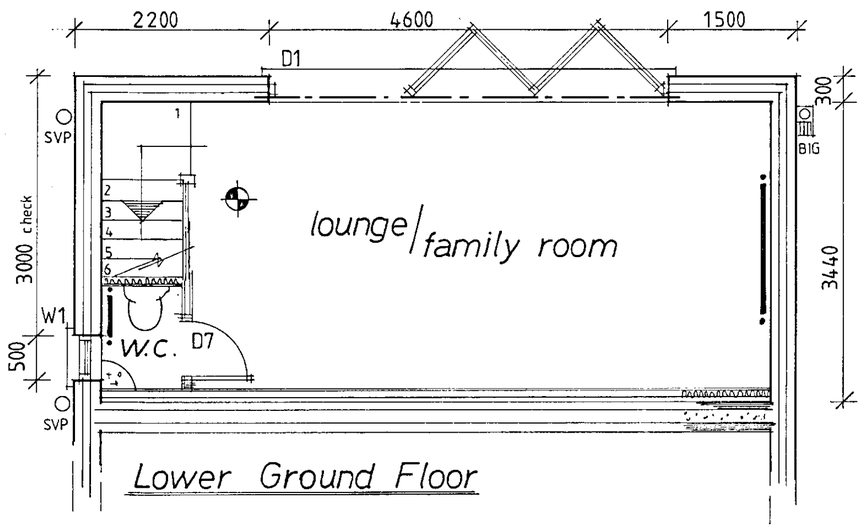


Lower Ground Floor

Rev	Notes	Date


Garry Greetham Associates
Residential Design Consultant
Westwood House
18 Carr Lane
Tankersley
Barnsley S75 3BE
Tel(01226)746573


PROJECT	Residential Development
CLIENT	Low Farm Properties Ltd
TITLE	Type B S/L – Layouts
ADDRESS	Land off Upper Hoyland Road, Hoyland , Barnsley, S74 0AP
DRAWN BY	ggg
SCALE	1:50
DATE	Mar 18
DRAWING No	877-27
REV	

Member of the Chartered Institute of Architectural Technologists

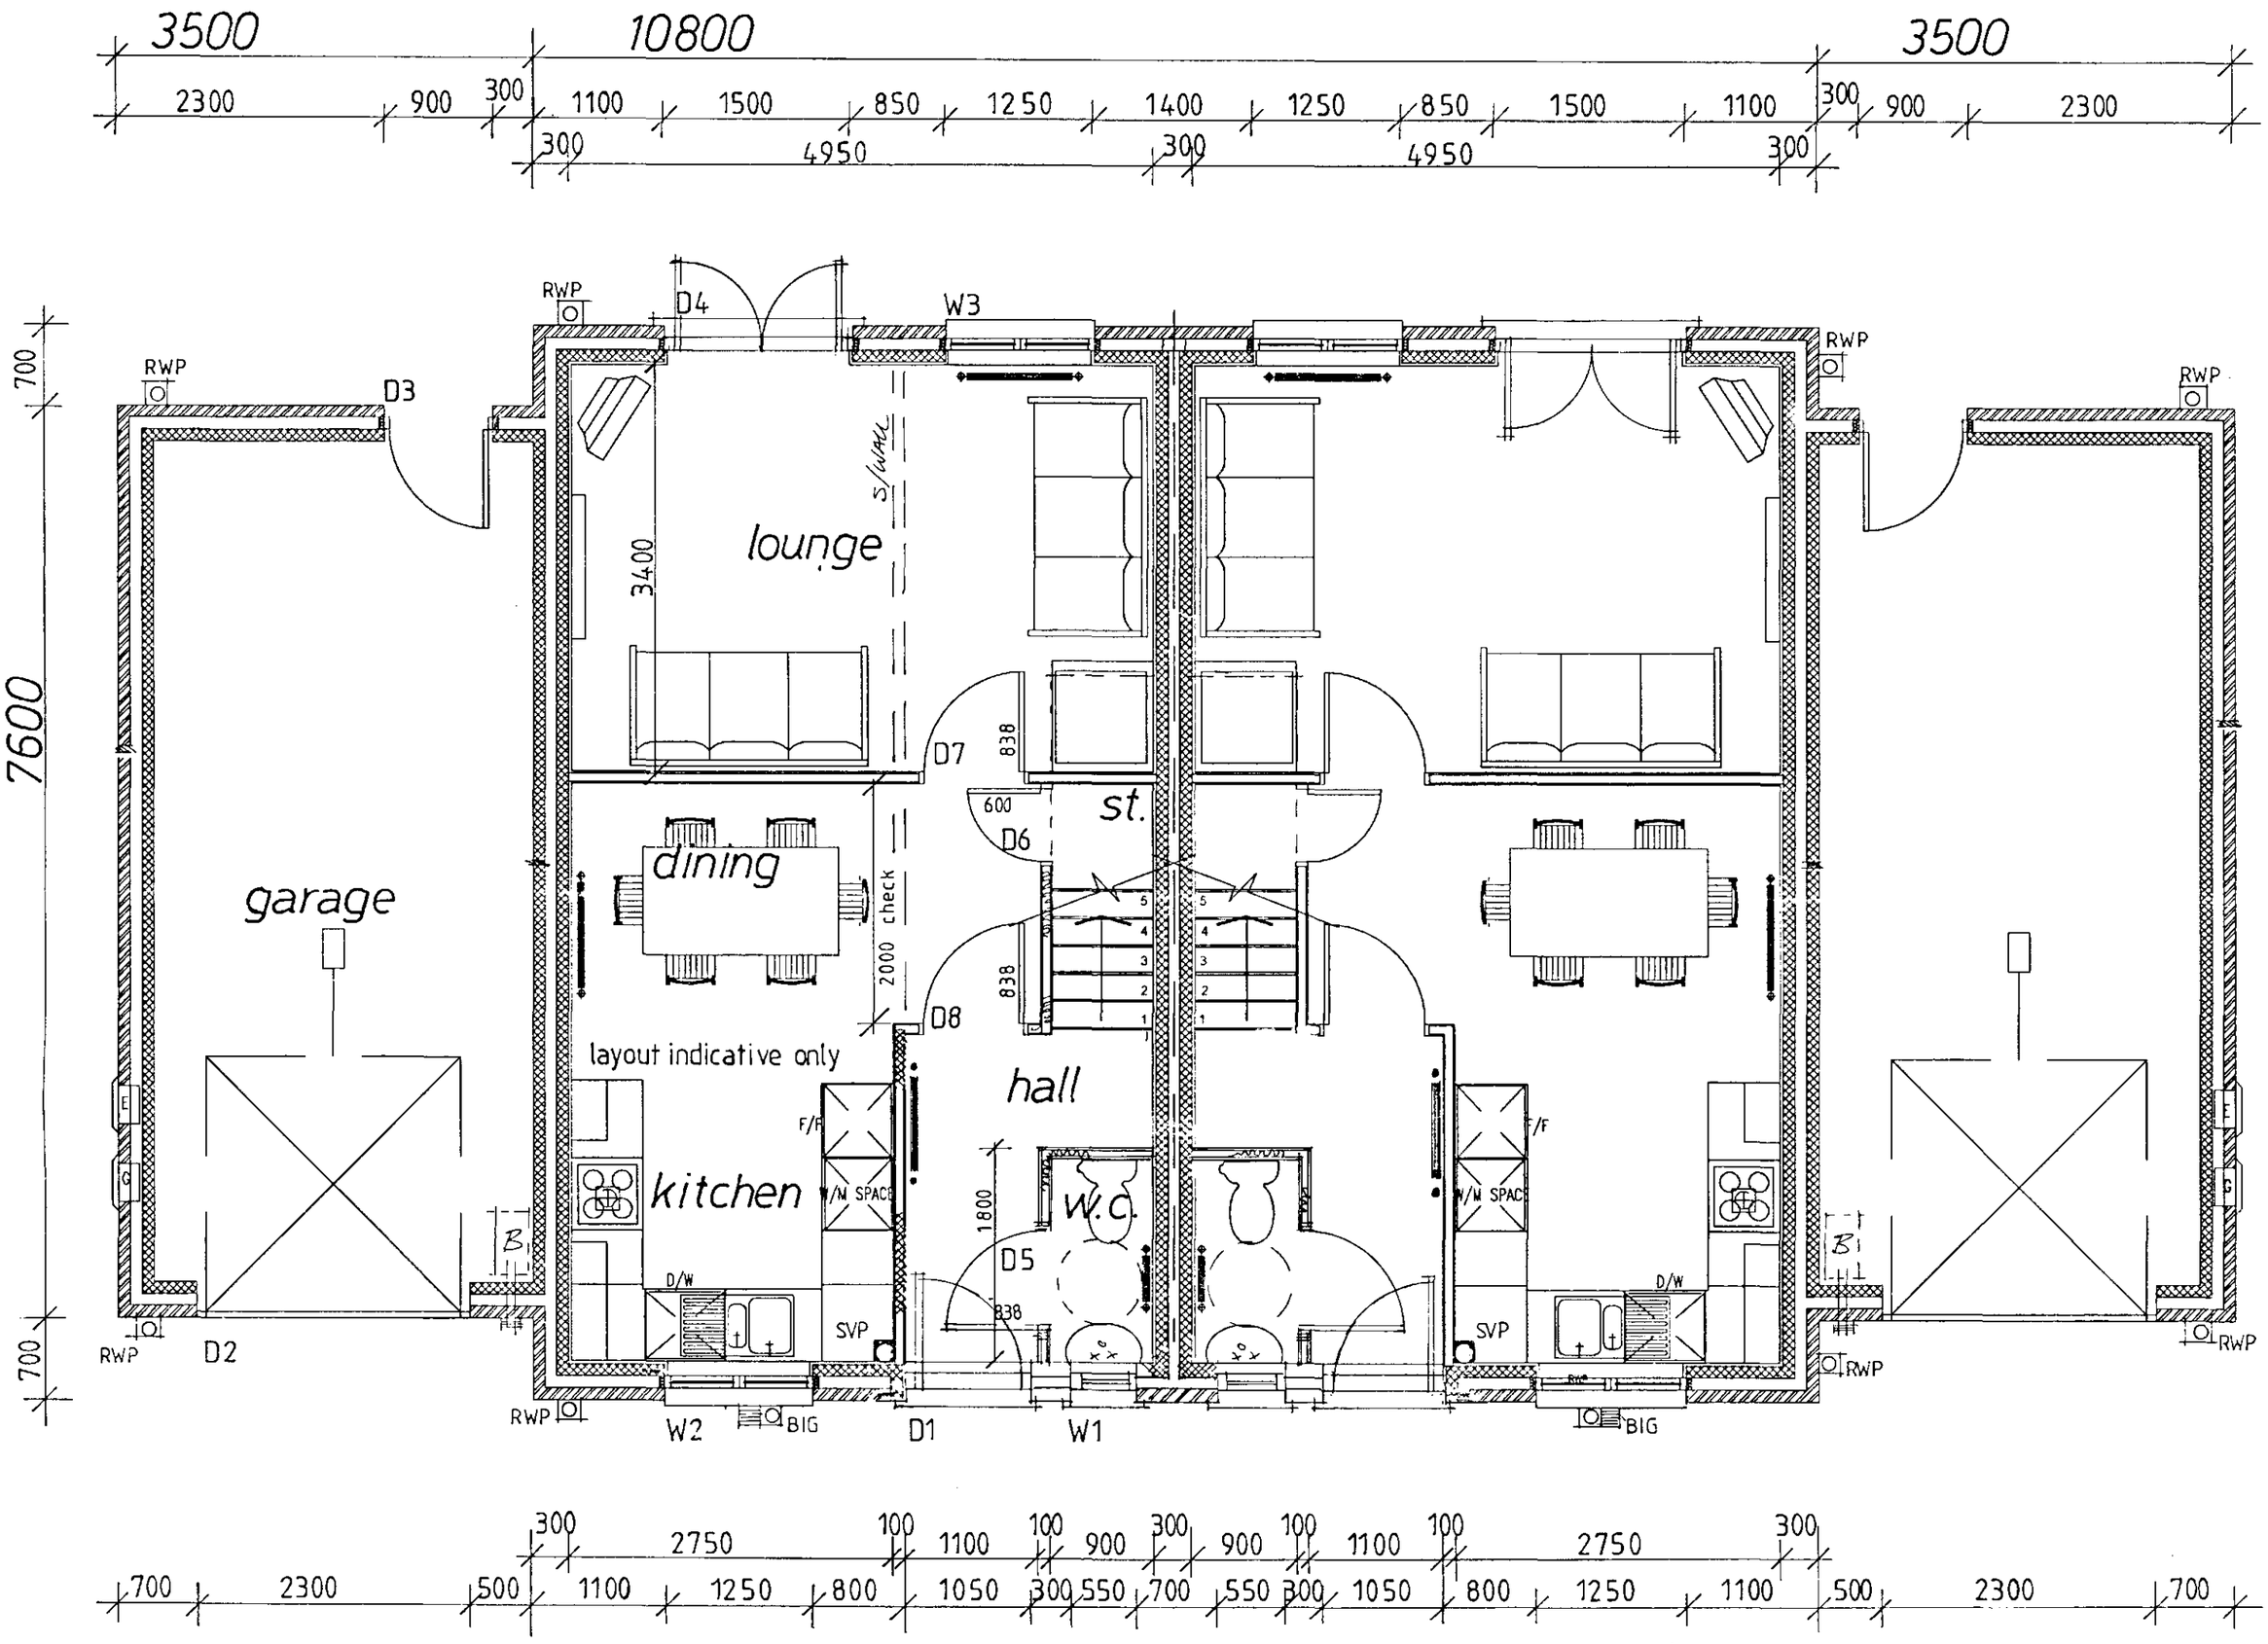

Ground Floor

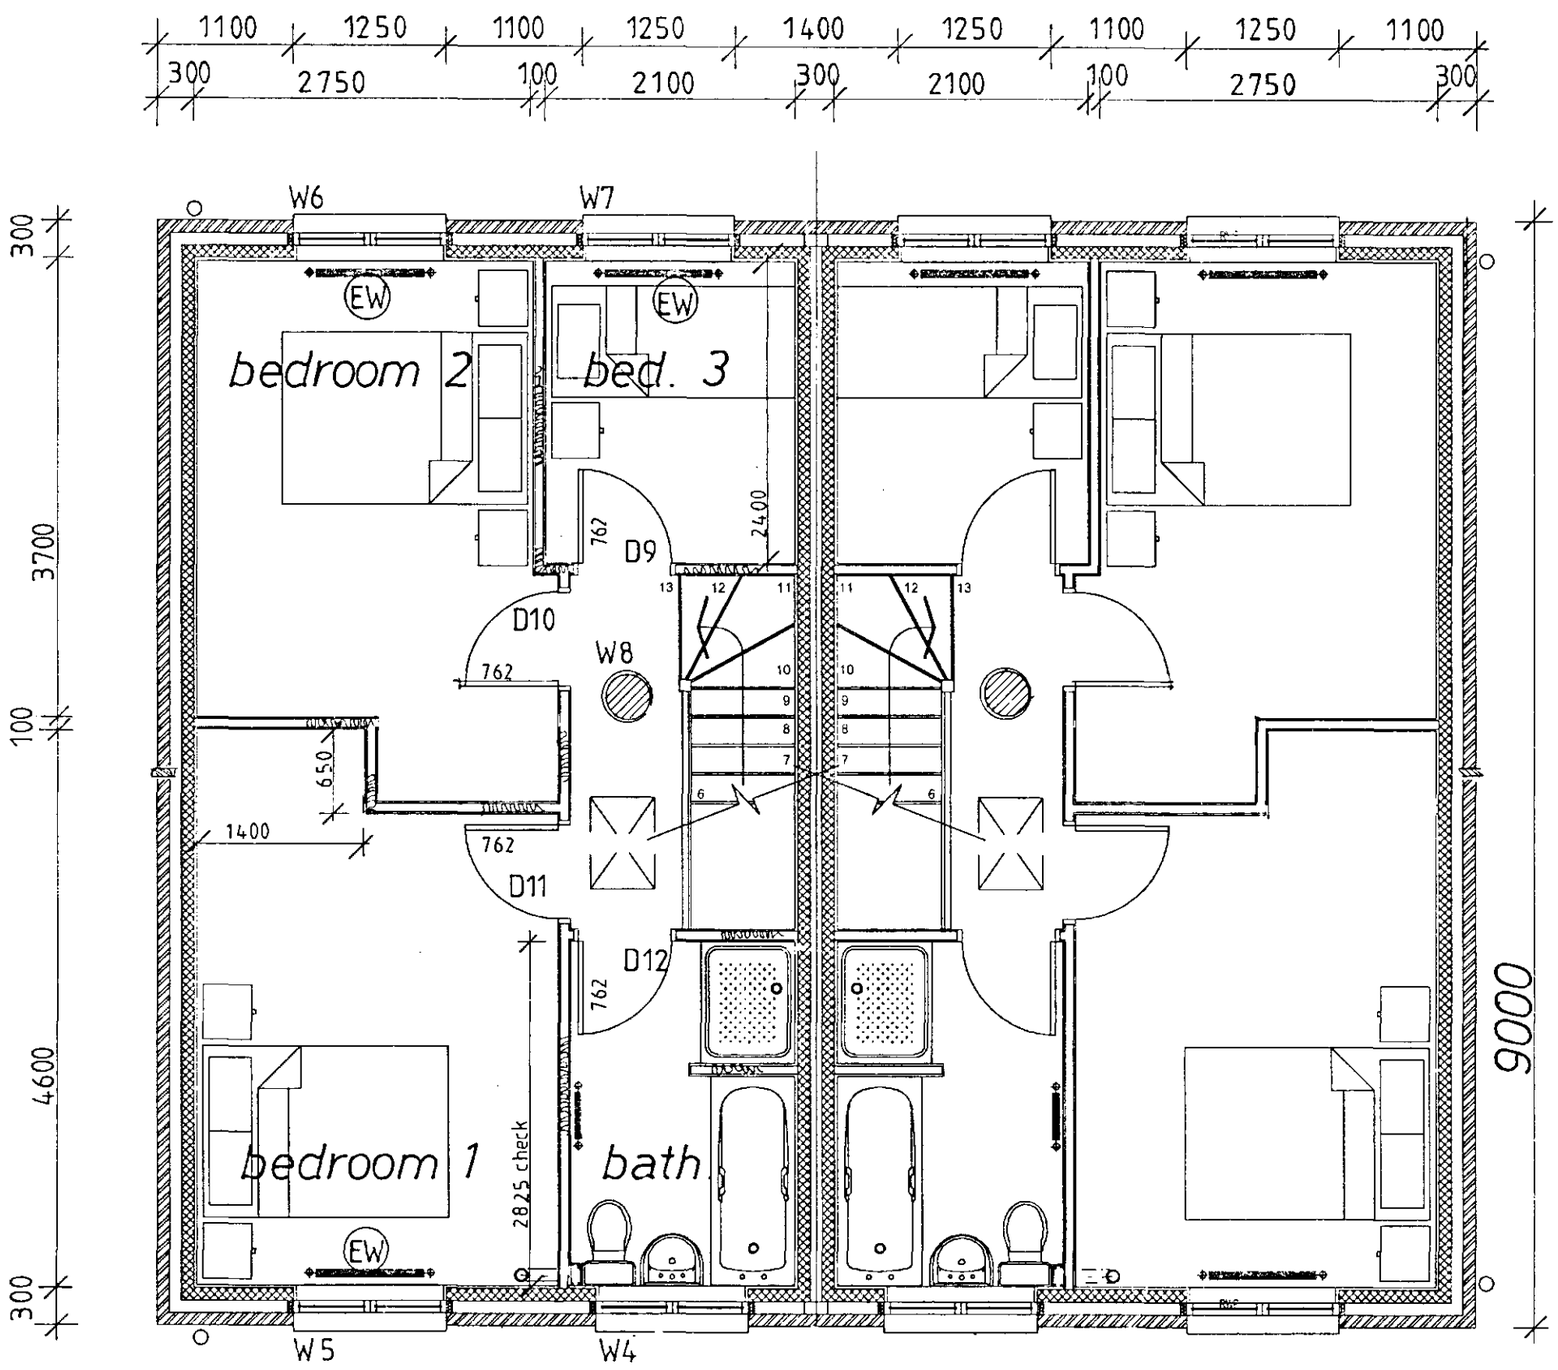

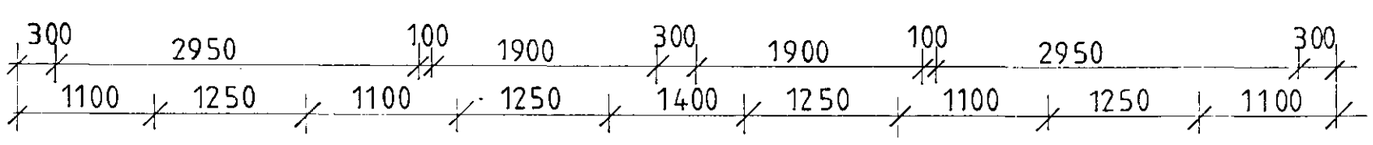

First Floor

Rev	Notes	Date

Garry Greetham Associates
Residential Design Consultant
Westwood House
18 Carr Lane
Tankersley
Barnsley S75 3BE
Tel(01226)746573

PROJECT	Residential Development
CLIENT	Low Farm Properties Ltd
TITLE	House Type C – Layouts
ADDRESS	Land off Upper Hoyland Road, Hoyland , Barnsley, S74 0AP
DRAWN BY	ggg
SCALE	1:50
DATE	Mar 18
DRAWING No	877–15
REV	

Member of the Chartered Institute of Architectural Technologists