

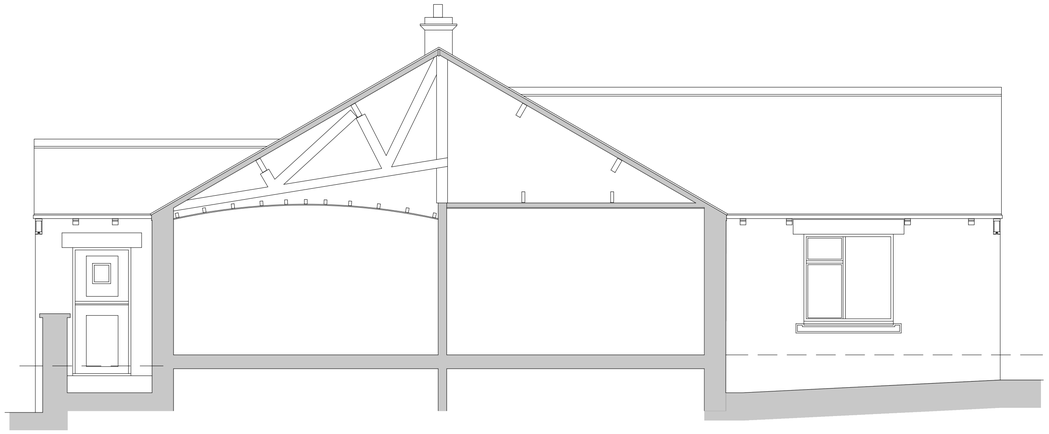



EXISTING SECTION (1:50)

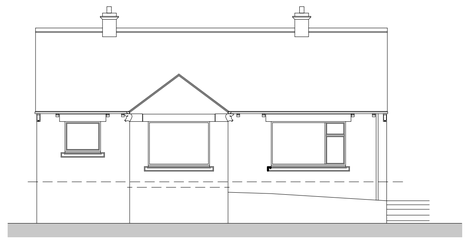


EXISTING SOUTH
FACING ELEVATION (1:100)

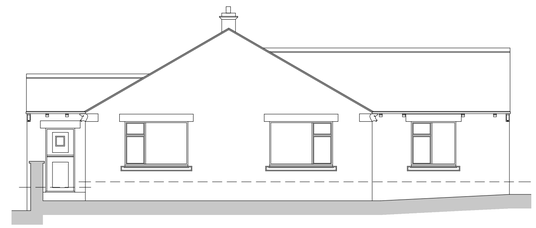


EXISTING EAST
FACING ELEVATION (1:100)

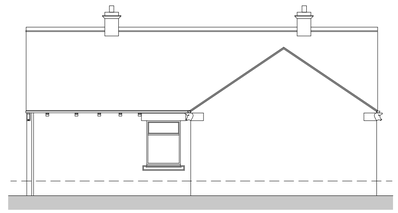


EXISTING NORTH
FACING ELEVATION (1:100)

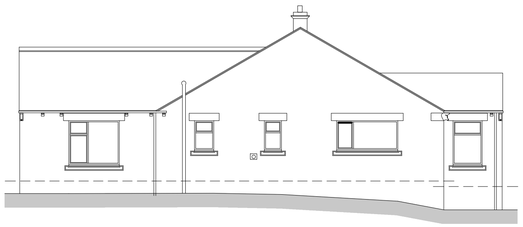

EXISTING WEST
FACING ELEVATION (1:100)

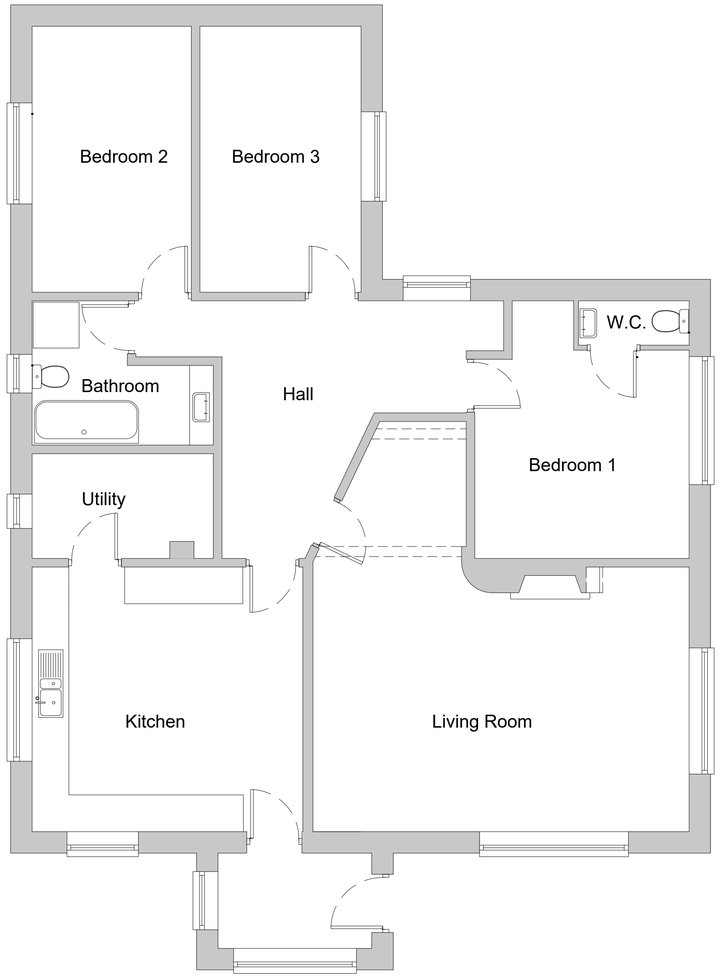

EXISTING FLOOR LAYOUT (1:50)

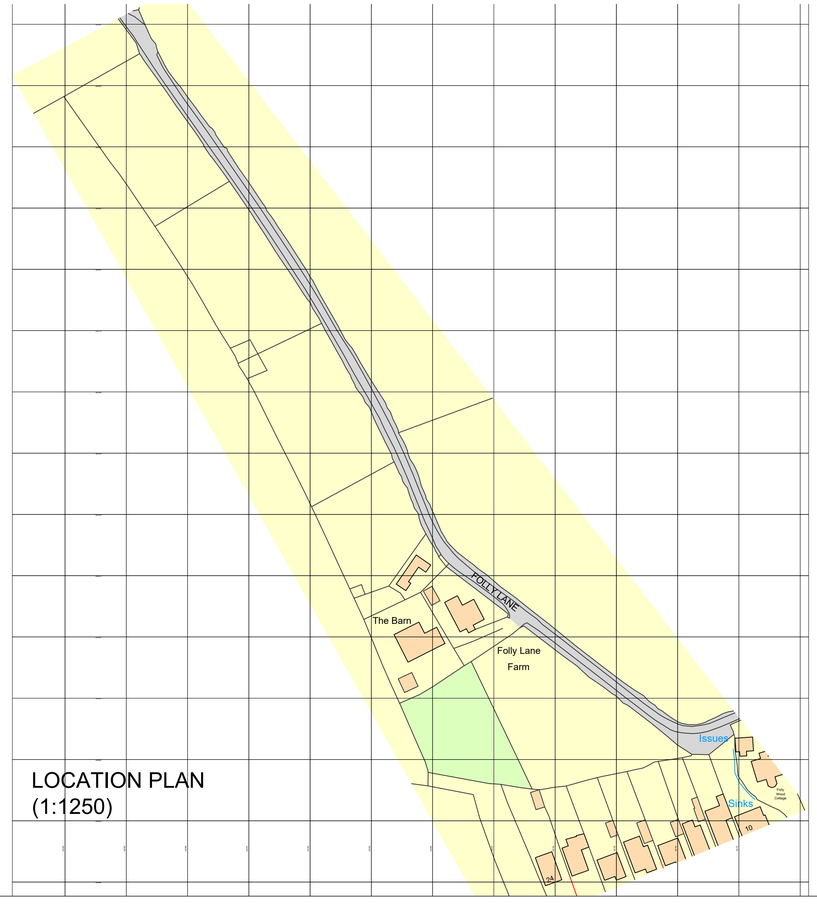

LOCATION PLAN
(1:1250)

FOLLY LANE FARM
FOLLY LANE
THURLSTONE
Tel: 07979054070
JPS DESIGN

rev.	description	date	by

Mr & Mrs SPEIGHT
FOLLY LANE FARM
Thurlstone, Barnsley.

FOLLY LANE FARM, Thurlstone, Barnsley
PROPOSED GARAGE & DORMER BEDROOM
Job No: 23-03 June 2023

GENERAL LAYOUT - AS EXISTING
Dwg no:E2
Scale: as noted at A1