


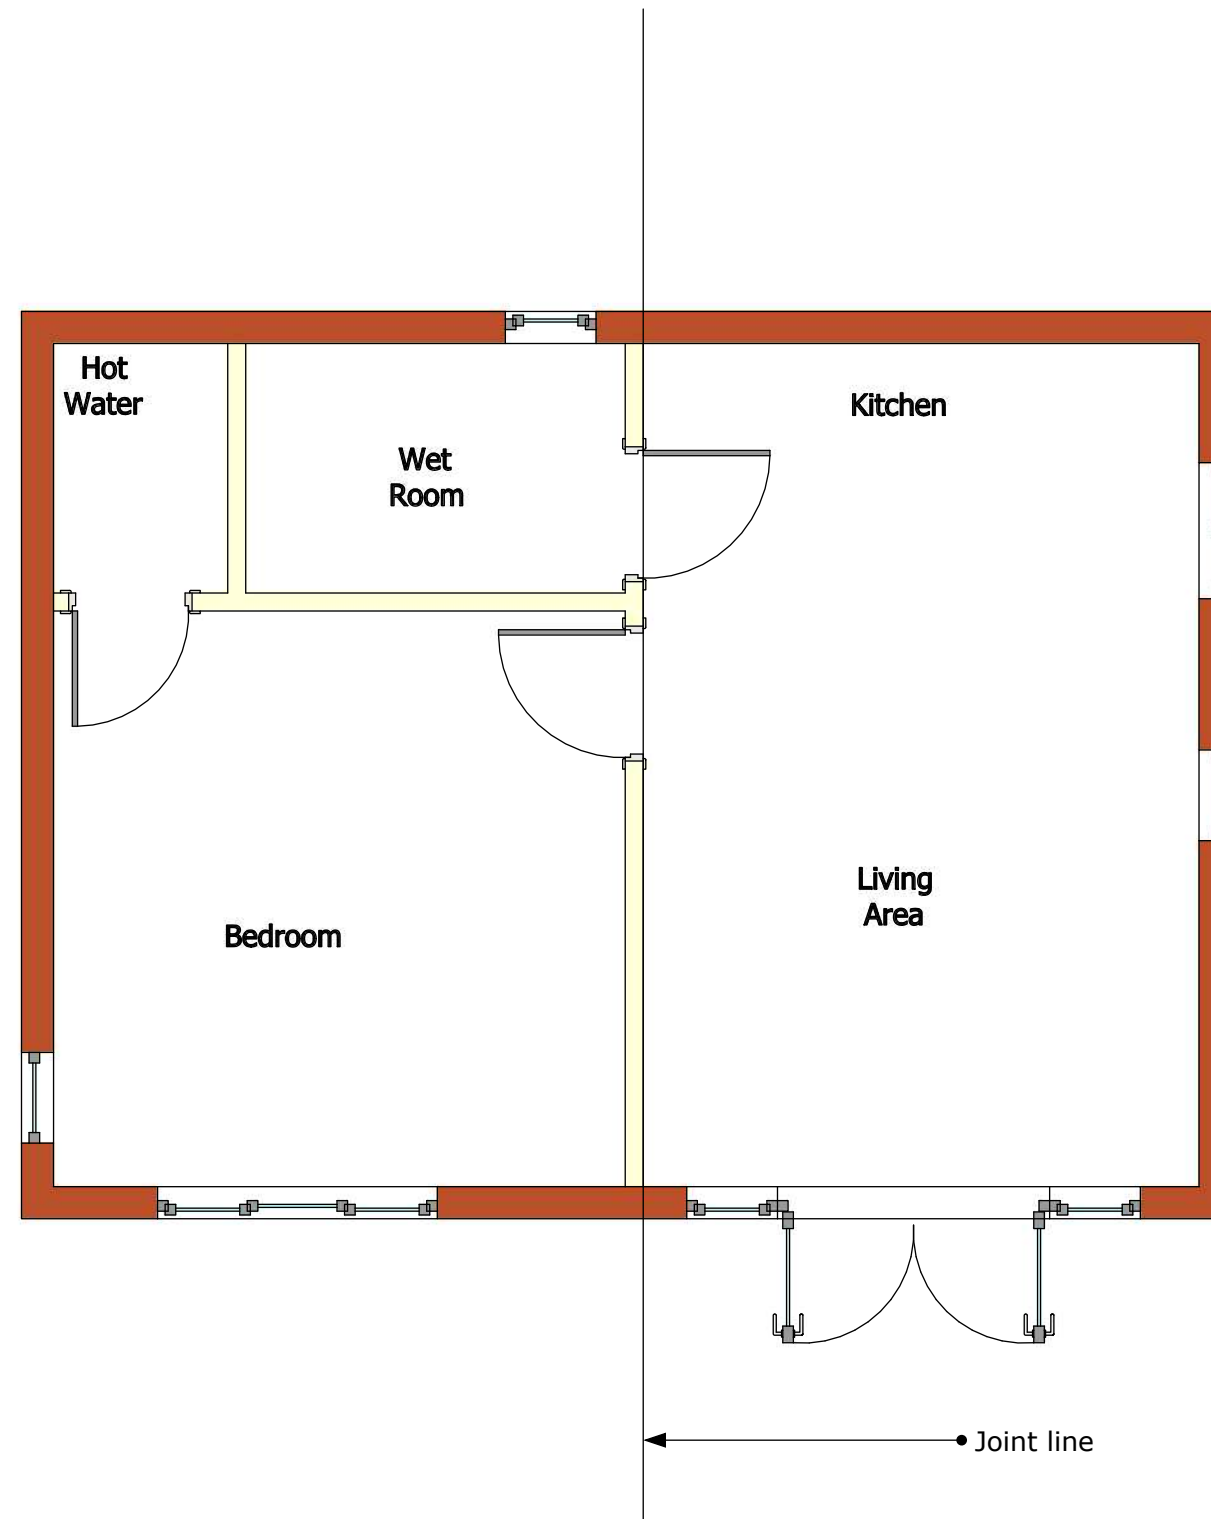

iHUS Projects
 Plumtree Industrial Estate
 Plumtree Road
 Bircotes
 DN11 8EW
 tel.: 01302 247777
 www.ihusannexe.com

Project Name: New Build Caravan

Drawing Name: Footprint

Drawing No.: 1736.11

Version: 1

Revision: 0

Date: 06.08.2018

Client name: Christine Stamper

Address: 9 Thurgoland Hall Fold
 Thurgoland
 Sheffield

Post code: S35 7EA

Scale 1:50
 Printed to A3

