


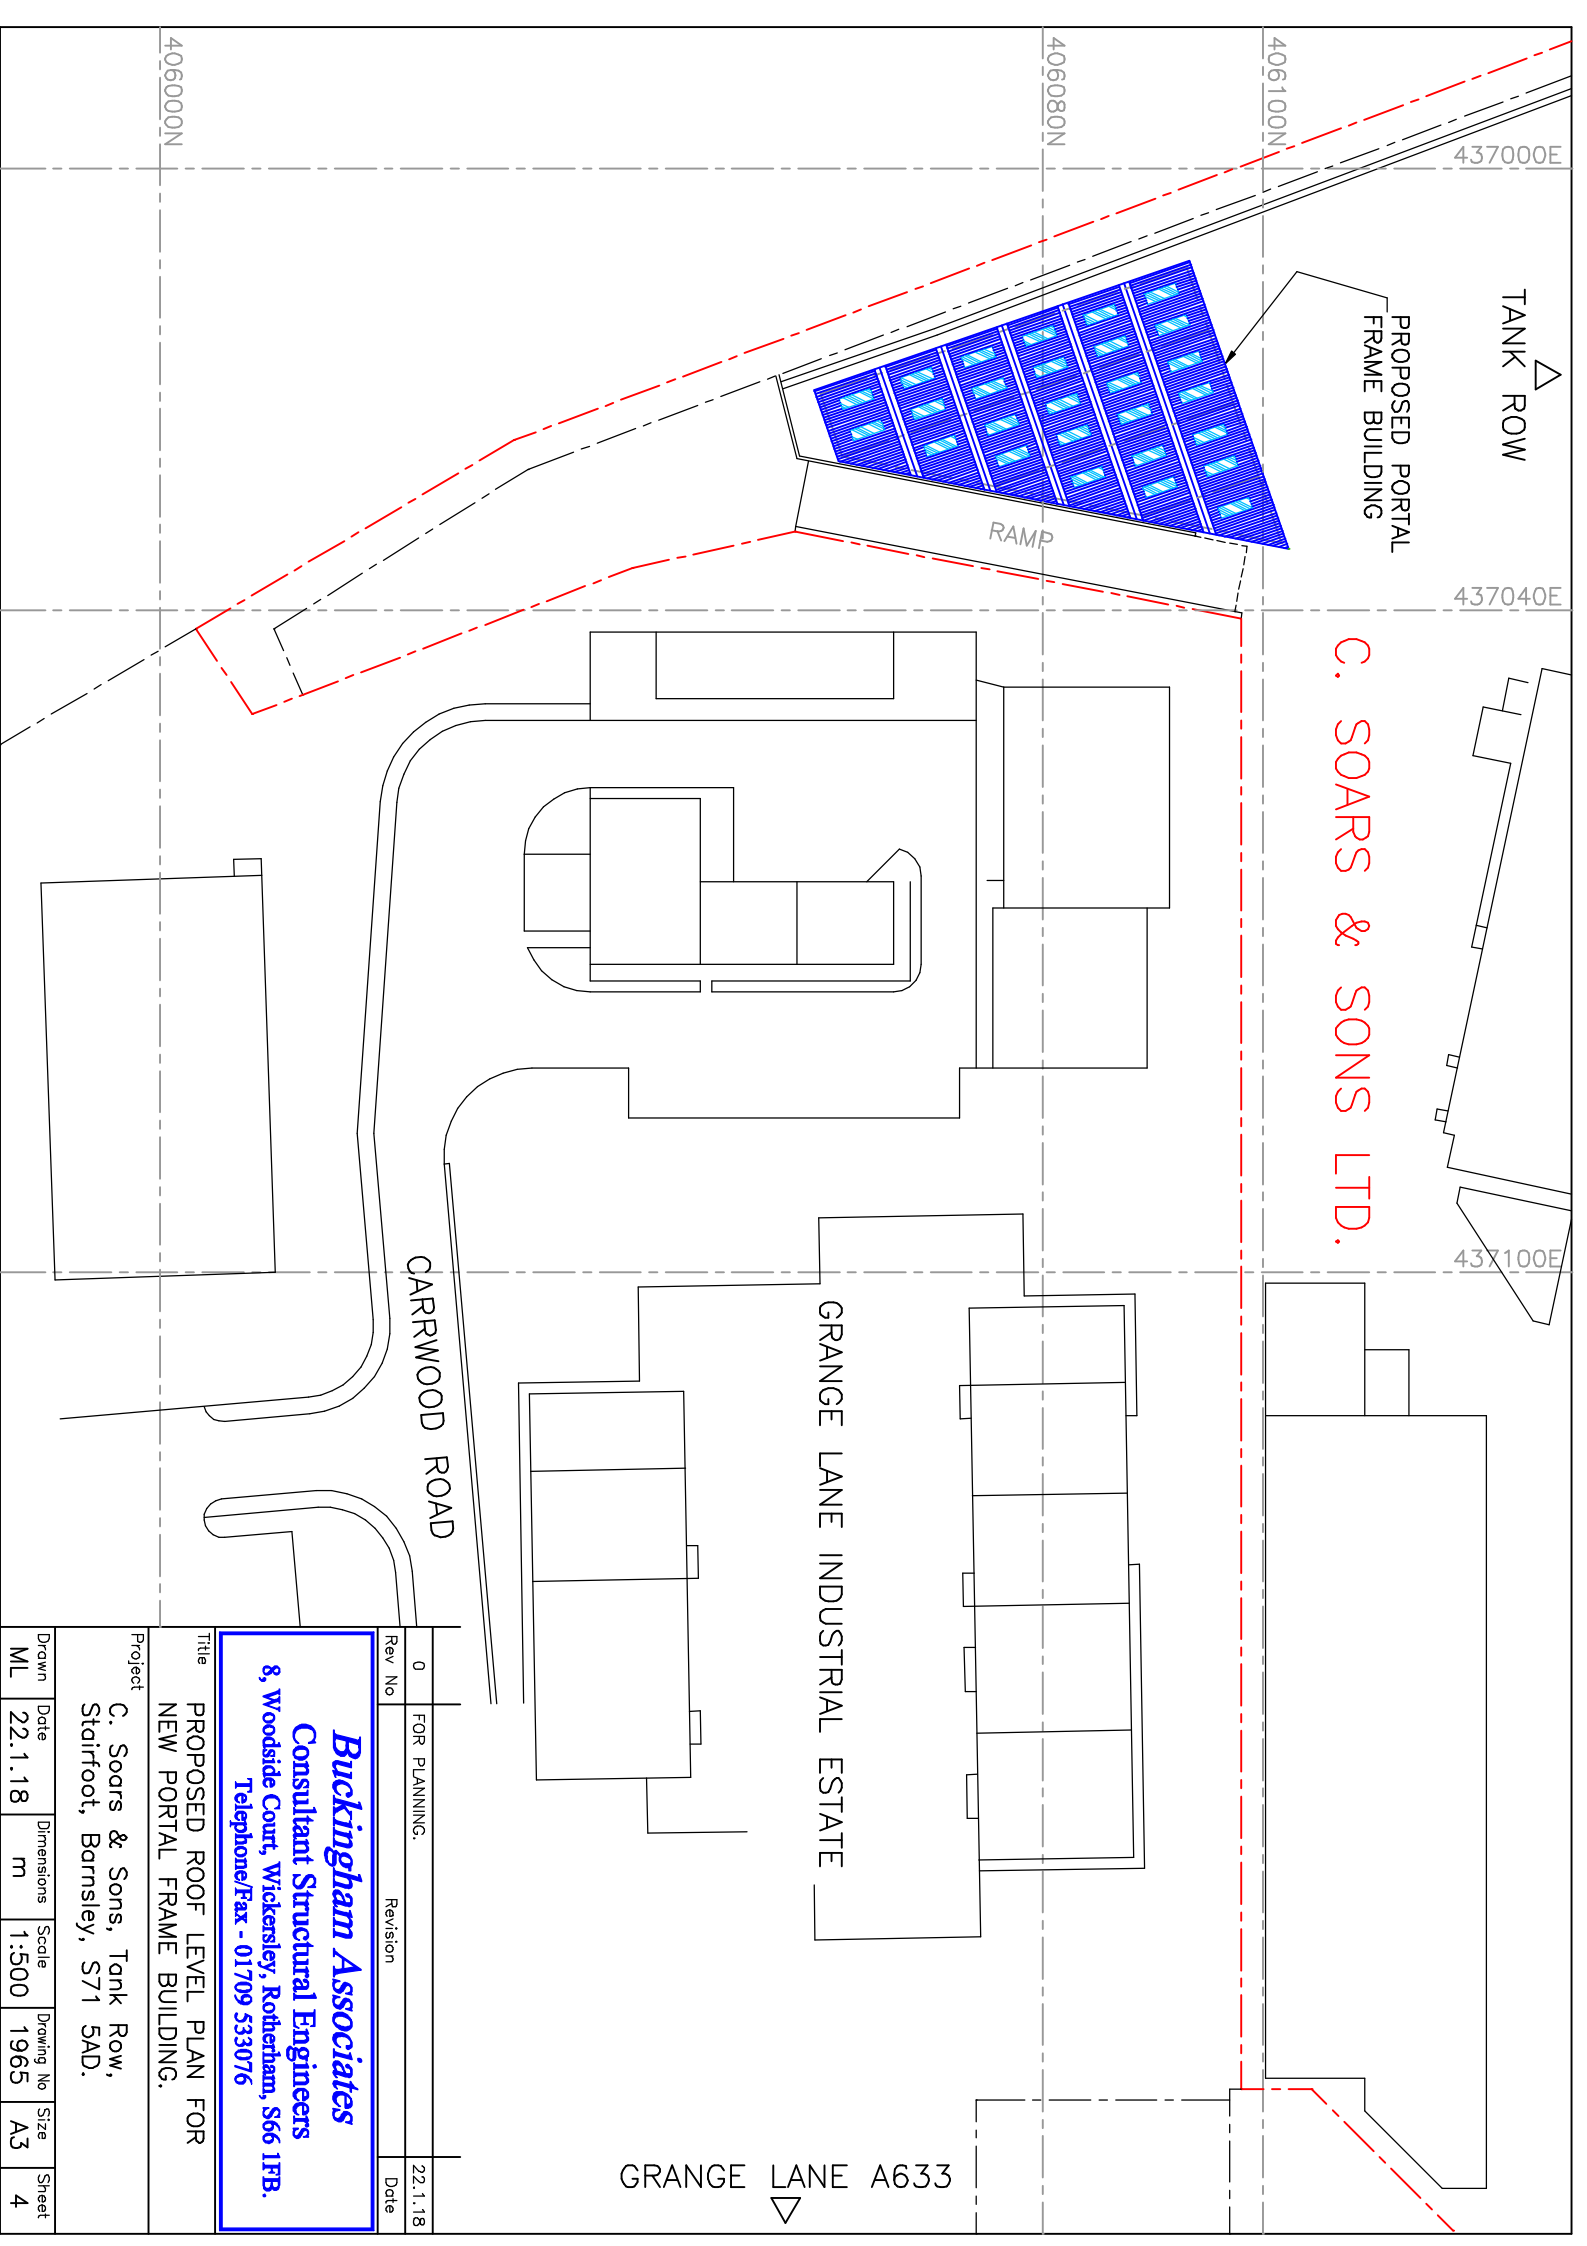

TANK ROW

PROPOSED PORTAL
FRAME BUILDING

RAMP

C. SOARS & SONS LTD.

GRANGE LANE INDUSTRIAL ESTATE

CARRWOOD ROAD

GRANGE LANE A633

0	FOR PLANNING.	22.1.18
Rev No	Revision	Date

<i>Buckingham Associates</i>					
Consultant Structural Engineers					
8, Woodside Court, Wickersley, Rotherham, S66 1FB.					
Telephone/Fax - 01709 533076					

Title					
PROPOSED ROOF LEVEL PLAN FOR NEW PORTAL FRAME BUILDING.					
Project					
C. Soars & Sons, Tank Row, Stairfoot, Barnsley, S71 5AD.					
Drawn	Date	Dimensions	Scale	Drawing No	Size
ML	22.1.18	m	1:500	1965	A3
					Sheet
					4

Buckingham Associates
Consultant Structural Engineers
8, Woodside Court, Wickersley, Rotherham, S66 1FB.
Telephone/Fax - 01709 533076