


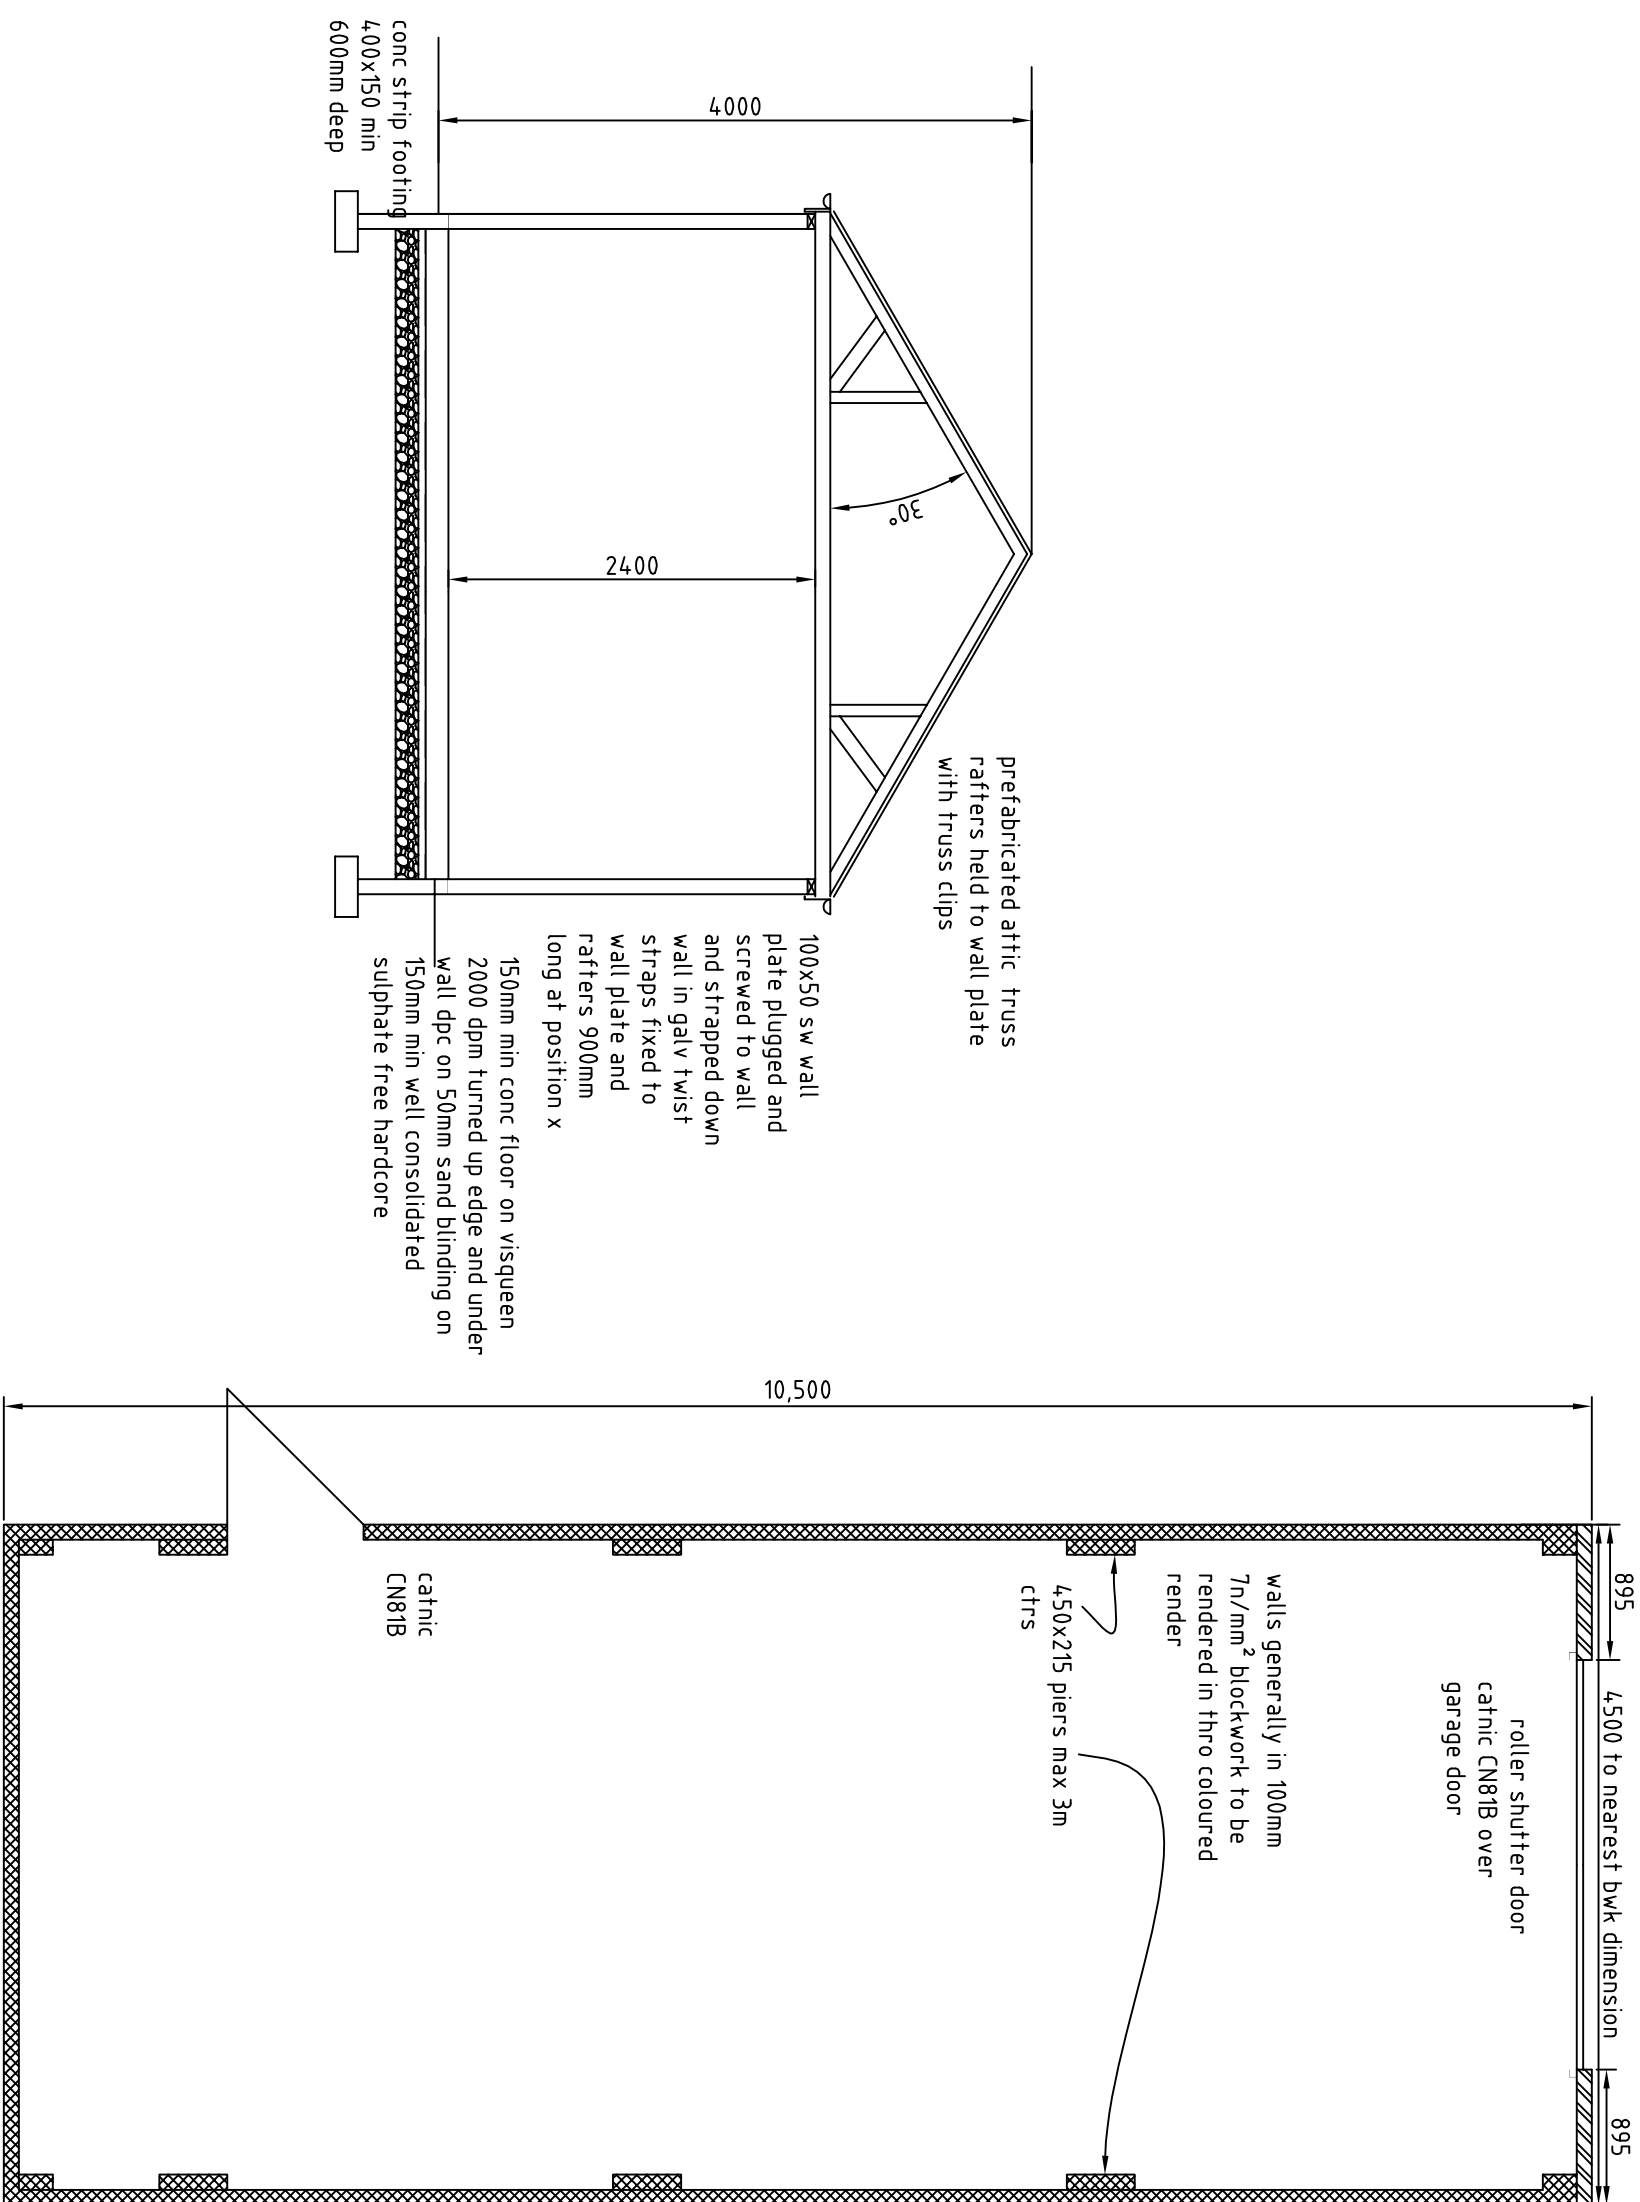

roy harrison architects			
41A Staincross Common S.yorkshire S75 6 JF Telephone 07922696549 E-Mail: rthoyarci@gmail.com			
Client Mr D Littledyke			
Project Take down garage and replace with new 8 Richard Avenue Barnsley S71 1UZ			
Title plan/sections			
Date 24/6/19	Drawing No. dl/n/1	Scale 1:50 Drawn	
Sheet of 1	1 Revision		