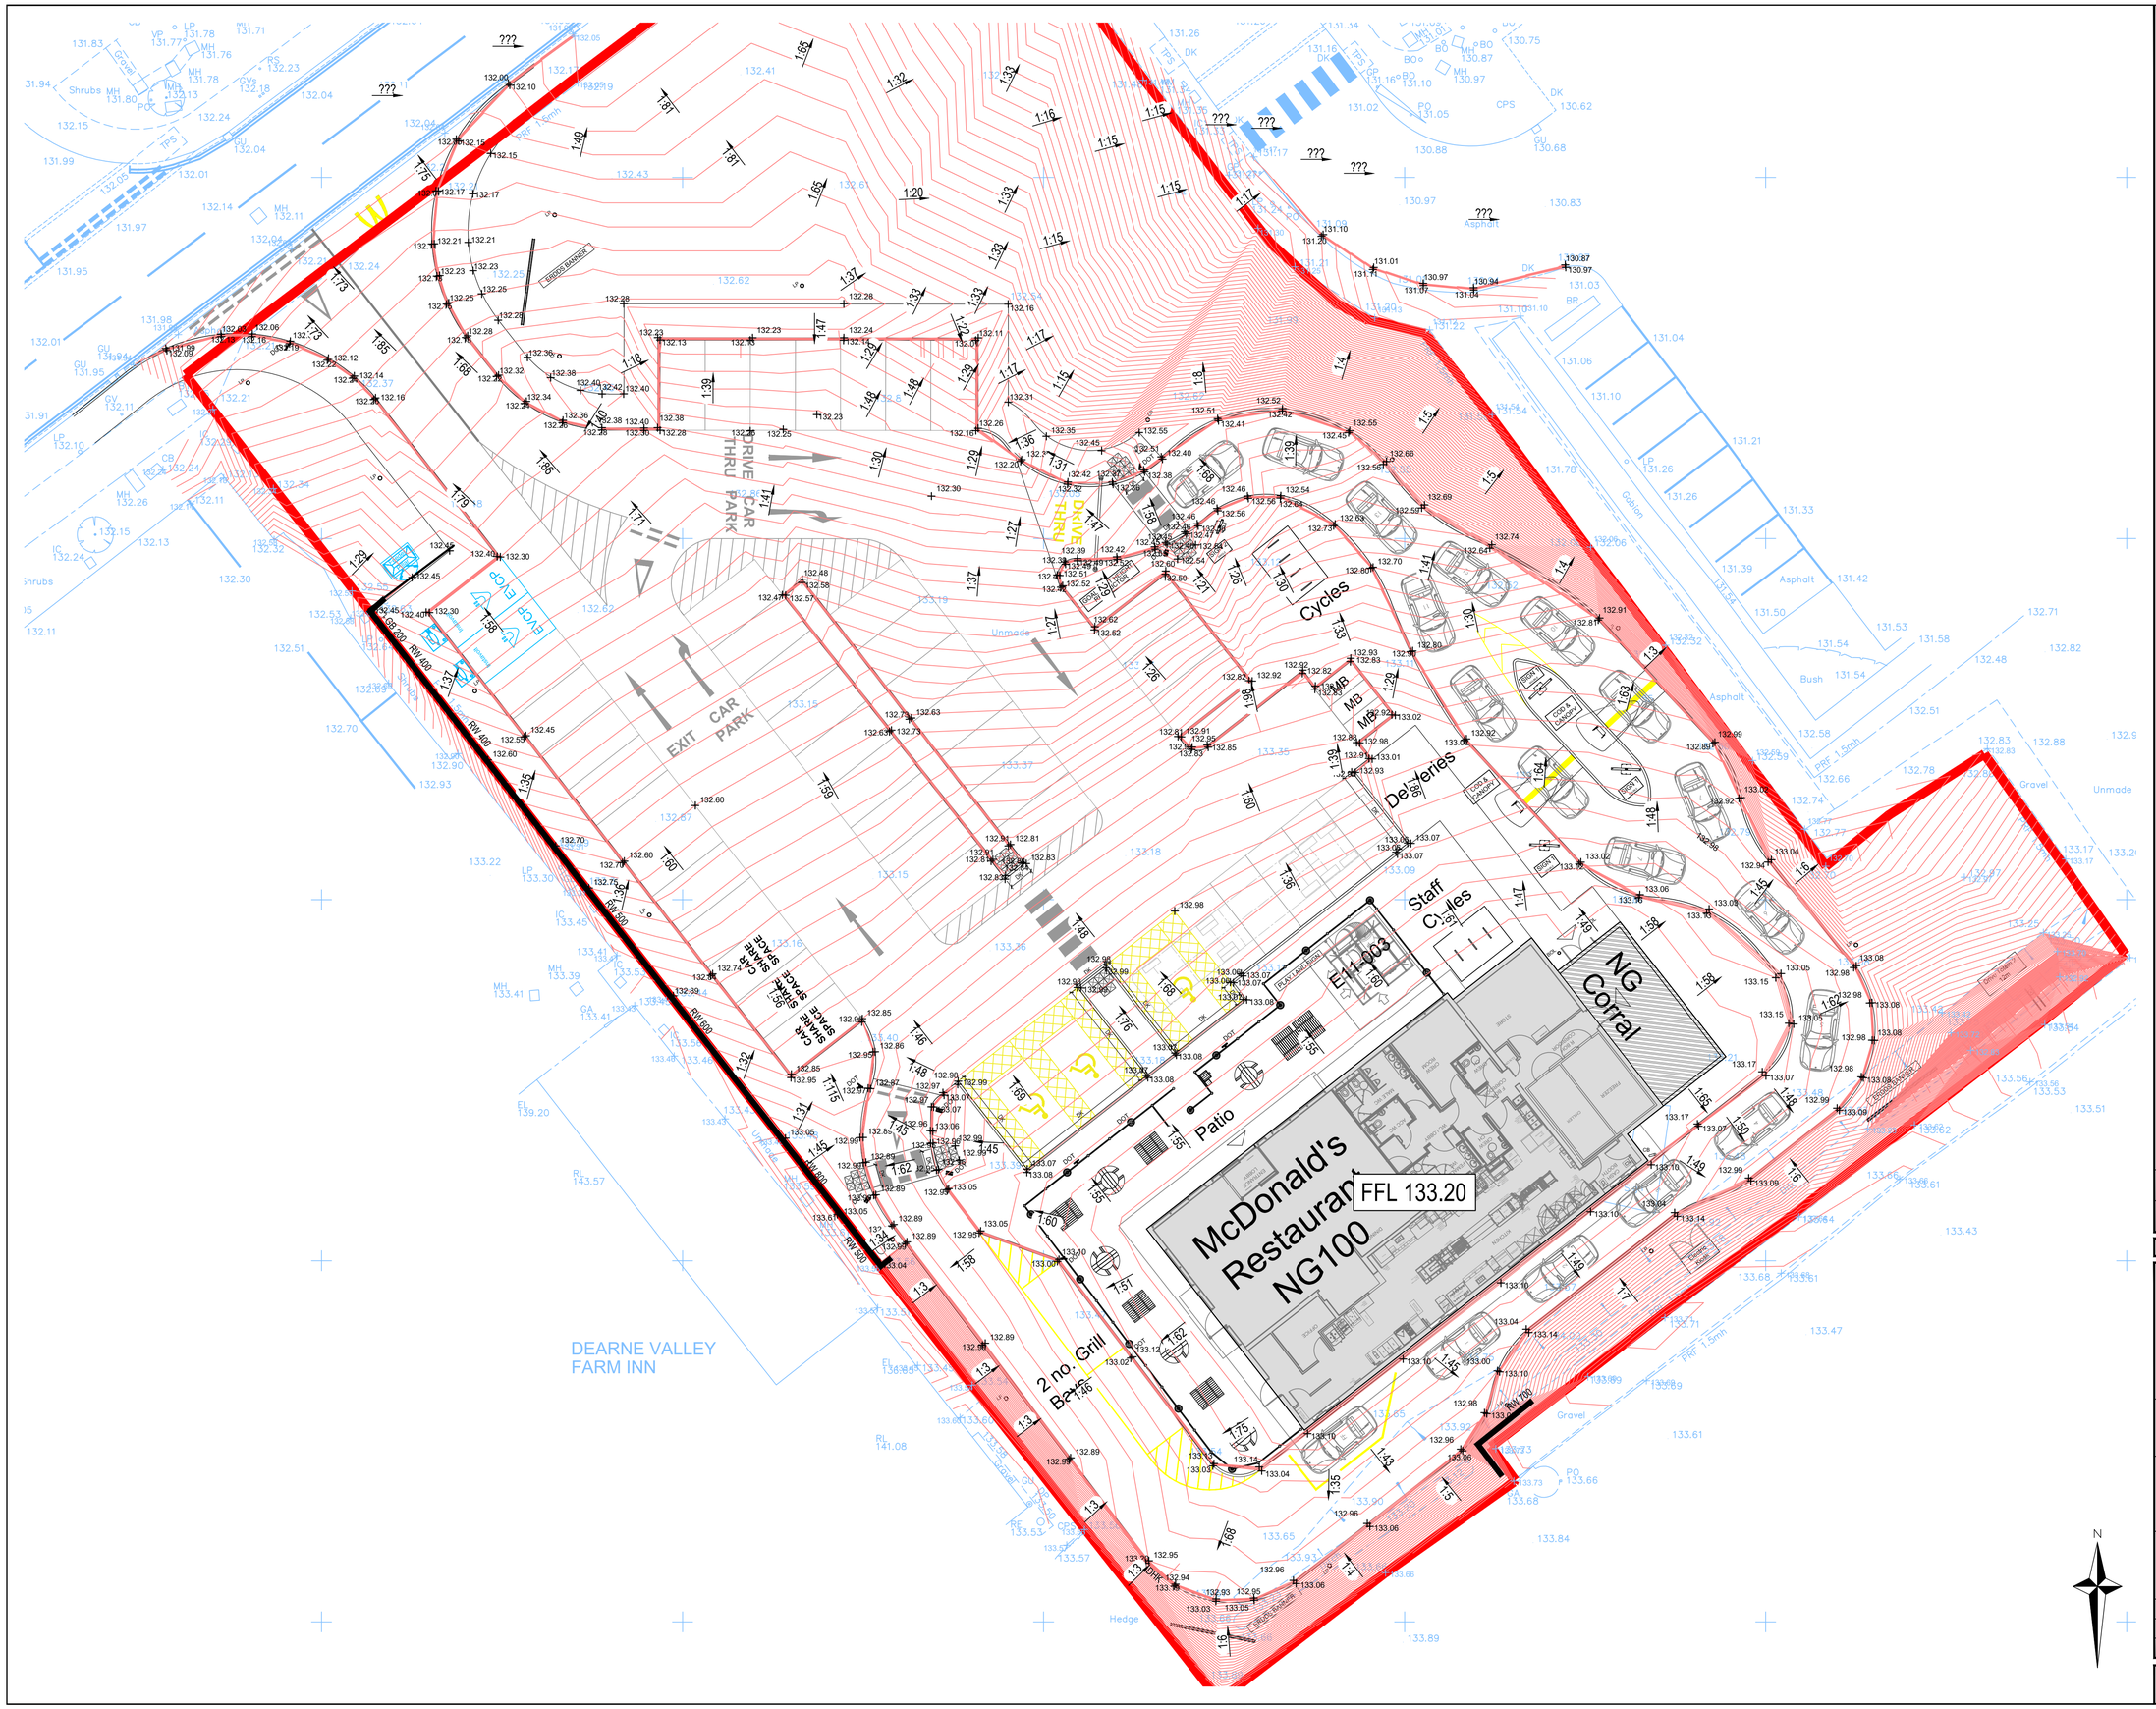

NOTES

1. THIS DRAWING IS TO BE READ IN CONJUNCTION WITH ALL RELEVANT DRAWINGS, DOCUMENTS AND SPECIFICATIONS. ANY DISCREPANCIES BETWEEN INFORMATION SHOWN ON THIS AND ANY OTHER DRAWING SHALL BE REPORTED TO THE ENGINEER IMMEDIATELY.
2. DO NOT SCALE FROM THIS DRAWING. WORK TO FIGURED DIMENSIONS ONLY.
3. THIS DRAWING SHALL NOT BE USED FOR CONSTRUCTION PURPOSES UNLESS SPECIFICALLY STATED AS 'FOR CONSTRUCTION' IN THE DRAWING STATUS.
4. ALL DRAWING INFORMATION MUST BE READ FROM HARD COPY / PDF FILES ONLY, MARKED CHECKED. BEFORE PROCEEDING PLEASE ENSURE THE ISSUE STATUS IS APPROPRIATE FOR THE INTENDED USE. ALL INFORMATION EXTRACTED DIRECTLY FROM DRAWING FILES (E.G. DWG'S) IS DONE SO ENTIRELY AT THE USERS RISK.

KEY

	EXISTING SURVEY
	PROPOSED SITE LAYOUT
130.00	PROPOSED LEVELS
130.00	PROPOSED CONTOURS 100mm

Rev.	Description	Date	Chkd
P2	LAYOUT UPDATED	28/05/20 FC	FG
P1	PRELIMINARY ISSUE	11/09/20 FC	HBG

Glanville
3 Grovelands Business Centre
Boundary Way
Hemel Hempstead, Herts. HP2 7TE
Tel: (01442) 835999 Fax: (01442) 258924
postbox@glanvillegroup.com
www.glanvillegroup.com

Client : McDonald's RESTAURANT

Project : McDONALD'S RESTAURANT DEARNE VALLEY (NB8415)

Title : PROPOSED LEVELS

Project Engineer :	HBG	Scale :	NTS
Project Director :	HBG	Date :	AUG' 2020
Status :	PRELIMINARY		

Drawing No. 4200204-1000 Rev P2