


E-01 North Facing Elevation 1:100

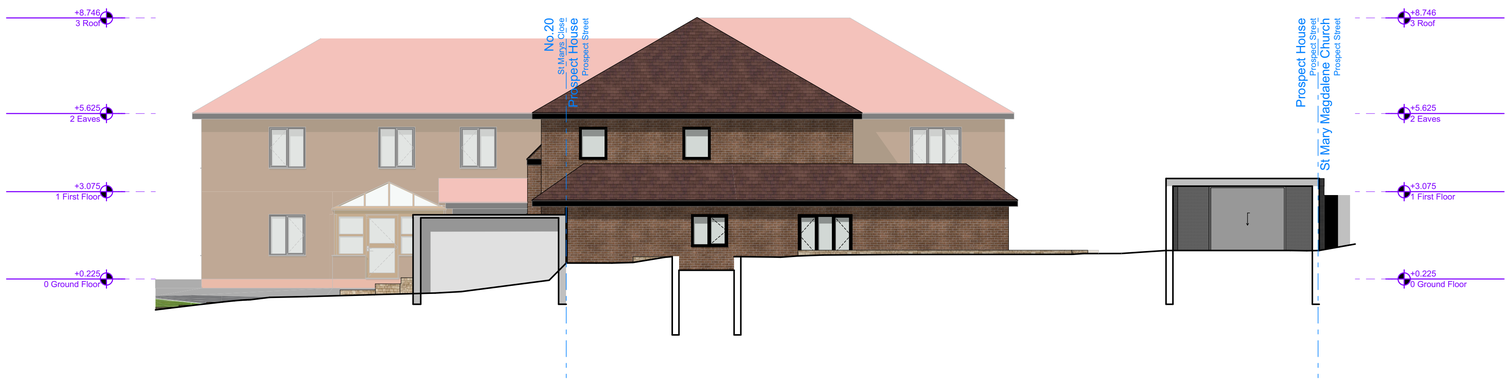

E-02 East Facing Elevation 1:100



E-03 South Facing Elevation 1:100



E-04 West Facing Elevation 1:100

NOTE

DISCLAIMER
This drawing was prepared for the Client, Project & Site stated above and for the purposes set out in the Project Particulars.

Lapworth Architects Ltd accepts no responsibility whatsoever should the drawing be used by any other person, on any other site or for any other purpose than those stated. This drawing is to be read in conjunction with all relevant drawings and specifications.

All works must conform to NBS Specifications, manufacturers recommendations, British Standards, Codes of Practice, Local Authority regulations and to the satisfaction of the owners and Lapworth Architects. Please note that if drawings conflict with any of these documents/bodies, contractor is to advise Lapworth Architects.

All measurements are to be checked on site and any discrepancies reported to Lapworth Architects Ltd.

COPYRIGHT
All content copyright Lapworth Architects under berne & universal copyright convention. Information contained within this drawing is the sole copyright of Lapworth Architects and is not to be reproduced without their express permission. This document must not be copied without written permission and the contents must not be imparted to a third party nor be used for any unauthorised purpose.

Date	Issue Name	Chg ID	Chg Name	By	Chk
23/04/2024	Planning			RK	

Project Name
Prospect House, Prospect St, Barnsley, S72 8JS

Drawing Title
Existing Elevations

Issue Number and Name
01, Planning

LAPWORTH ARCHITECTS
Lapworth Architects Ltd
4 Edward Street Birmingham B1 2RX
Tel : 0121 455 0532

Scale	Date	Drawn By
1:100 @A1	Mar '24	
Job Number	Drawing Number	Revision
3034	3034-002	01