
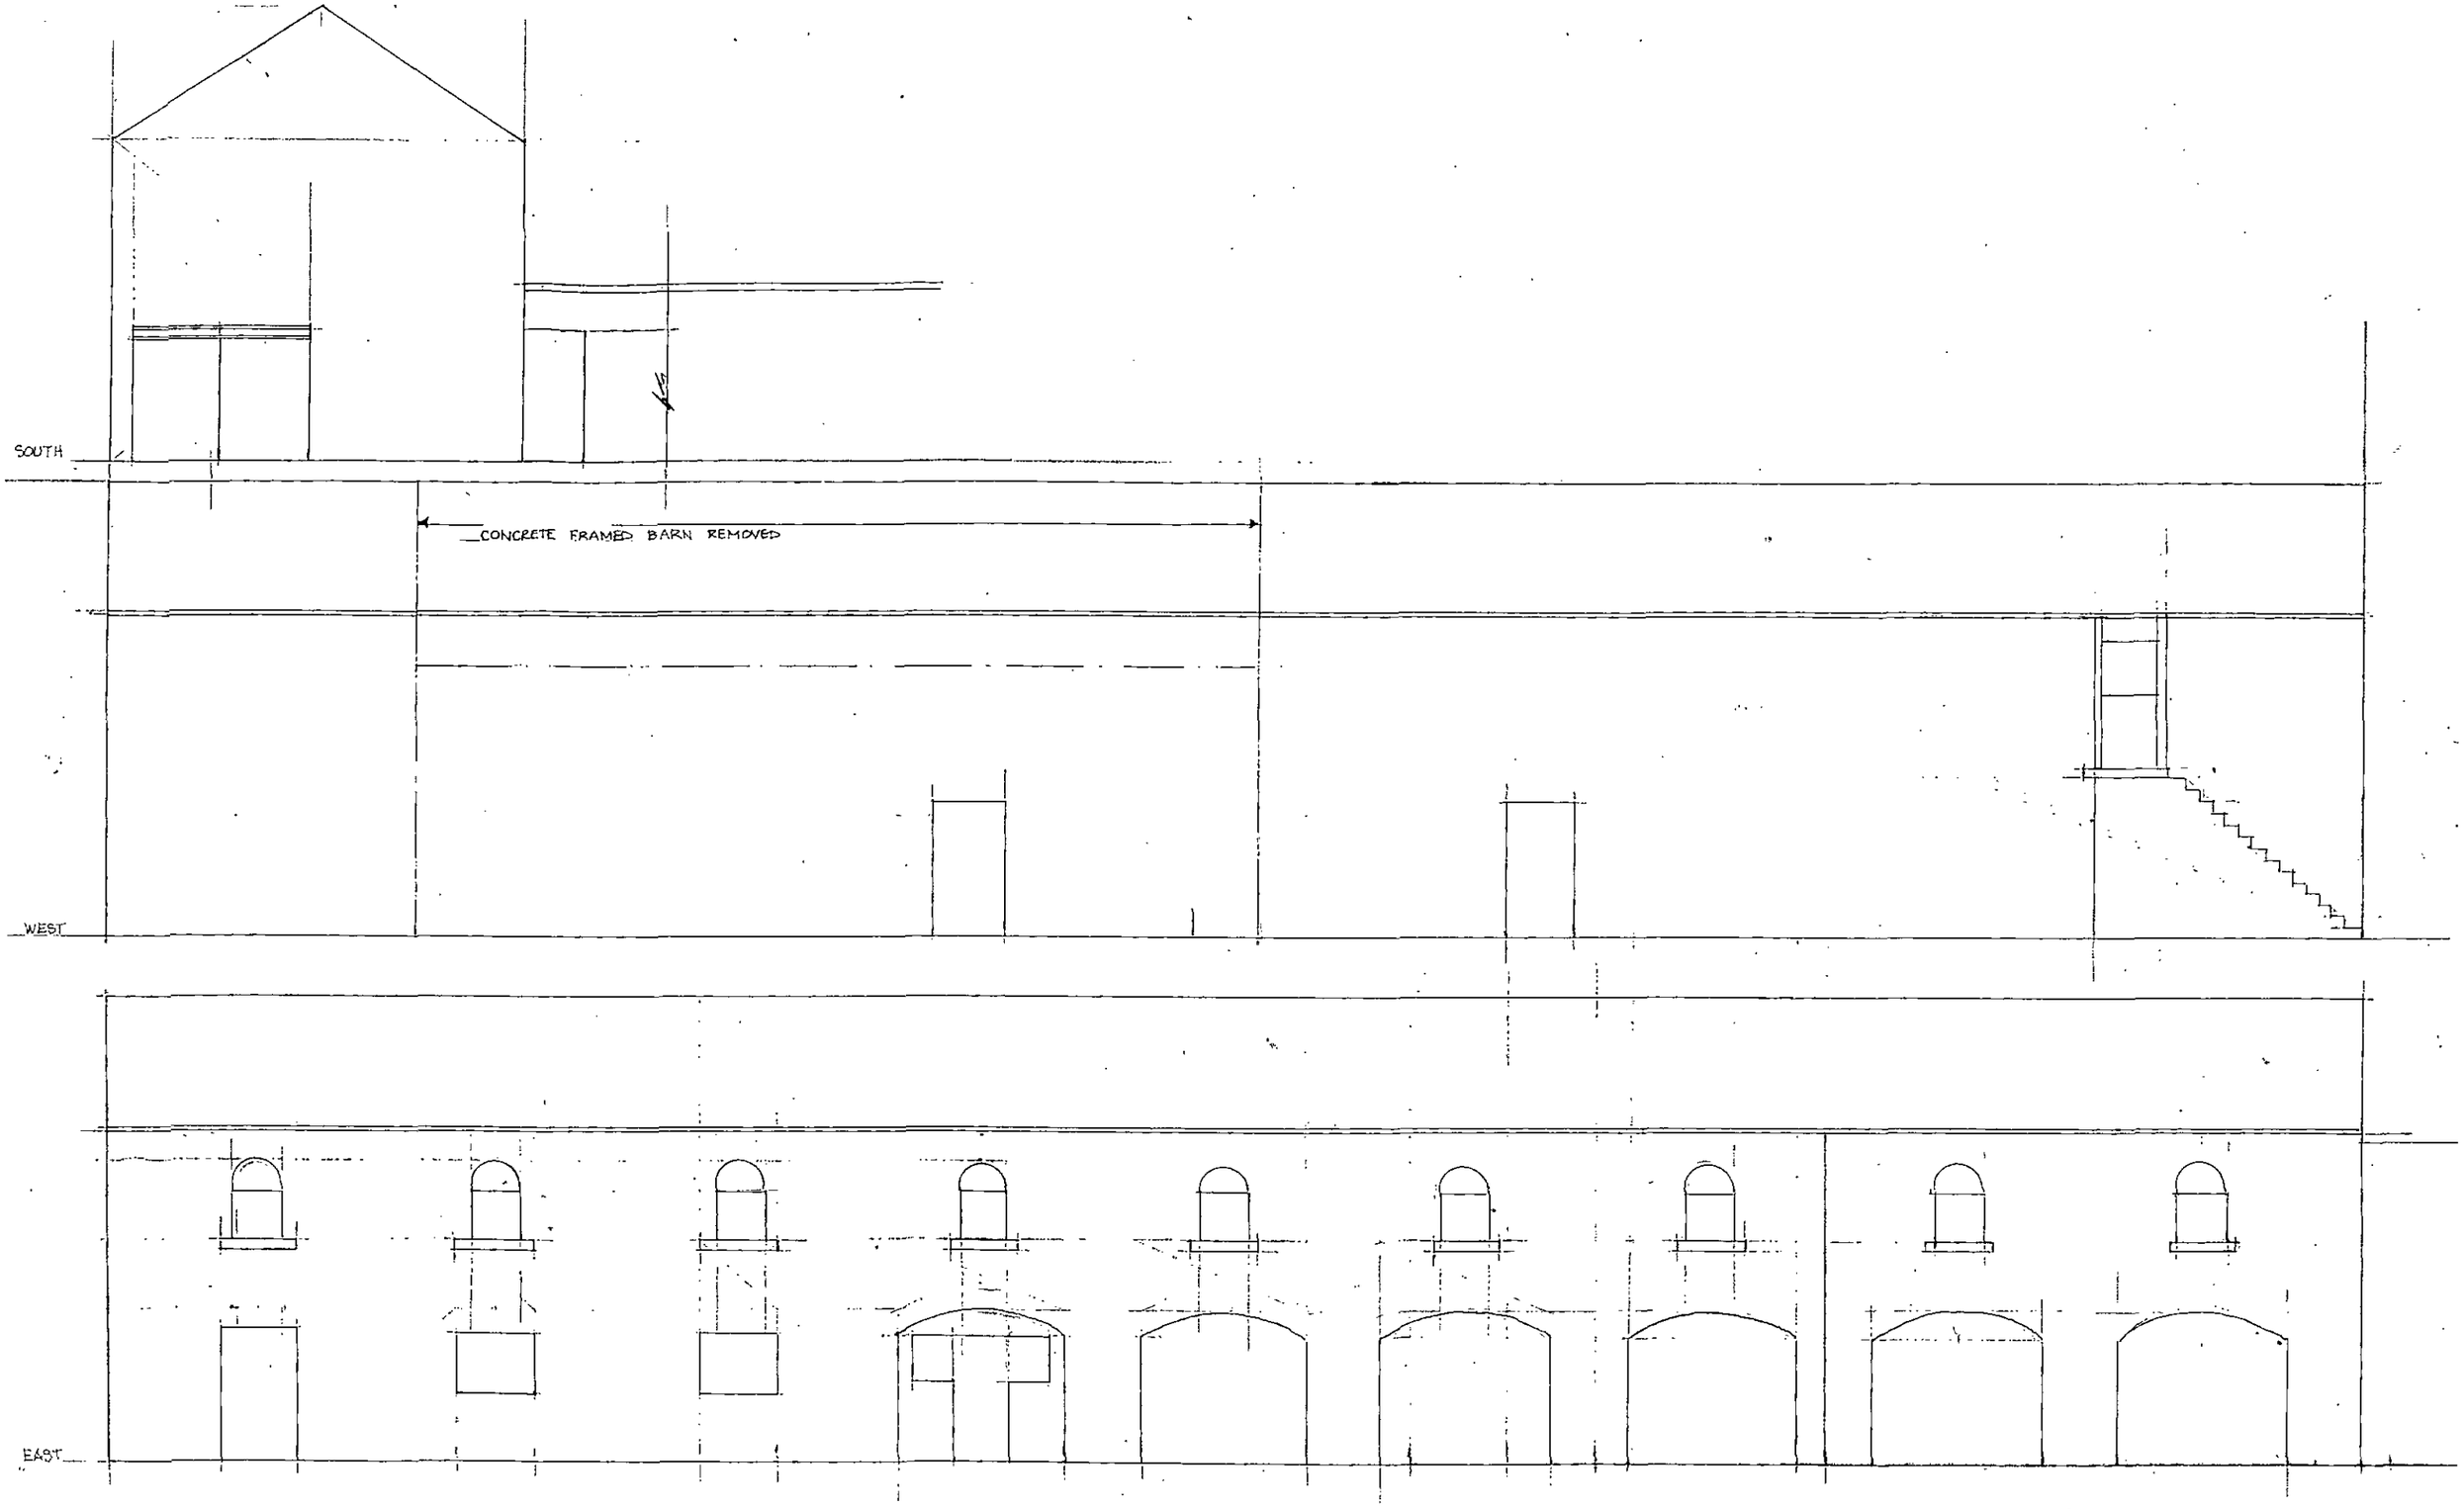



2-359

AGRICULTURAL BARN - SURVEY ELEVATIONS 1:100 DRGAS 12/2015

MICHAEL A CLYNE
Dip. Arch. Dip. T. P. A.R.I.B.A.
Architect & Town Planner
16 Huddersfield Road, Ingbirchworth
Sheffield S36 7GF Tel: 01226 76[illegible]

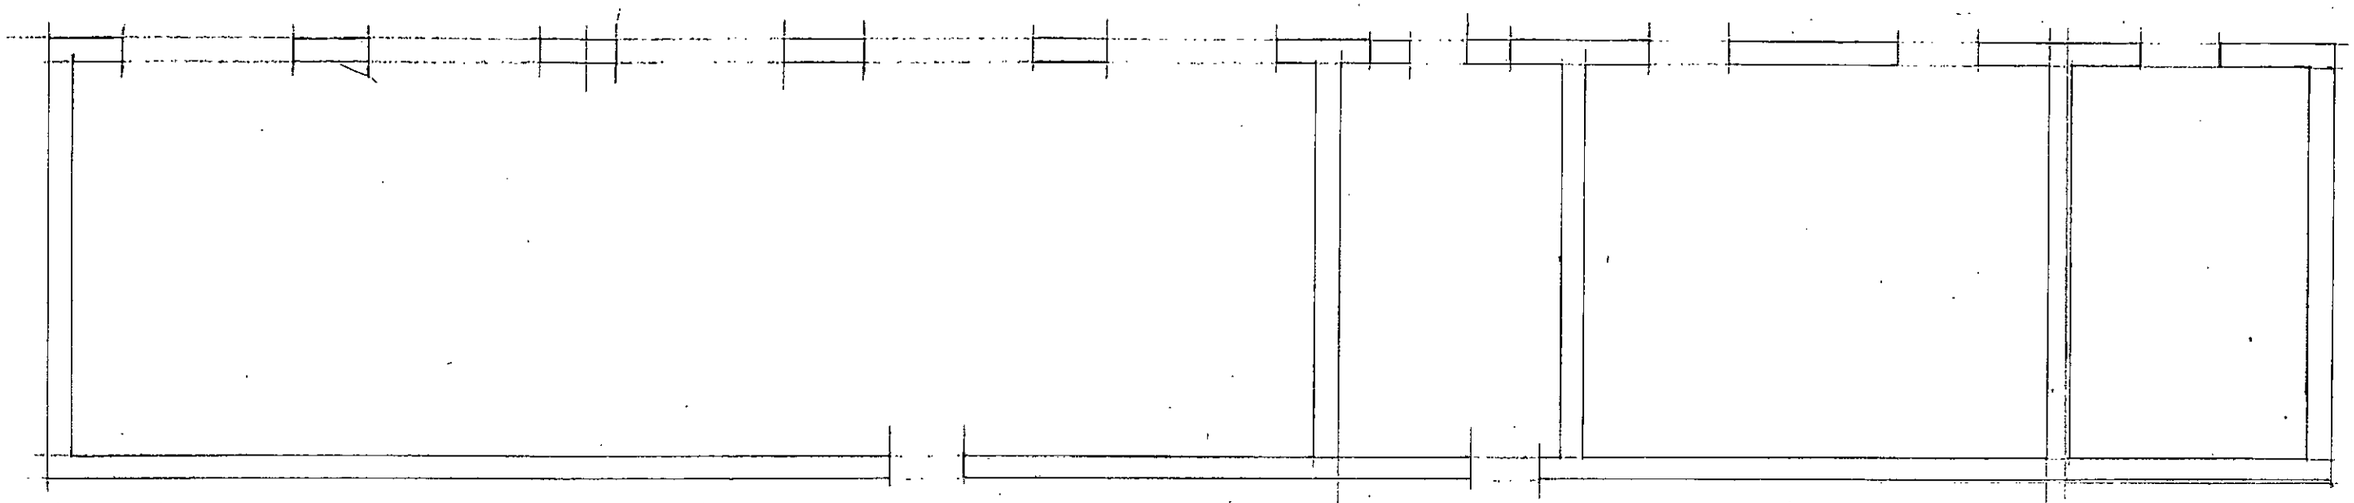

GROUND FLOOR

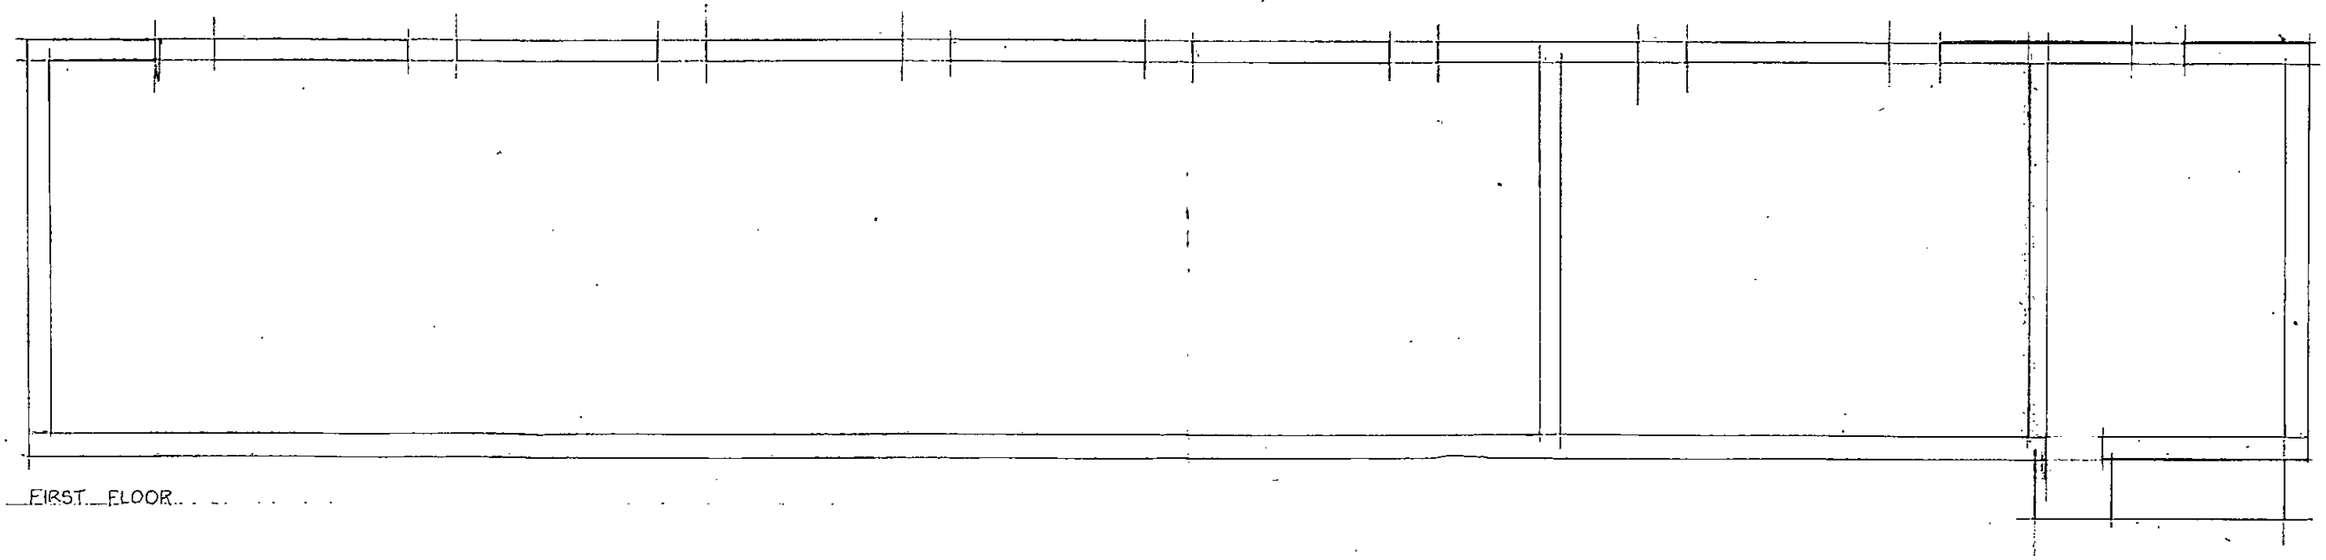

FIRST FLOOR

AGRICULTURAL BUILDING - SURVEY PLANS 1:100 DRG A4 12/2015

MICHAEL A CLYNCH
Dip. Arch. Dip. T. P. A.R.I.B.A.
Architect & Town Planner
14 Huddersfield Road, Ingbirchworth
Sheffield S36 7GF Tel: 01226 763067

SOUTH

NORTH

HAZELHEAD MEWS

1

2


3

WEST


EAST

CONVERSION AGRICULTURAL BUILDING TO RESIDENTIAL . ELEVATIONS 1:100 9/2015 DRG A3

MICHAEL A CLEVELEY
Dip. Arch. Dip. T. P. A.R.I.B.A.
Architect & Town Planner
14 Huddersfield Road, Ingbirchworth
Sheffield S36 7GF Tel: 01226 763067

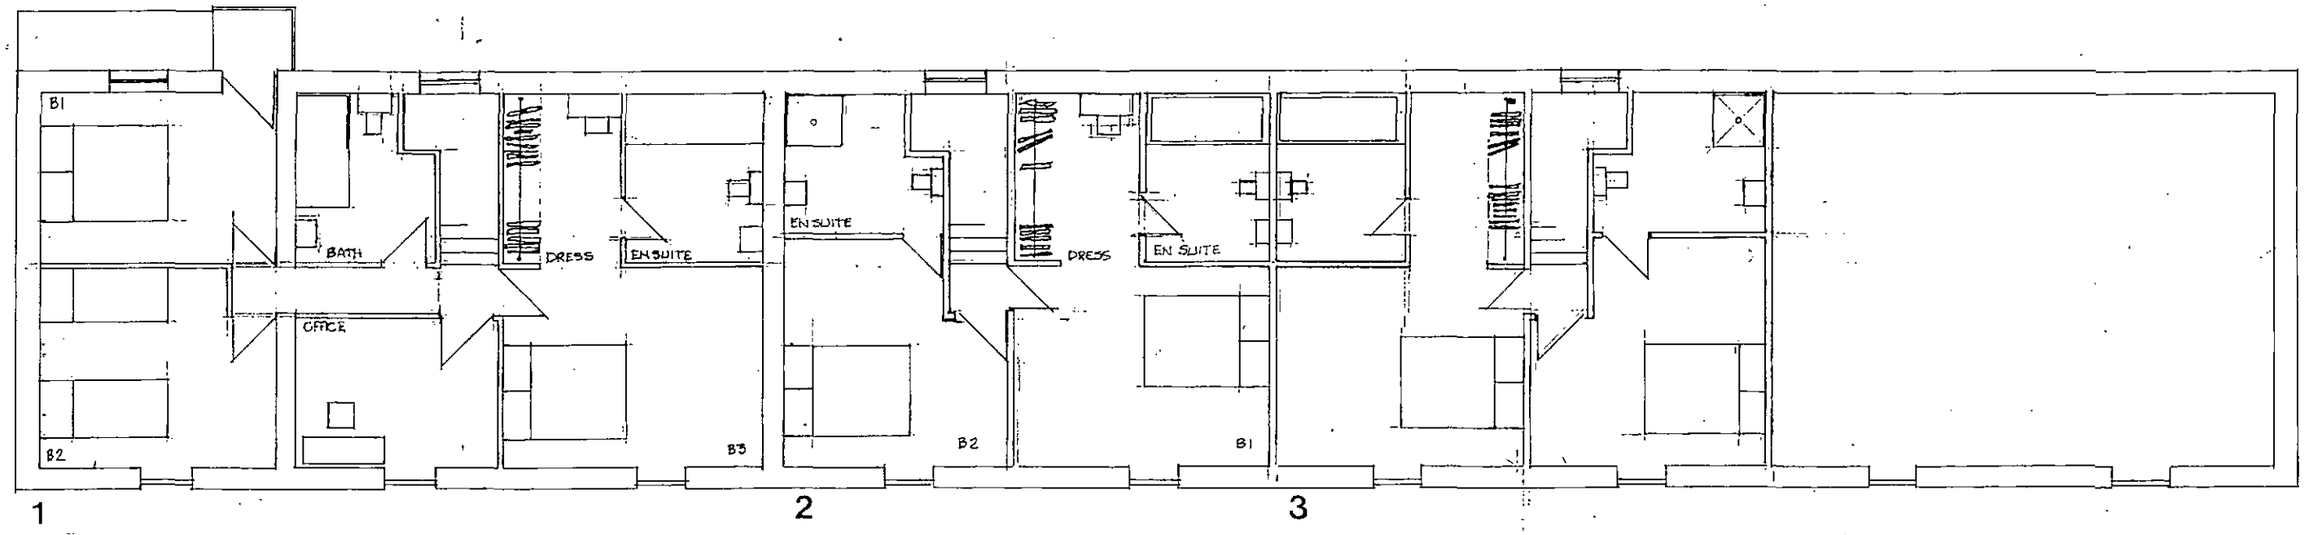

FF TOTAL 336 SQ M RESIDENTIAL

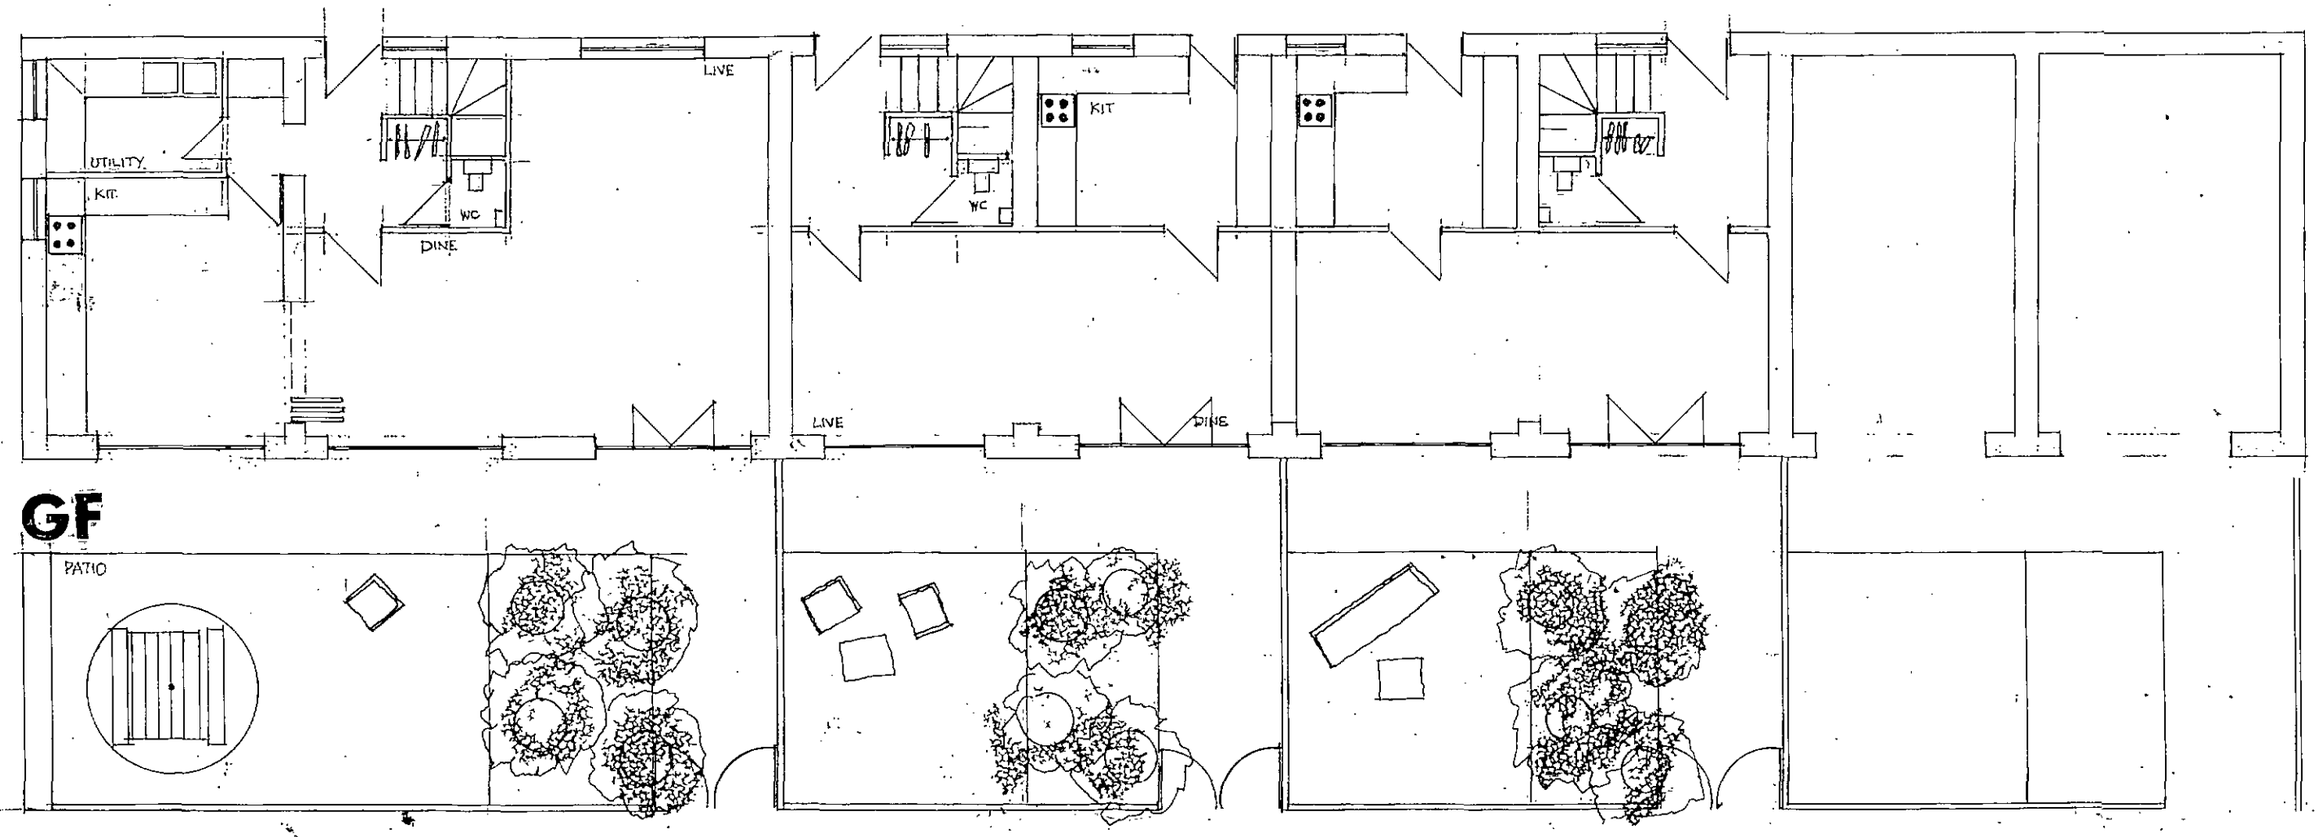

CONVERSION AGRICULTURAL BUILDINGS TO RESIDENTIAL... FLOOR PLANS ...1100 9/2015 DRG A2

MICHAEL A CLYNCH
Dip. Arch. Dip. T. P. A.R.I.B.A.
Architect & Town Planner
14 Huddersfield Road, Ingbirchworth
Sheffield S36 7GF Tel: 01226 766302