
Ordnance Survey®

OS Sitemap®

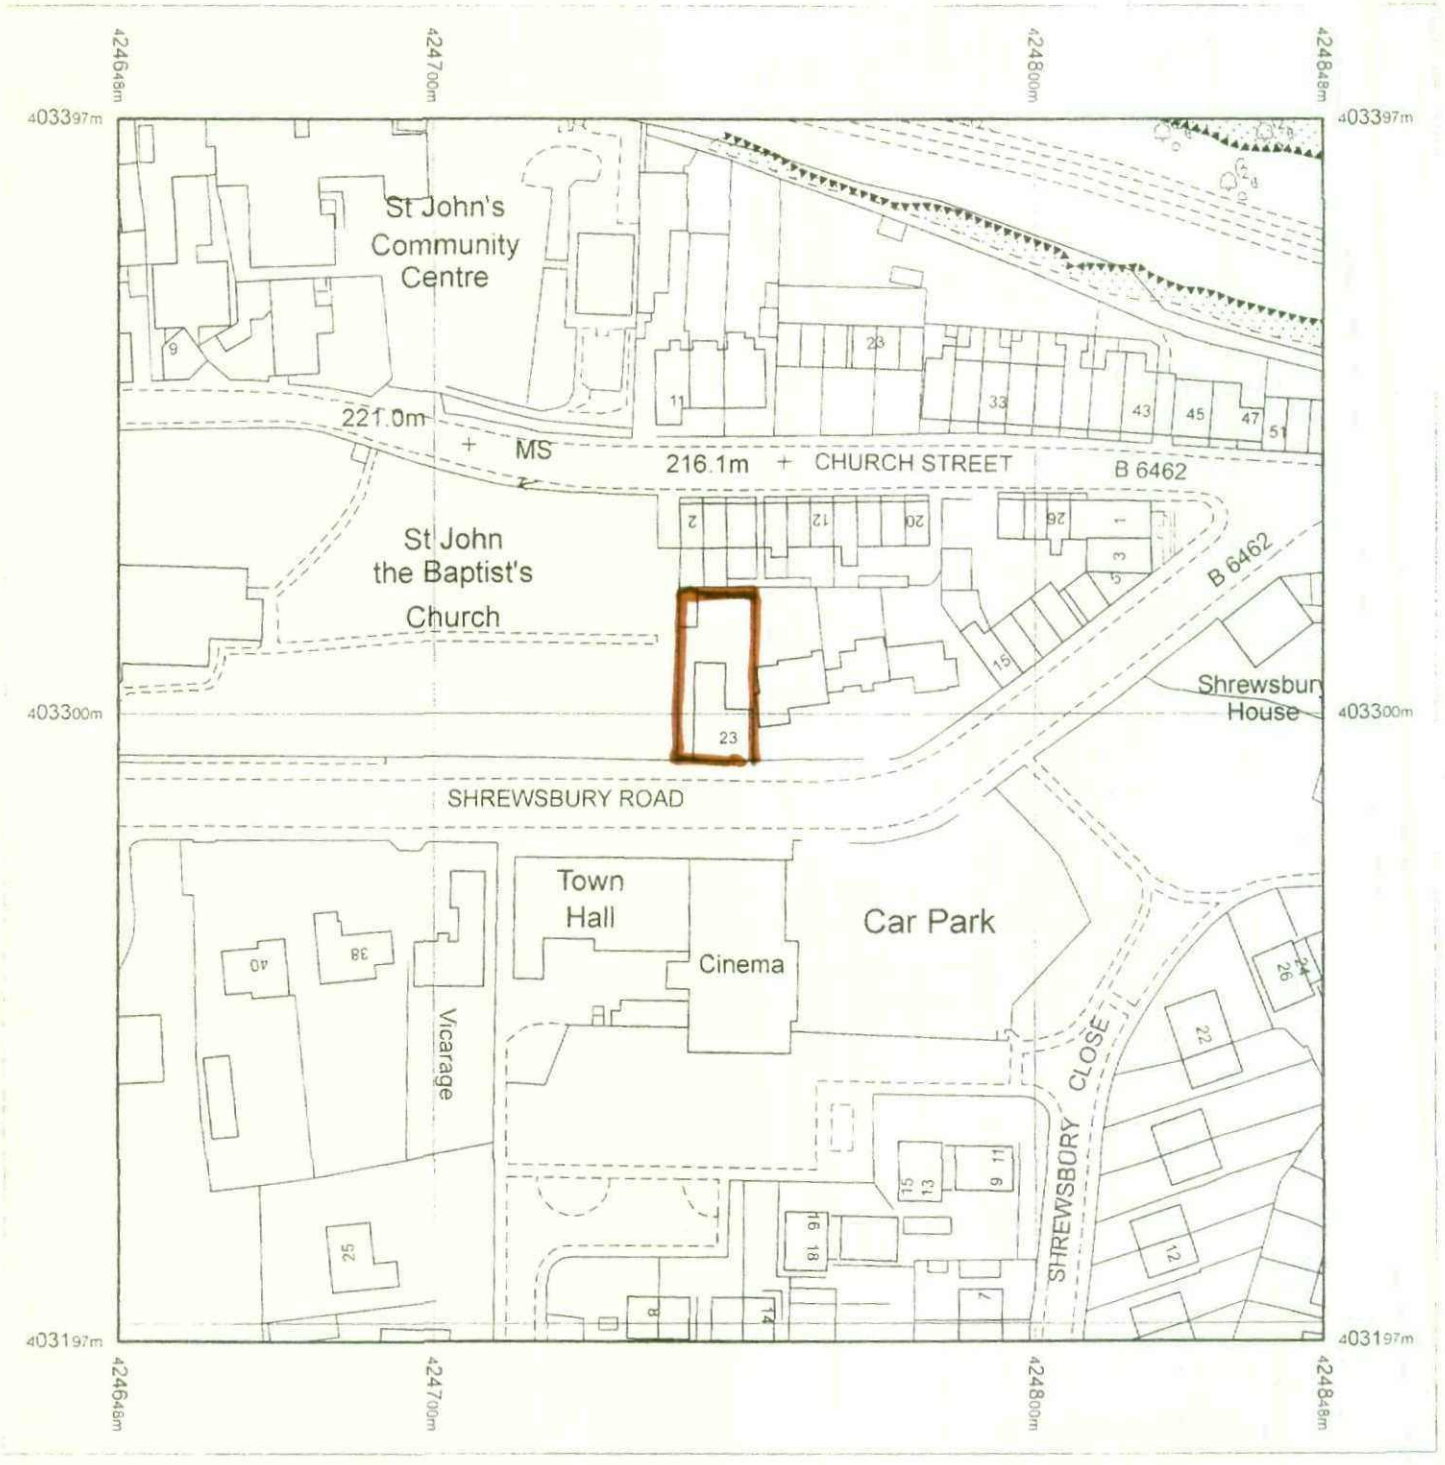

Produced 13.01.2010 from the Ordnance Survey National Geographic Database and incorporating surveyed revision available at this date. © Crown Copyright 2010.

Reproduction in whole or part is prohibited without the prior permission of Ordnance Survey.

Ordnance Survey, the OS Symbol and OS Sitemap are registered trademarks of Ordnance Survey, the national mapping agency of Great Britain.

The representation of a road, track or path is no evidence of a right of way.

The representation of features as lines is no evidence of a property boundary.

Part or all of this OS Sitemap is enlarged from mapping produced at one or more of the following scales: 1:1250, 1:2500, 1:10000.

Metres
0 20 40

Scale 1:1250

Supplied by: **Dash**
Serial number: 00303100
Centre coordinates: 424747.75 403297


Further information can be found on the OS Sitemap Information leaflet or the Ordnance Survey web site: www.ordnancesurvey.co.uk

Mr Camps

23 Shrewsbury Road

Penistone

S36 6DY

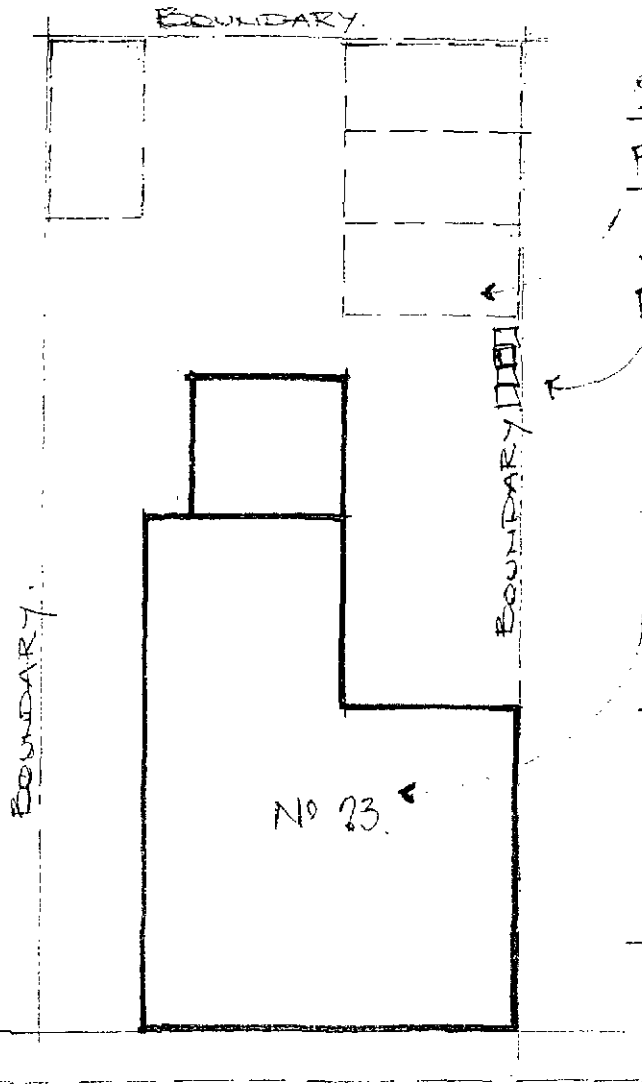

Site Car Parking Facility.

waste storage / Recycling Area.

Proposed Conversion of Ground floor flat to Dance School.


Additional Street Parking is available + Close Public Car Parking Areas.

~ Shrewsbury Road ~

Block Plan.

1:200

23 Shrewsbury Rd.
Pennistone.
Sheffield.
S36 6DY.

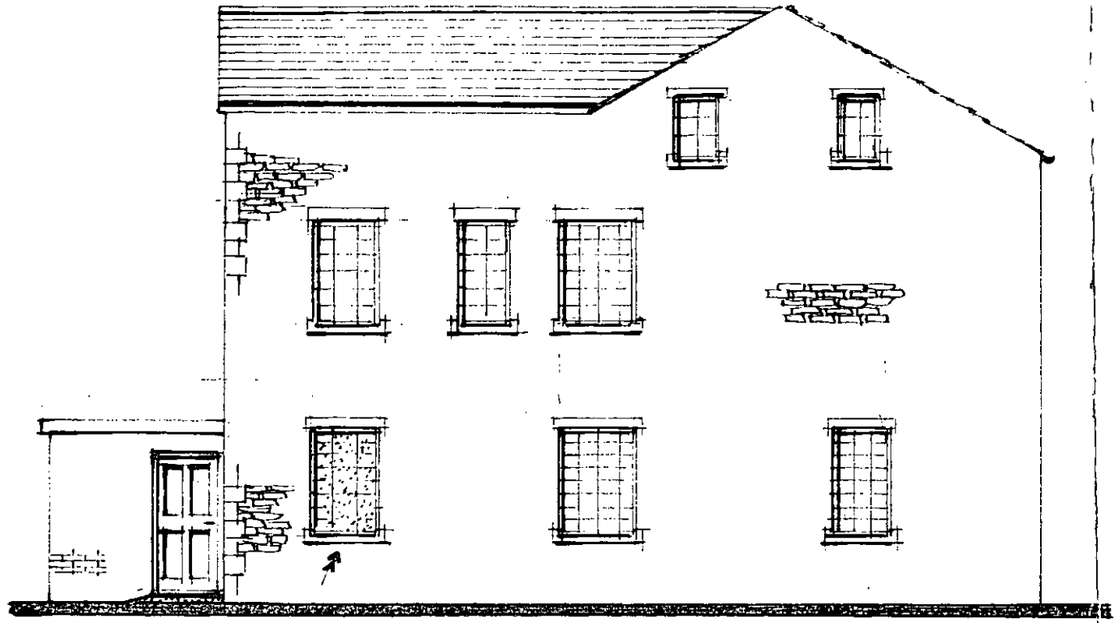

Elevation On 1

Proposed cloak room glazing to be obscure



Elevation On 2

Existing window to be reduced in size. Bricks to match existing.

SDC Projects
Northern House
51 Clarel Street
Penistone
Sheffield
S36 6AU
Tel
01226 762484
07970 291539

Elevations.

Steve Camps 20.1.10 1 : 100

SM /02