
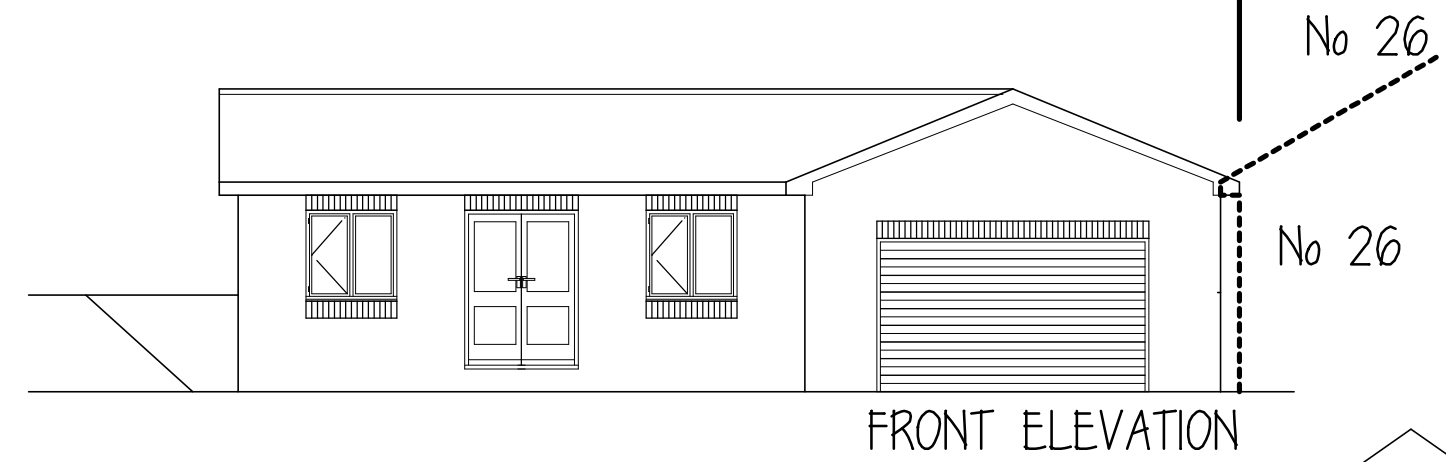
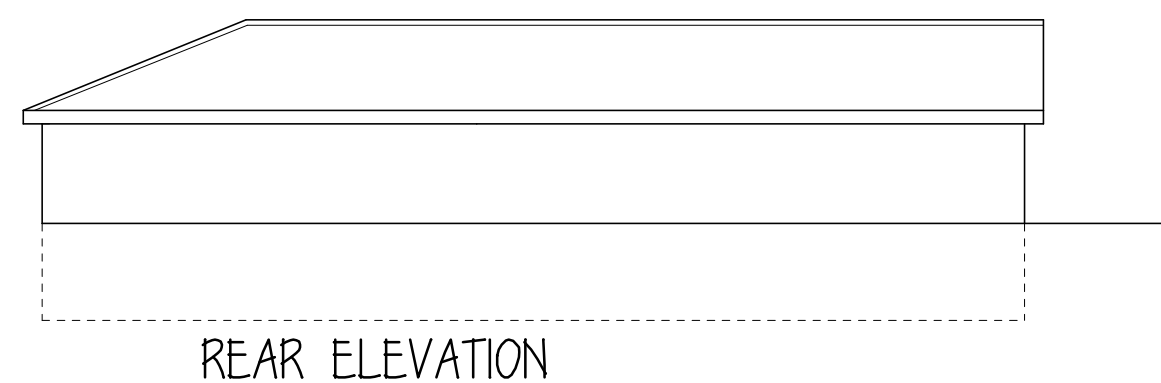
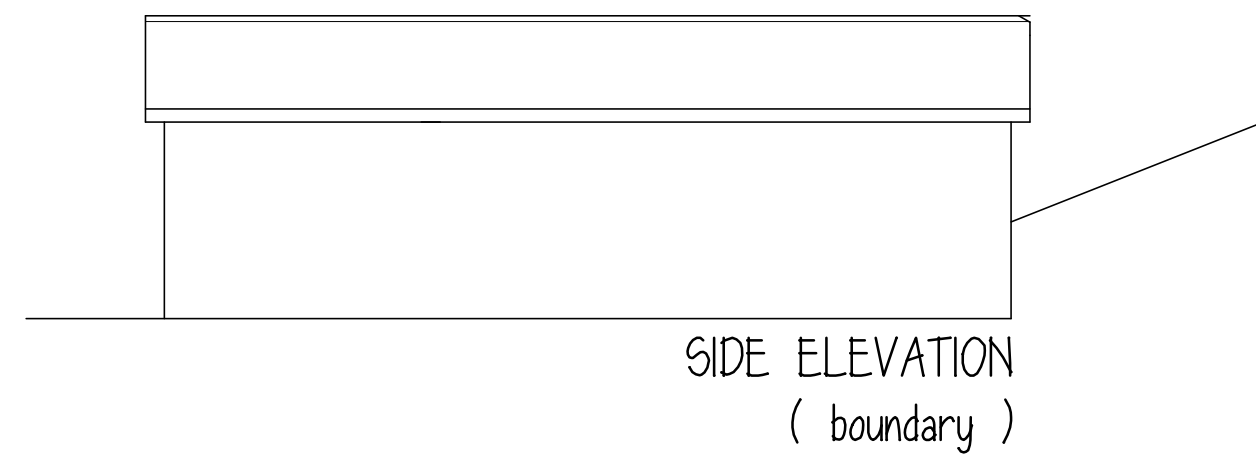


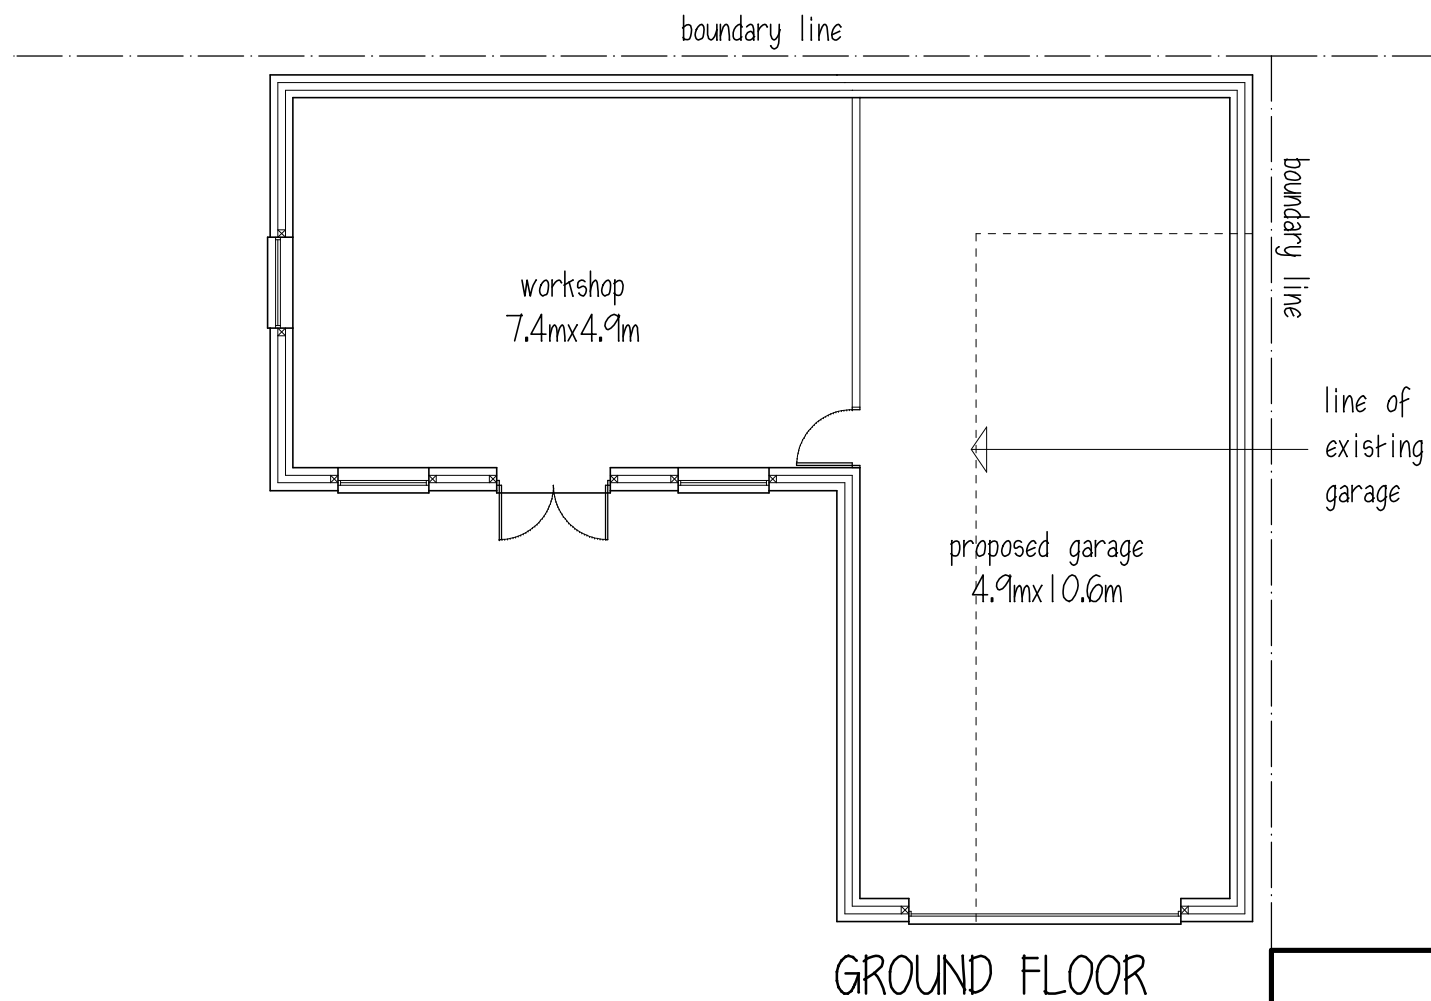

ROOF - concrete interlocking tiles
to match existing
WALLS - brickwork to match existing

Mr & Mrs DIVERS

PROPOSED GARAGE/WORKSHOP

28 PARK VIEW

SHAFTON

1:100

PLANS & ELEVATIONS

1:100@A3 OCT. 11 Rev C

Peter Thompson

"Linwood"

Barnsley Road

Dodworth

Barnsley S75 3JR

e-mail peter-thompson@hotmail.co.uk

M.C.I.A.T.

t&f. 01226 201391

m. 07973251730

