



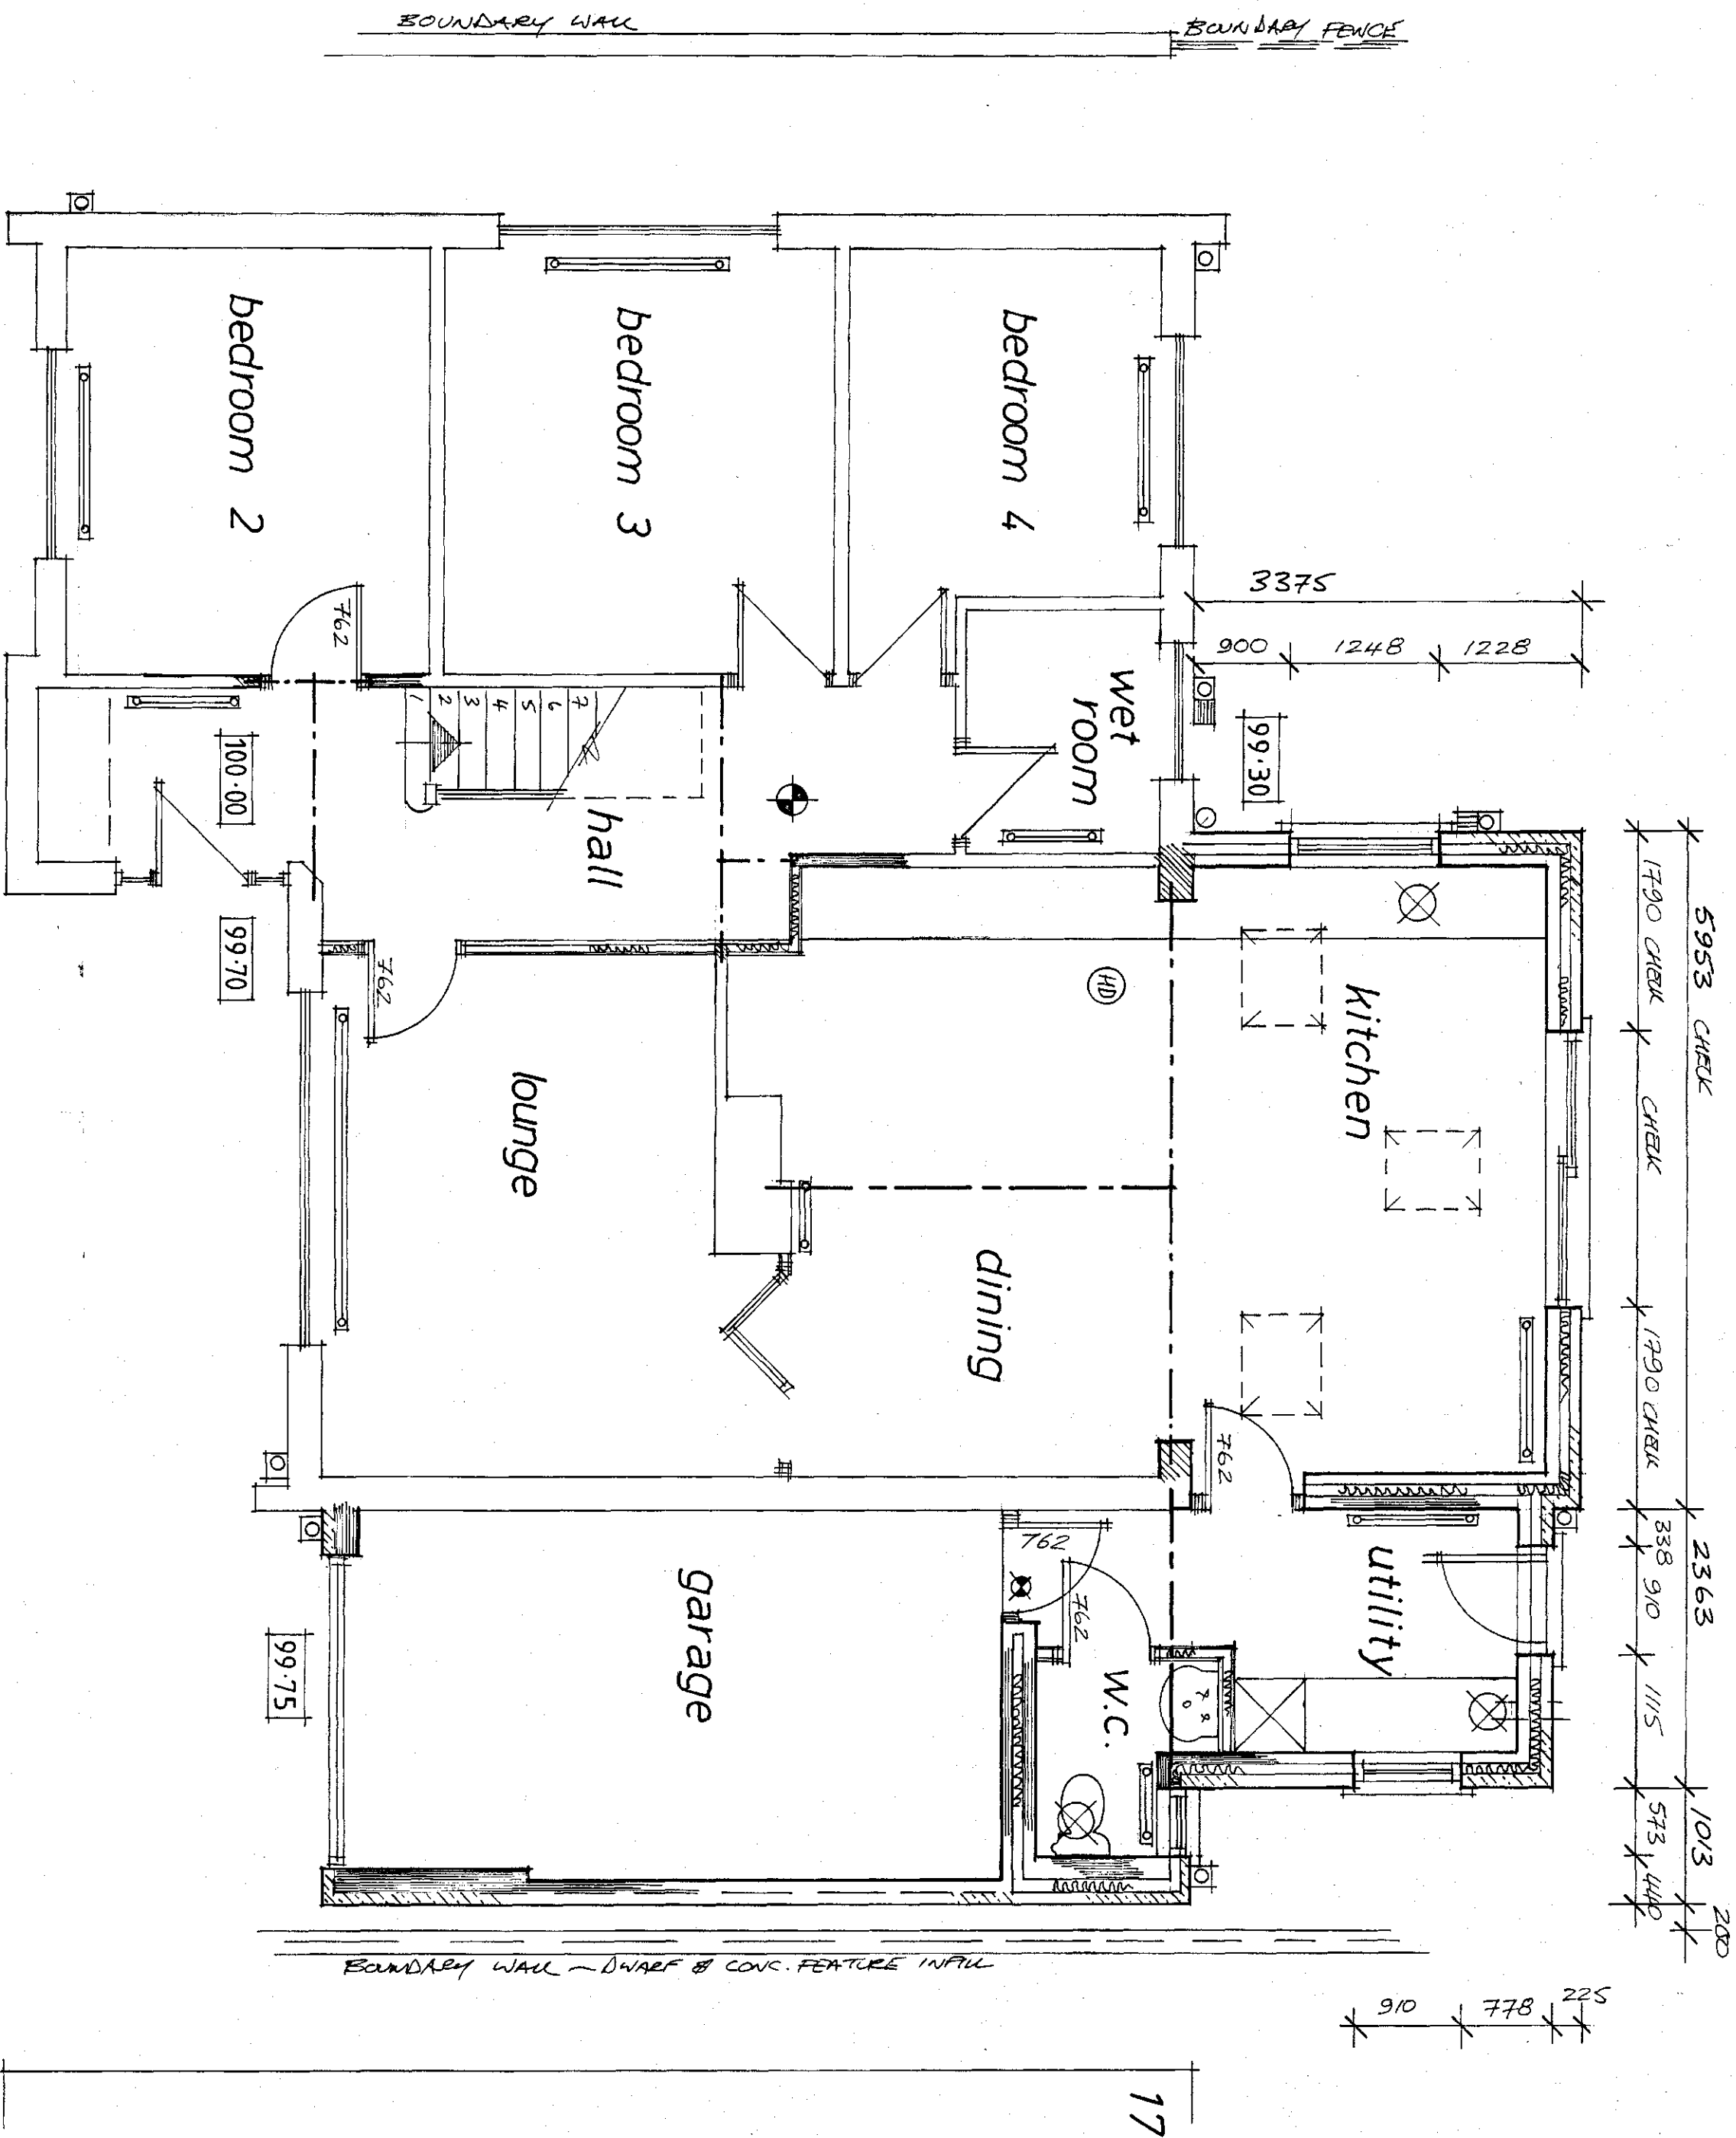

Ground Floor

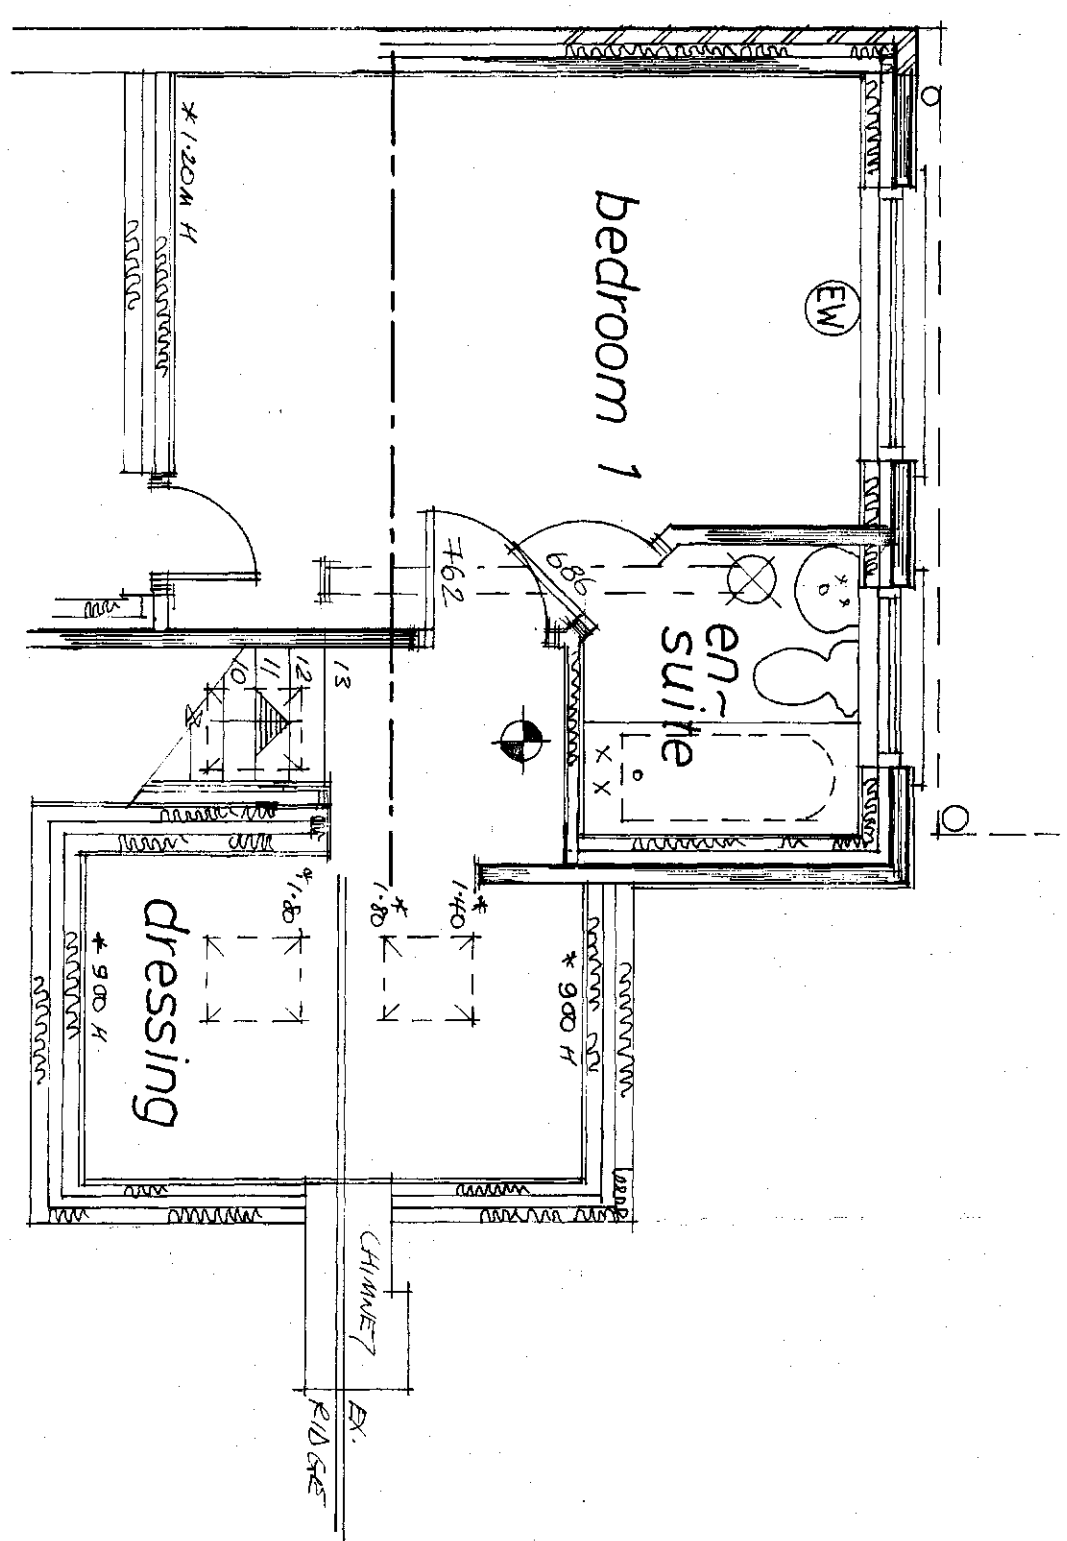

First Floor

Planning:

B/Regs:

<p>Garry Greetham Associates Residential Design Consultant Westwood House 18 Carr Lane Tonkersley Barnsley, S75 3BE Tel: (01226) 746573</p>	
CLIENT	Miss. Lauren Atkinson
TITLE	Layouts as Proposed
ADDRESS	15 Greystones Avenue, Ward Road, Barnsley, S70 5JQ.
DATE	15.07.17
SCALE	1:50
DRAWN BY	990
CHECKED BY	865-06
DATE	17 JUL 17
REV	
<p>Member of the Institution of Professional Technicians</p>	