


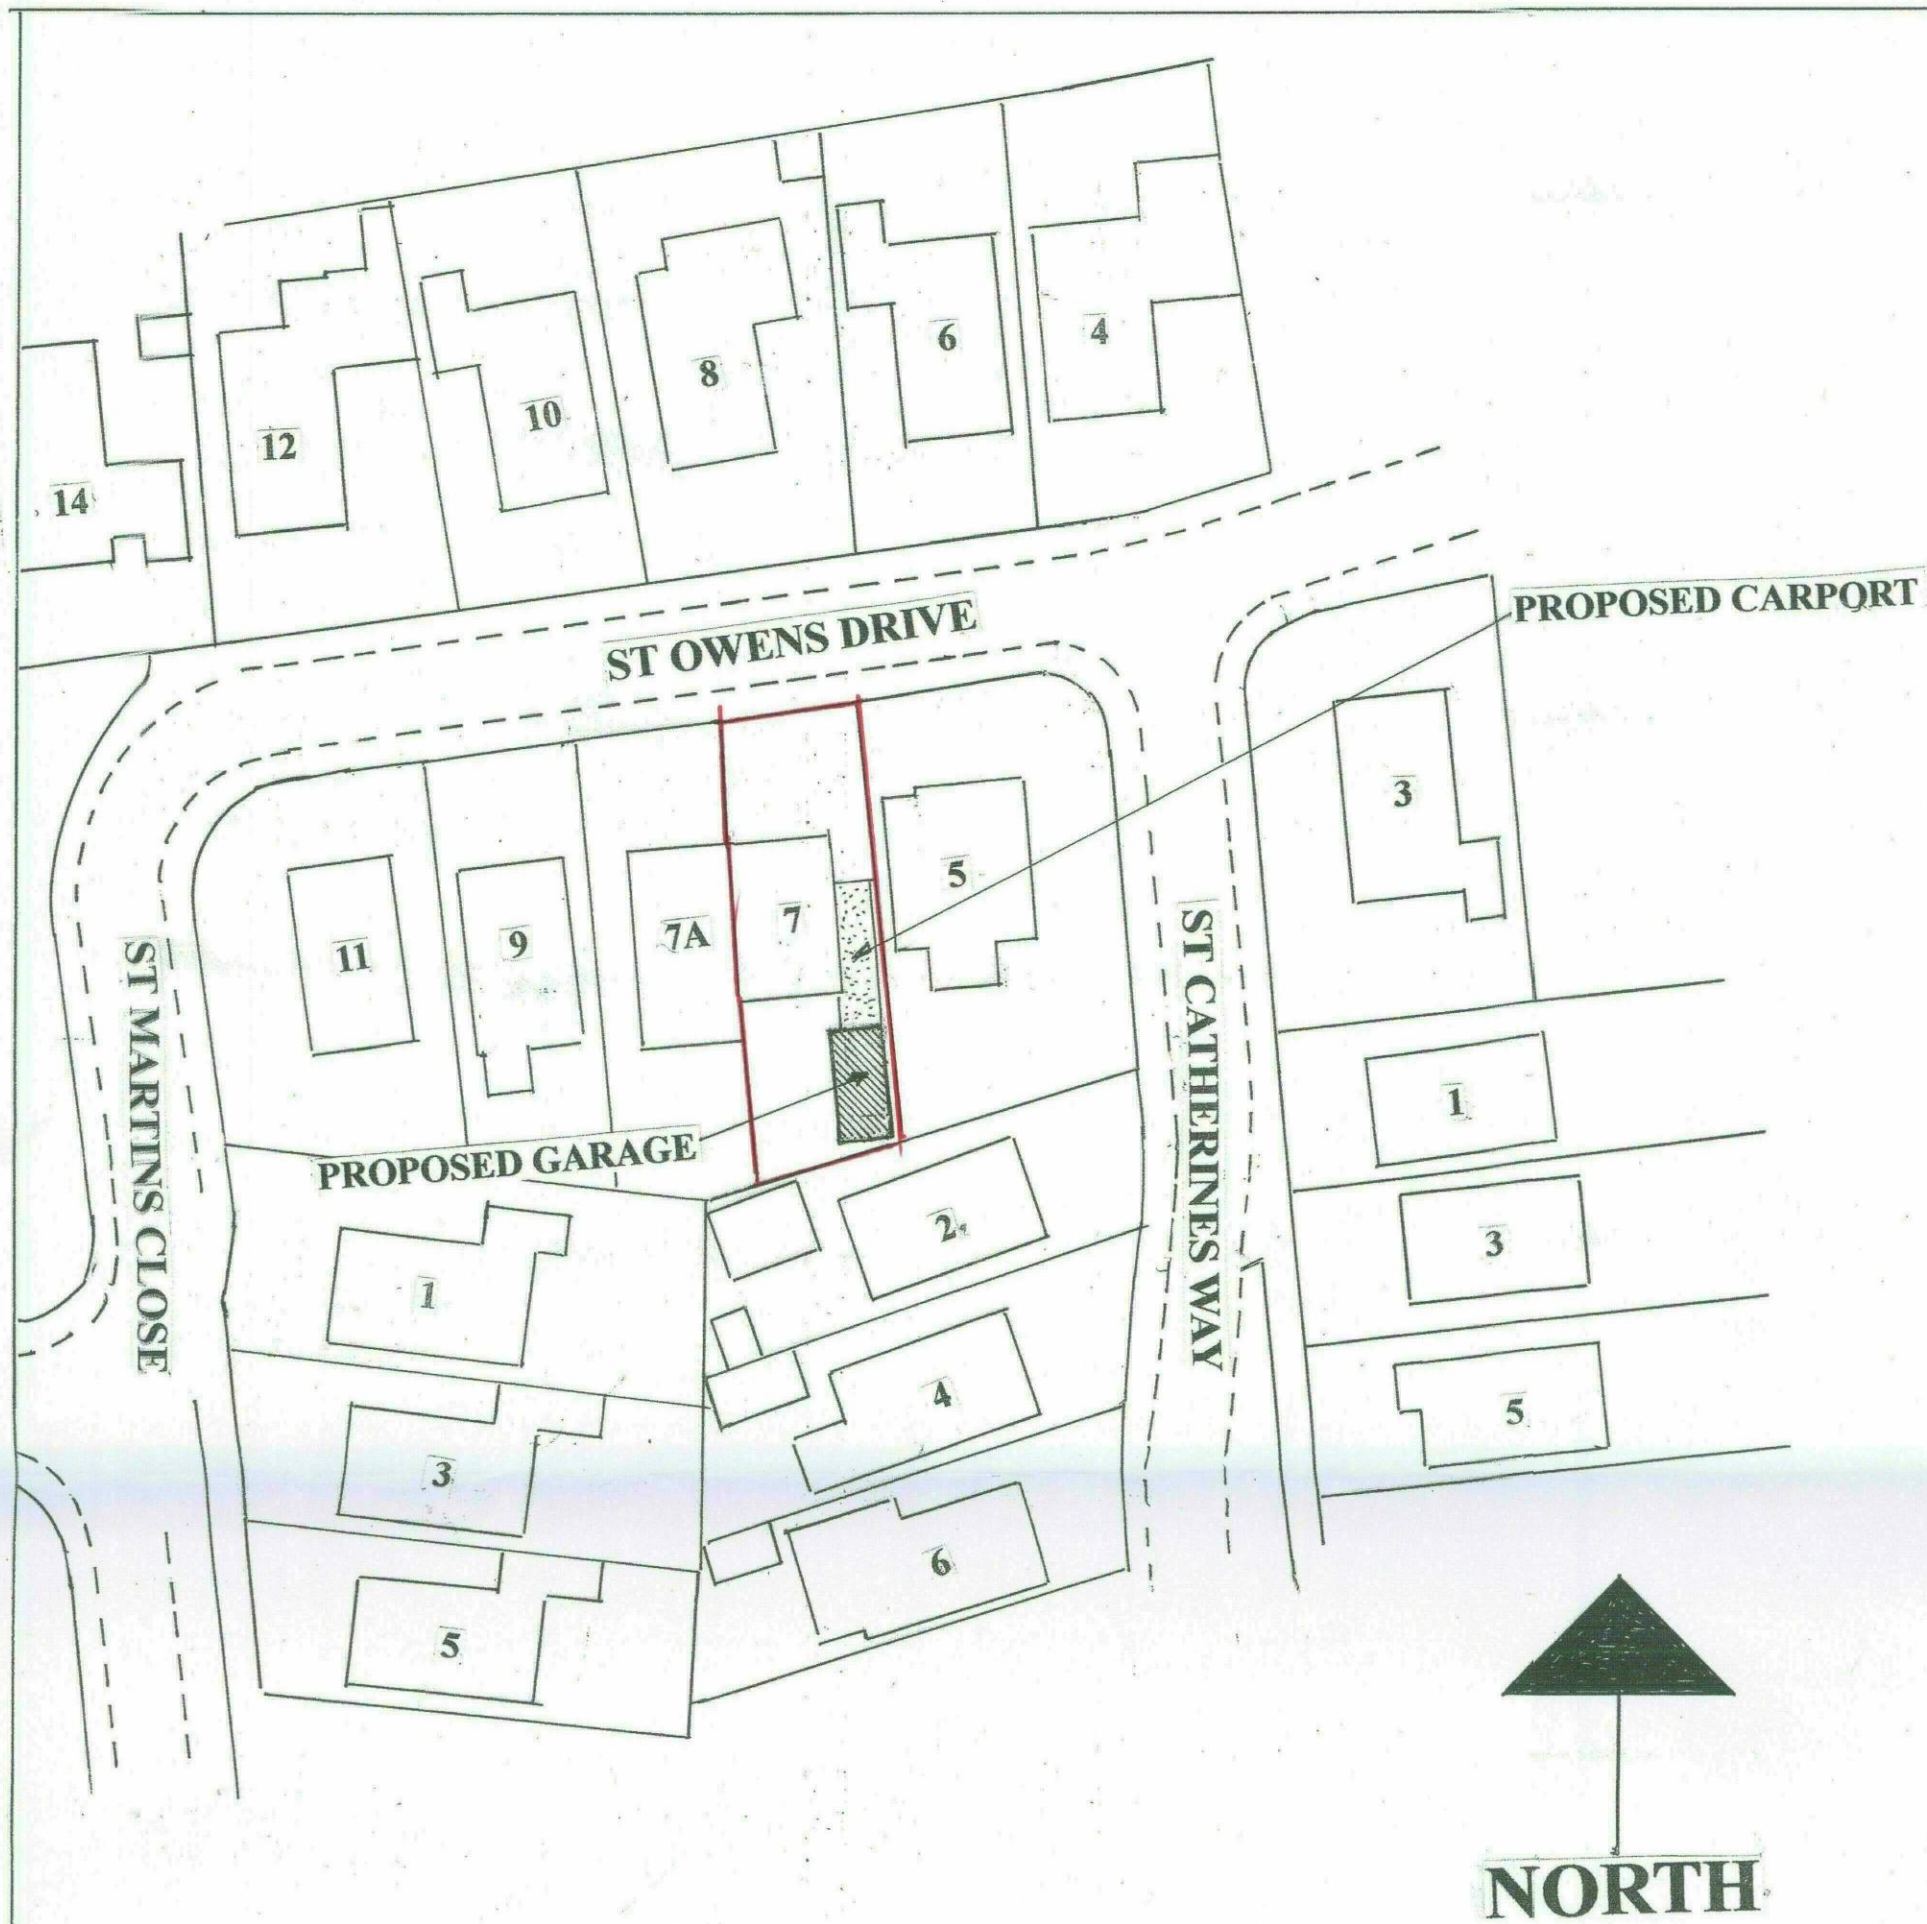

BLOCK PLAN
SCALE 1:500



7 St Owens Drive,
Pogmoor,
Barnsley,
S75 2LD

OS MasterMap 1250/2500/10000 scale
Monday, February 7, 2022, 12:00:00
www.blackwellmapping.co.uk

1:1250 scale print at A4, Centre: 432645 E, 406513 N
©Crown Copyright Ordnance Survey. Licence no. 100041041



BLACKWELL'S
MAPPING SERVICES
PERSONAL & PROFESSIONAL MAPPING
www.blackwellmapping.co.uk
TEL: 0800 151 2612
maps@blackwell.co.uk

LOCATION PLAN
SCALE 1:1250