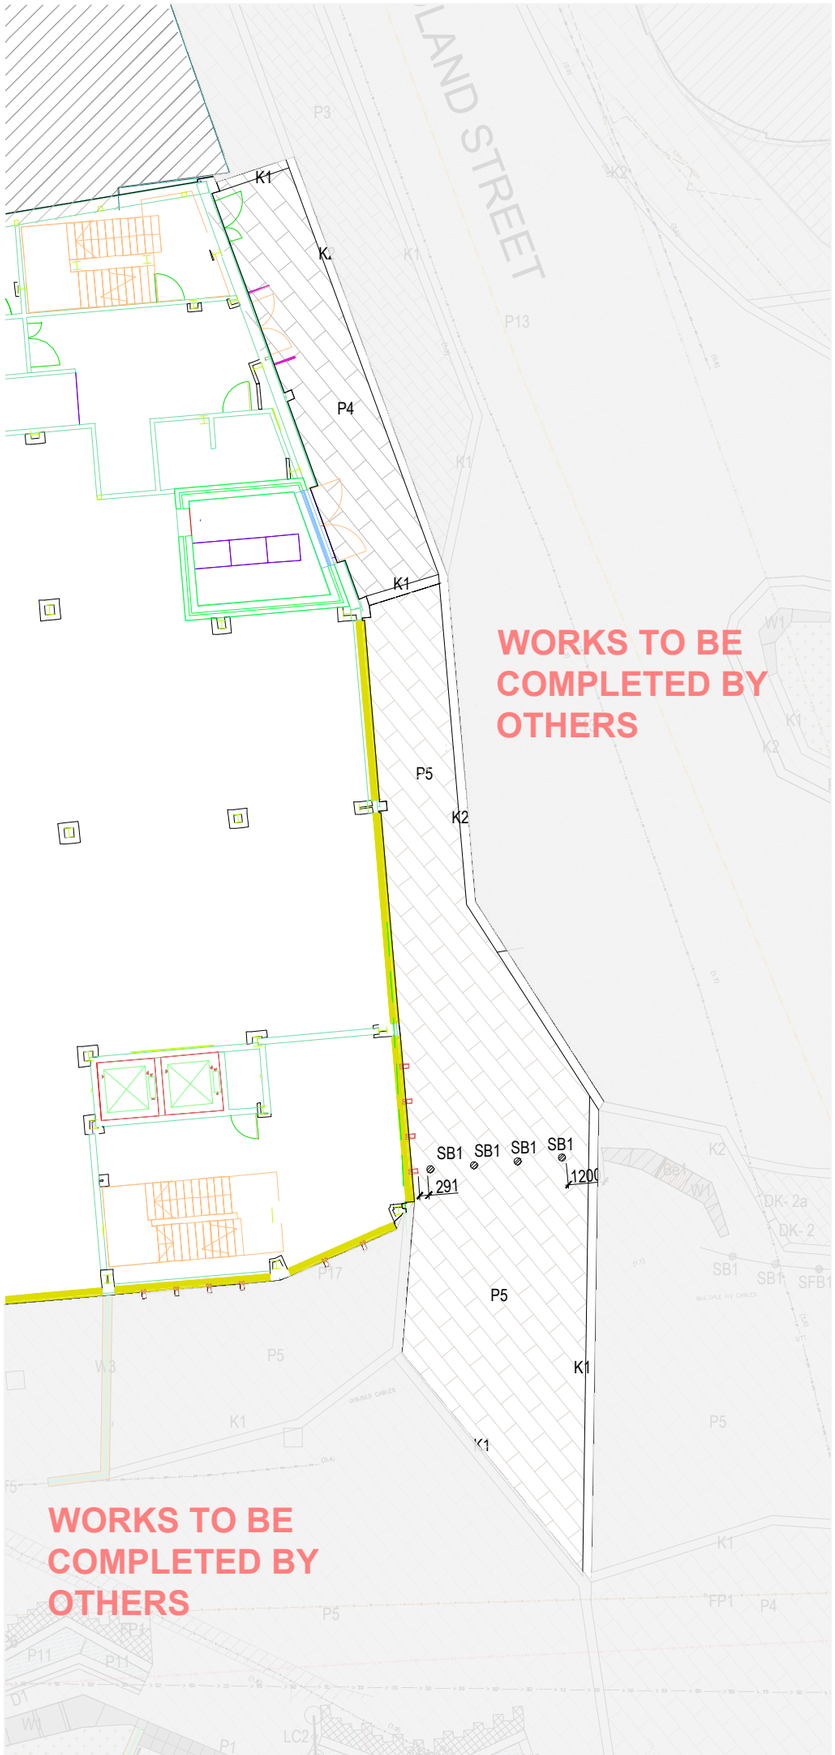


LEGEND

PROPOSED HARD SURFACES

P4

P4 Paving Type 4: Natural Coated Concrete Flags
Q25 / 315

P5

P5 Paving Type 5: Yorkstone Flags
Q25 / 310

PROPOSED WALLS

W1 Wall Type 1: Solid Granite
Seating Walls - *Q50 / 220A*

PROPOSED KERBS & EDGES

K1

K1 Kerb Type 1: 300mm wide Flush Granite Kerb - *Q10 / 120*

K2

K2 Kerb Type 2: 300mm wide, 125mm Upstand Granite Kerb
Q10 / 120A

K3

K3 Kerb Type 3: 300mm wide, 150mm Upstand Granite Kerb
Q10 / 120B

SOFT SURFACES

PL1

PL1 Planting Type 1
- See Planting Plan: *Q31 + Q28*

STREET FURNITURE

Be1

Be1 Bench Type 1
- Q50 / 220A

SB1

Static Bollard Stainless Steel - BSI PAS 68:2013 or IWA 14-1:2013
in response to HVM measures.
NBS TBC
Refer to drawing BBTC_IBI_N3_L_G700_PL_00_28 for further details

Notes:
- This drawing is copyright.
- Do not scale dimensions from this drawing.
- This drawing is to be read in conjunction with all other relevant drawings.
- All discrepancies on this drawing are to be reported to the architect.
- Do not modify any element of this drawing.
- Use drawing only for purpose(s) issued.

North Sign / Key Plan

The following external model files are included within this drawing:

0mm 60mm

Rev	Date	Revision Notes	Dn	Rv
B	14/12/20	Amendments to kerb line following comments received from contractor / client dated 11/12/2020.	DW	NV
A	10/12/20	Issue for Planning purposes	DW	RW

Client / Contractor

IBI
Intelligence
Buildings
Infrastructure
www.ibigroup.com

Project
BETTER BARNSLEY TOWN CENTRE

Drawing Title
PUBLIC REALM
GENERAL ARRANGEMENT PLAN
- AREA EAST OF ZA [CCP080]

Job Number	Drawing Originated Date	PAS 1192 Status Code
50035	02/10/20	.
Scale@A3	Purpose	
1:200	PLANNING	

Drawing Number	Revision
BBTC-IBI-N1-L-G700-PL-00-30	B